
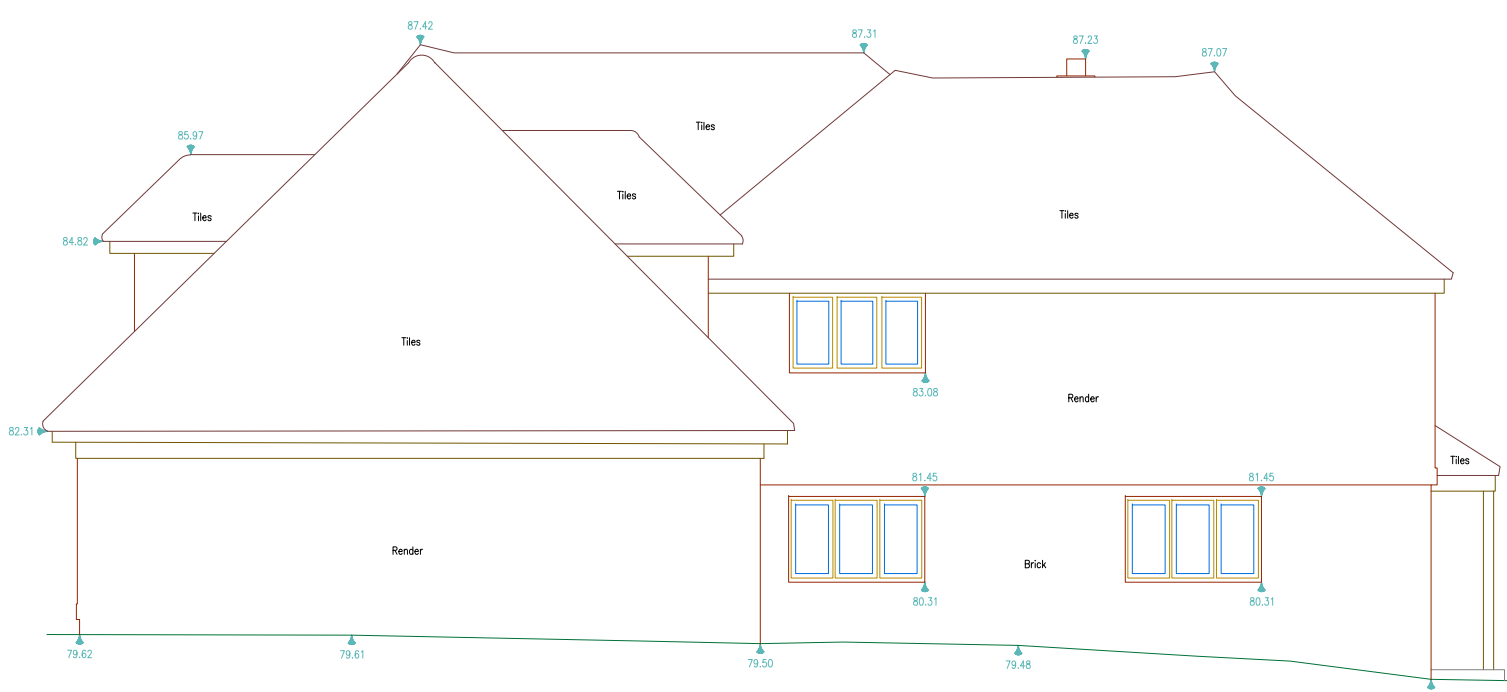
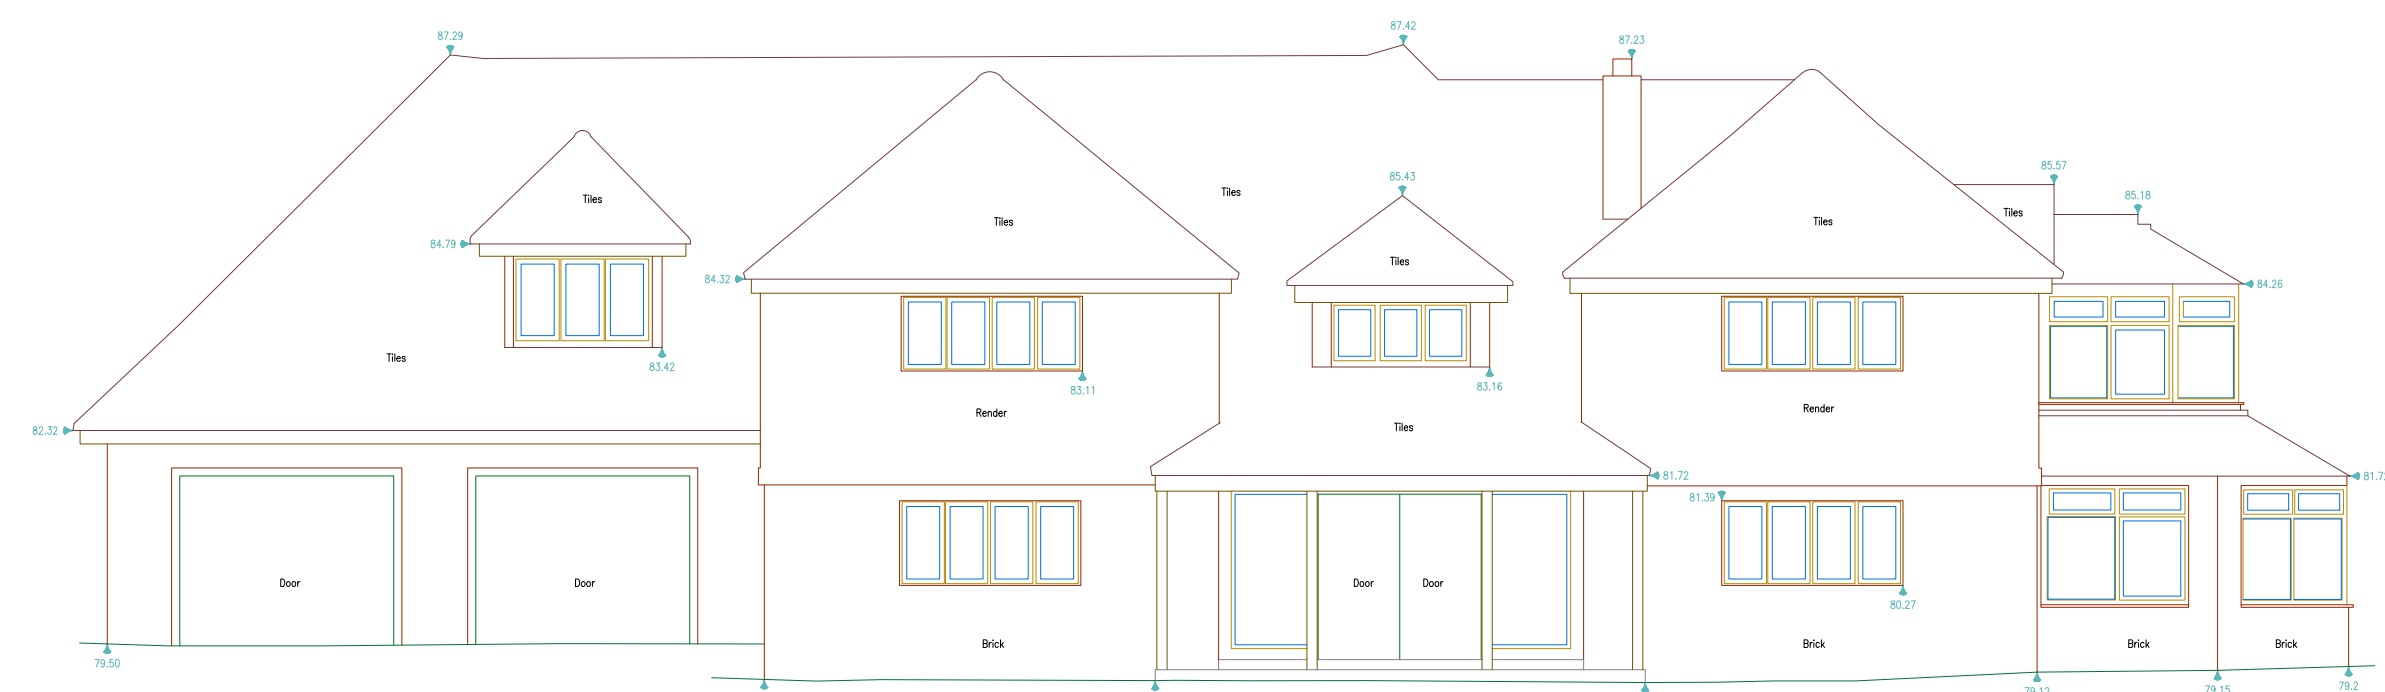
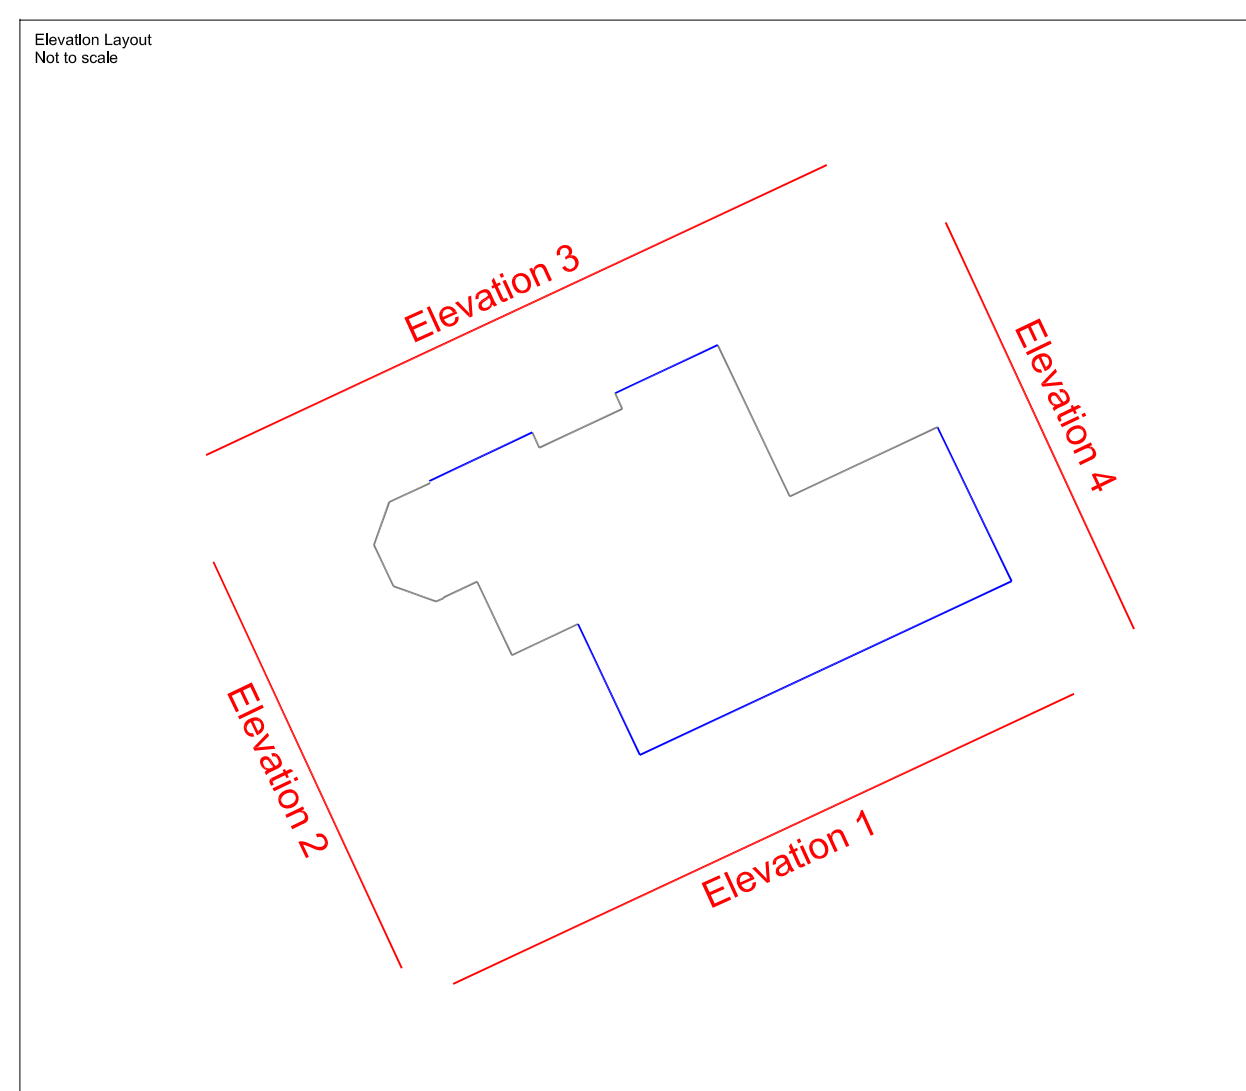
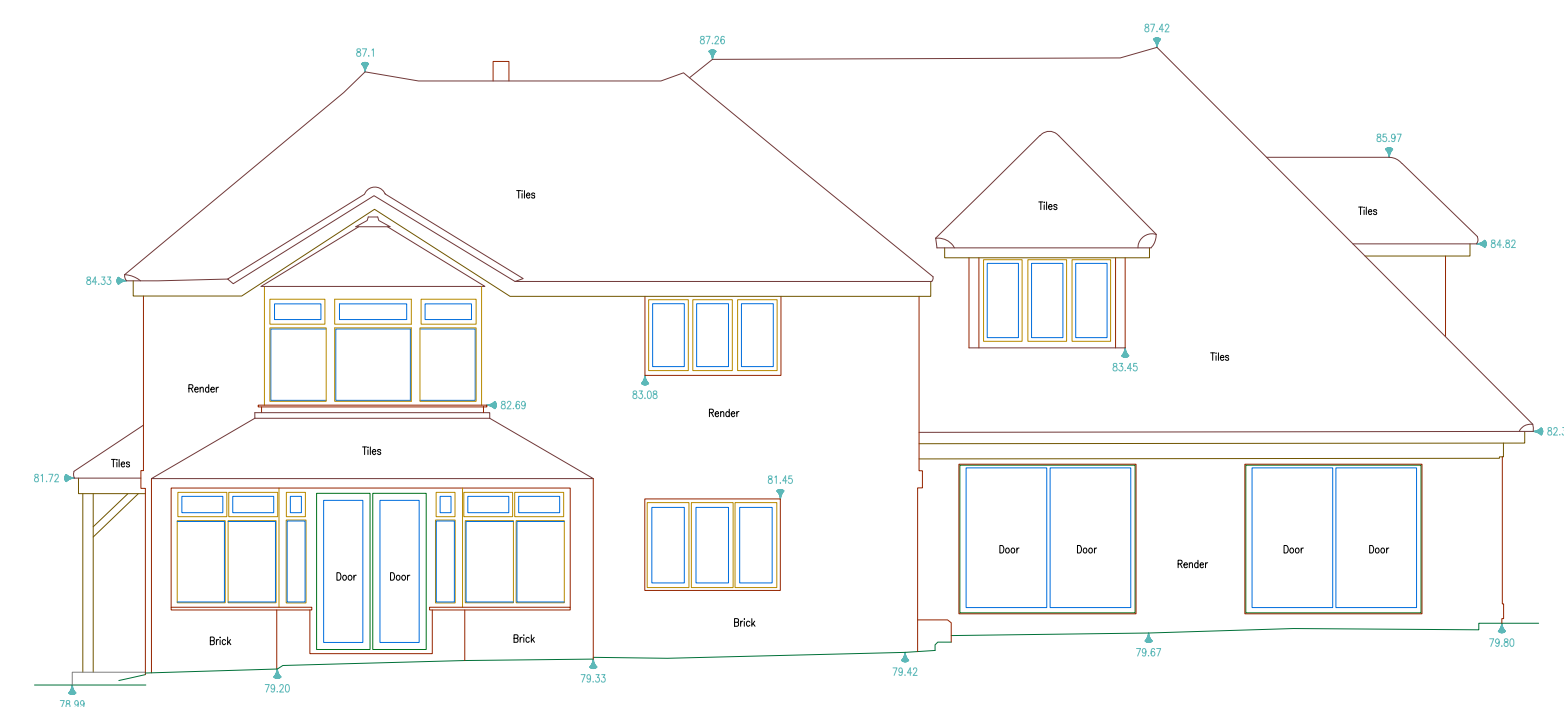


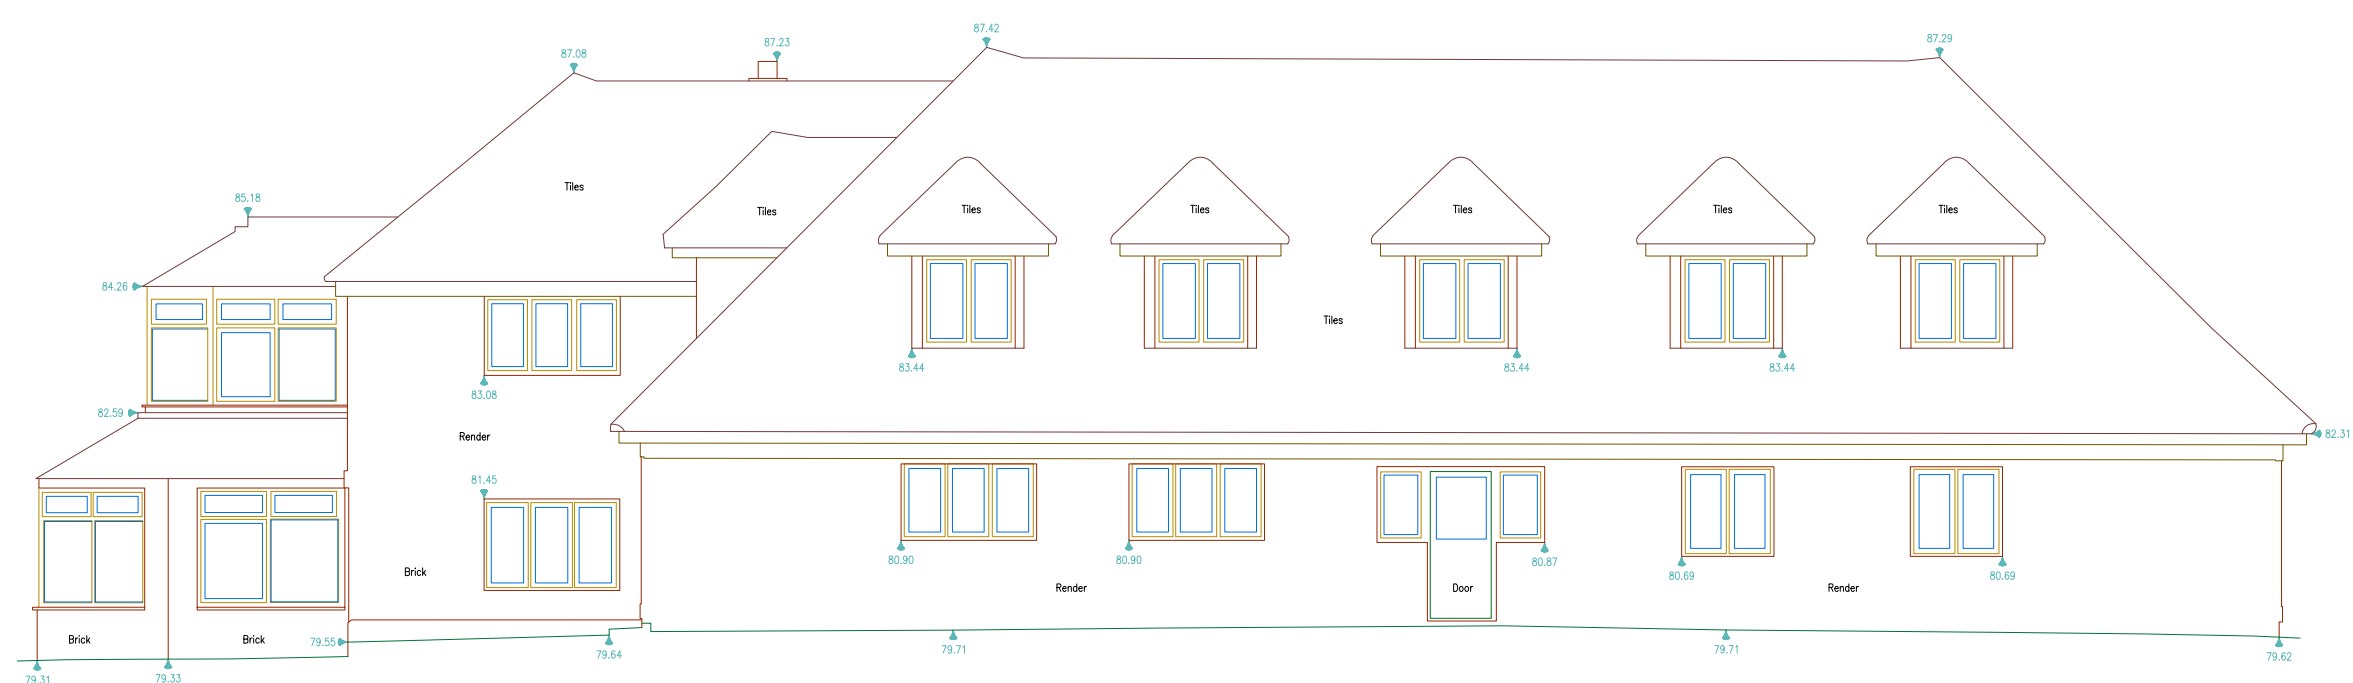

Notes:

All information contained in this drawing  
(including digital data) should be checked and  
verified prior to any fabrication or construction.

|  |  |  |  |
|--|--|--|--|
|  |  |  |  |
|  |  |  |  |
|  |  |  |  |
|  |  |  |  |
|  |  |  |  |

|             |      |             |         |              |                  |             |        |      |          |  |
|-------------|------|-------------|---------|--------------|------------------|-------------|--------|------|----------|--|
| Rev. Suffix | Date |             | Initial |              | Revision Details |             |        |      |          |  |
| Surveyor    | GG   | Verified By | GG      | CAD Operator | TJH              | Approved By | ARL    | Date | 27.06.20 |  |
| Levelling   |      | GNSS        |         |              | Datum            |             | OSGB36 |      |          |  |

|                            |
|----------------------------|
| Related to original survey |
| Using common data          |

Client

Elivia Homes

|          |
|----------|
| Location |
|----------|

238 Nine Mile Ride  
Finchampstead

|               |
|---------------|
| Drawing Title |
|---------------|

Measured Building Survey  
238 Elevations

|                |               |                 |           |
|----------------|---------------|-----------------|-----------|
| Job No.        | 2305017       | Old Job No.     |           |
| Drawing Number | EH/2305017/E1 | Revision Suffix |           |
| Scale          | 1:100 (A1)    | Date            | June 2023 |