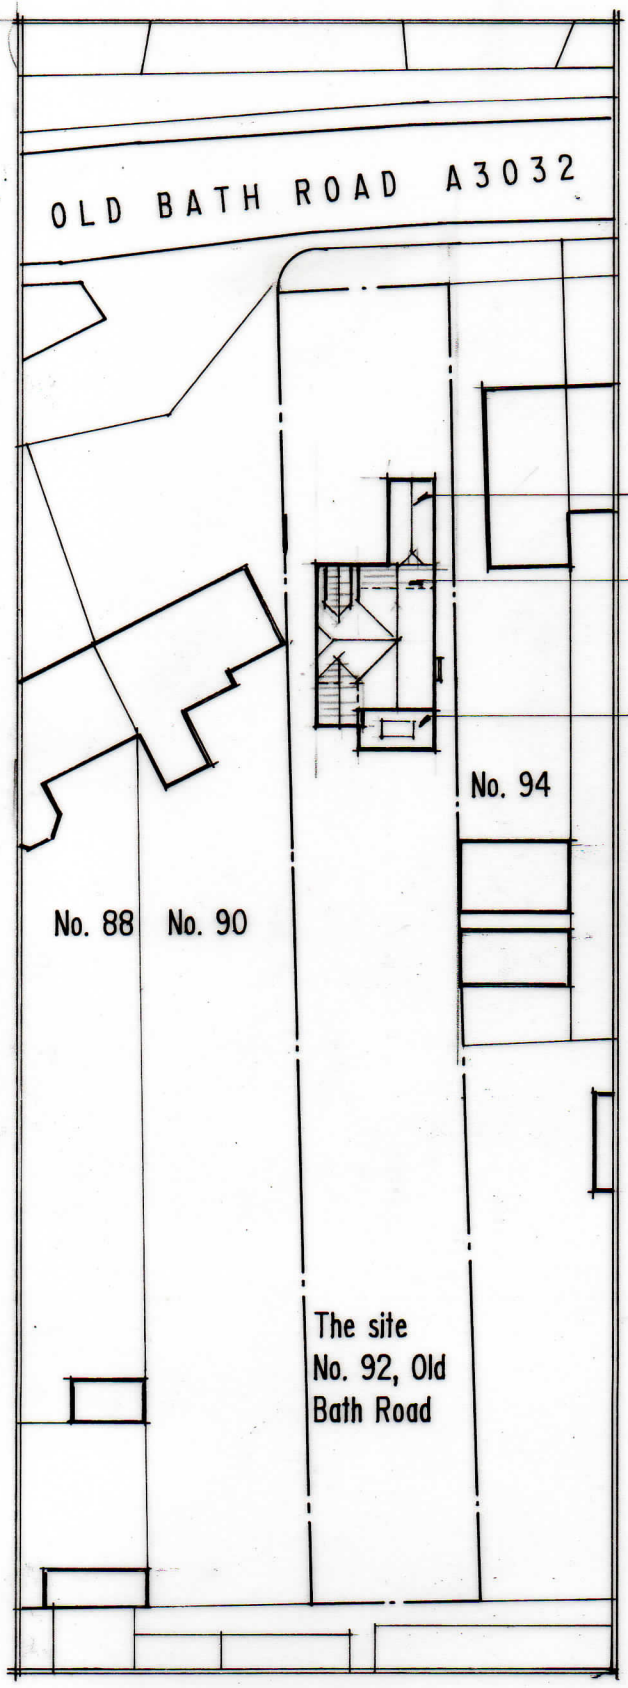

0m 10m 20m 30m 40m 50m
at 1:500 scale on A4 size sheet

Proposed garage conversion

Proposed 1st floor extension and dormer above existing single storey accommodation

Proposed single/two storey rear extension

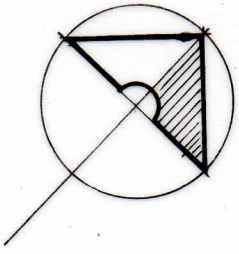

Site Plan Scale 1:500

SKD design
Architectural & Building Consultancy
Unit 2 Howe Lane Farm, Howe Lane Maidenhead SL6 3JP
Tel 01628 436827 Email stuart@skddesign.co.uk

PROPOSED ALTERATIONS TO
No. 92 OLD BATH ROAD CHARVIL
READING BERKS. RG10 9QL
Scale 1:500 Jan 2026 Drg. 03

Site Plan