


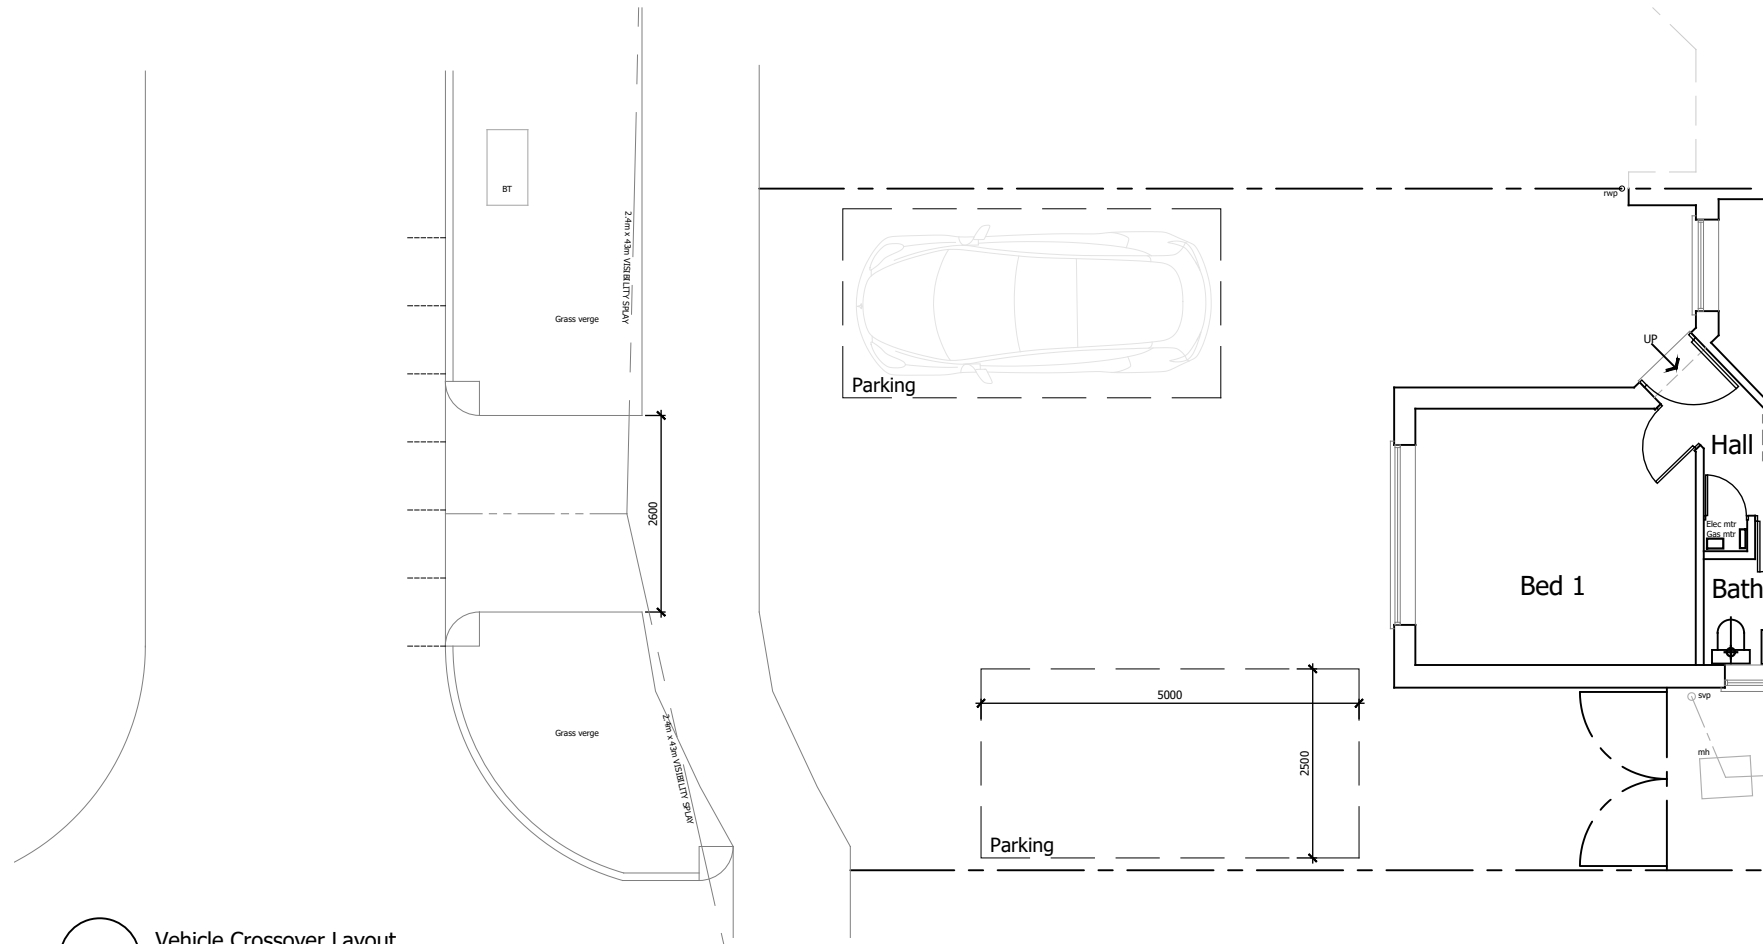


1

Vehicle Crossover Layout

Existing

SCALE 1:100

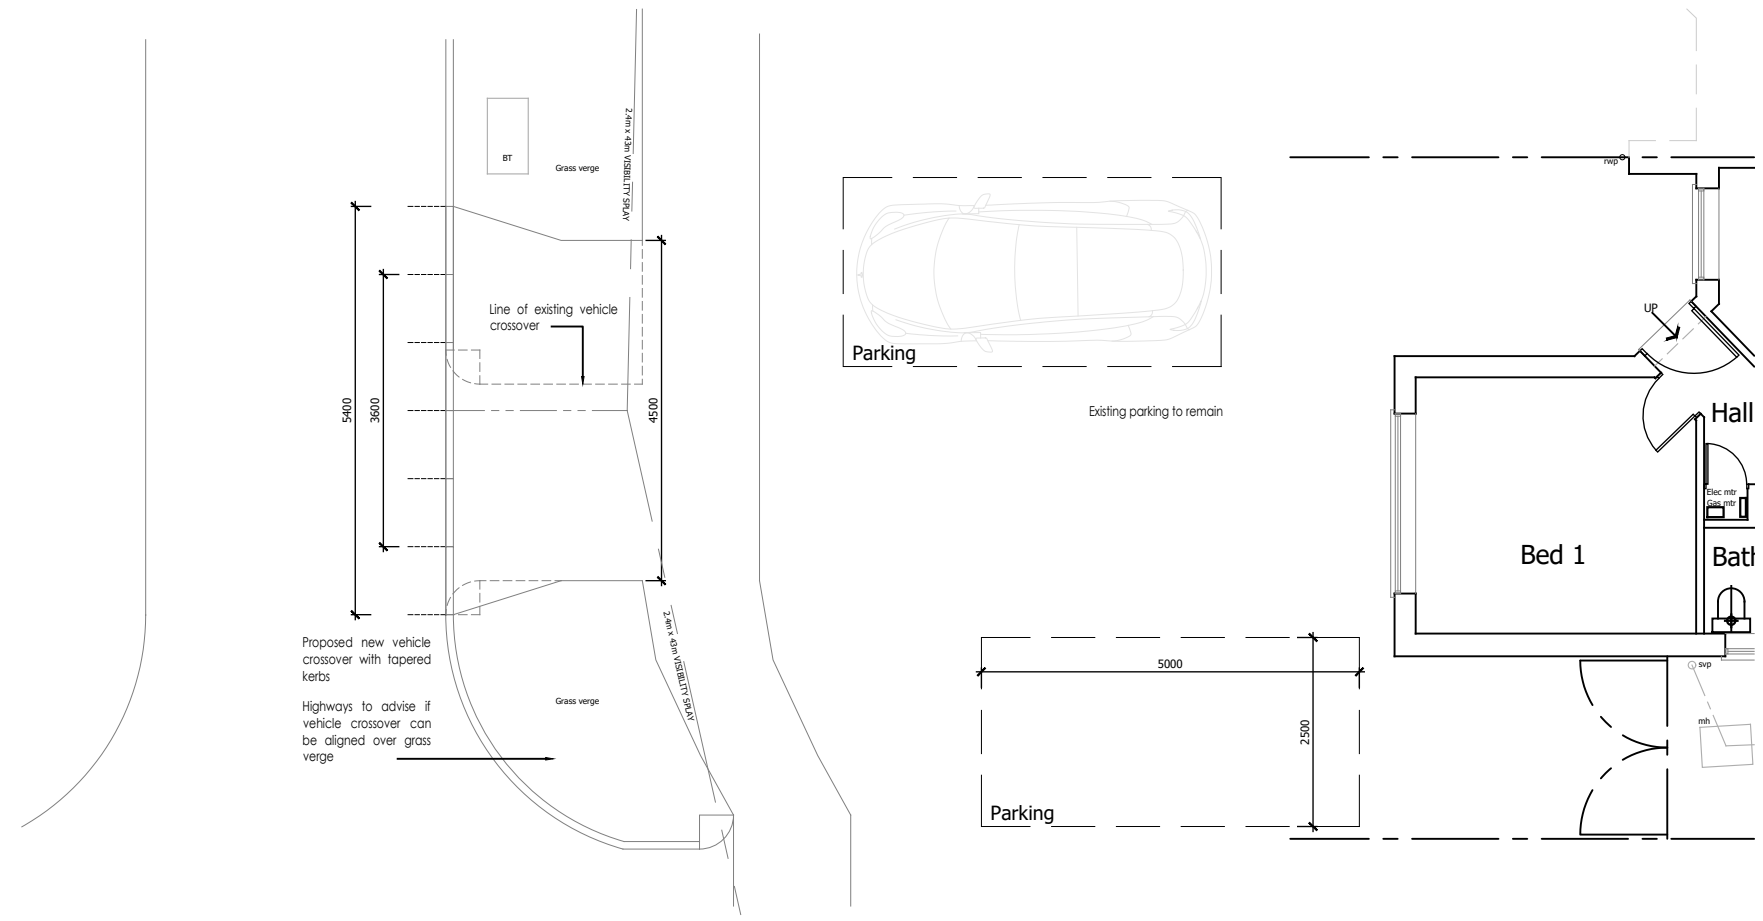


2

Vehicle Crossover Layout

Proposed

SCALE 1:100

This drawing has been prepared without the benefit of a measured building survey or topographic information.

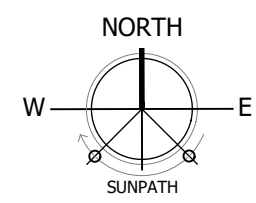


PLANNING

Project
40 Paddock Heights, Twyford,
Reading RG10 0AR

Drawing Title
Existing and Proposed Vehicle
Crossover Layouts

Date 16.10.2025	Scale As noted @A3	Drawn by SJ
Project No 205	Drawing No 010	Revision A

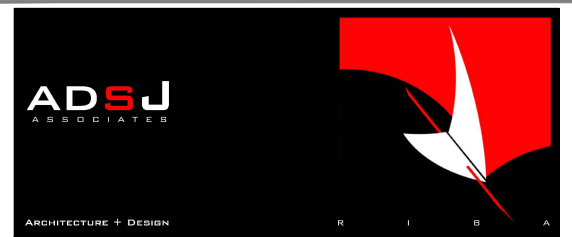

68 Norton Road Woodley Reading Berkshire RG5 4AJ

07968 141918 info@adsj.co.uk www.adsj.co.uk