

JCENG SOLUTIONS

email:info@jcenqsolutions.com

web: www.jcengsolutions.com

THE CONTRACTORS ARE TO CHECK ALL DIMENSIONS, DRAIN RUNS AND GENERAL CONDITIONS ON THE SITE BEFORE WORKS COMMENCE, AND INFORM JCENGSOLUTIONS IMMEDIATELY UPON DISCOVERY OF ANY ERRORS, OMISSIONS OR DISCREPANCIES. ALL WORKS ARE TO BE CARRIED OUT IN ACCORDANCE WITH CURRENT BUILDING REGULATIONS, BRITISH STANDARDS, CODE OF PRACTICE AND LOCAL AUTHORITY REQUIREMENTS. DO NOT SCALE FROM THIS DRAWING WITHOUT FIRST OBTAINING WRITTEN AUTHORISATION FROM JCENGSOLUTIONS.

[illegible]

- Planning Application : 250864**
Householder application for the proposed two storey side/ rear extension, single storey side extension, extension of existing front porch, demolition of existing chimney and changes to fenestration.

CLIENT ADDRESS

TITLE

CLIENT _____

Mrs.Randhawa

SCALE (@ A1)	
As indicated	

The diagram shows a building with four sides labeled A, B, C, and D. Arrows indicate air flow directions:

- Side A:** An arrow points towards the building.
- Side B:** An arrow points away from the building.
- Side C:** An arrow points towards the building.
- Side D:** An arrow points away from the building.


 Inside the building, arrows show air circulation:

- On the left side, air flows from the top to the bottom.
- On the right side, air flows from the bottom to the top.
- On the top side, air flows from the left to the right.
- On the bottom side, air flows from the right to the left.

 The building has a central section with a grid of windows and a smaller section on the right with a single window.



1 : 100

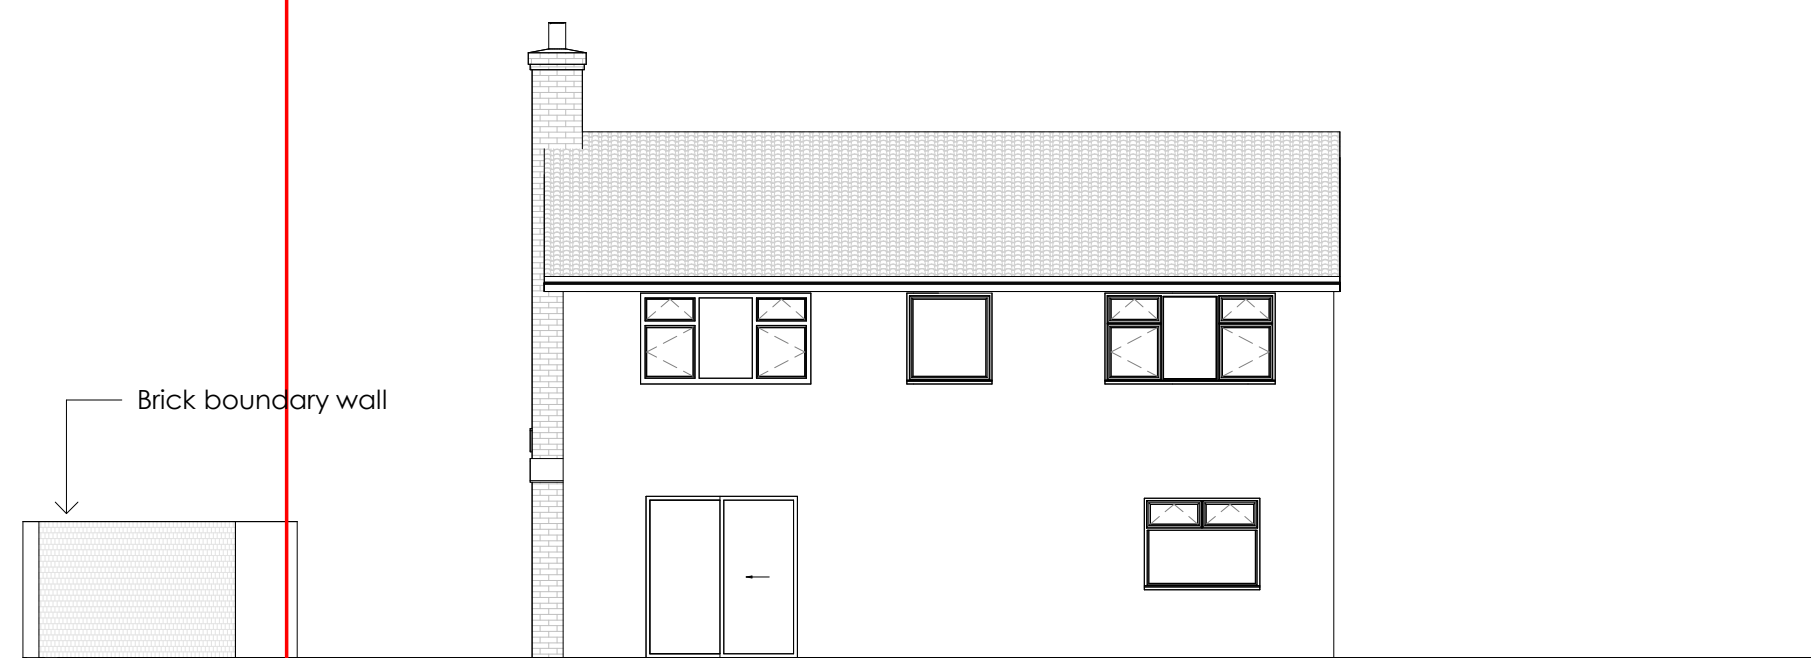


1 : 100




1 : 100




1 : 100

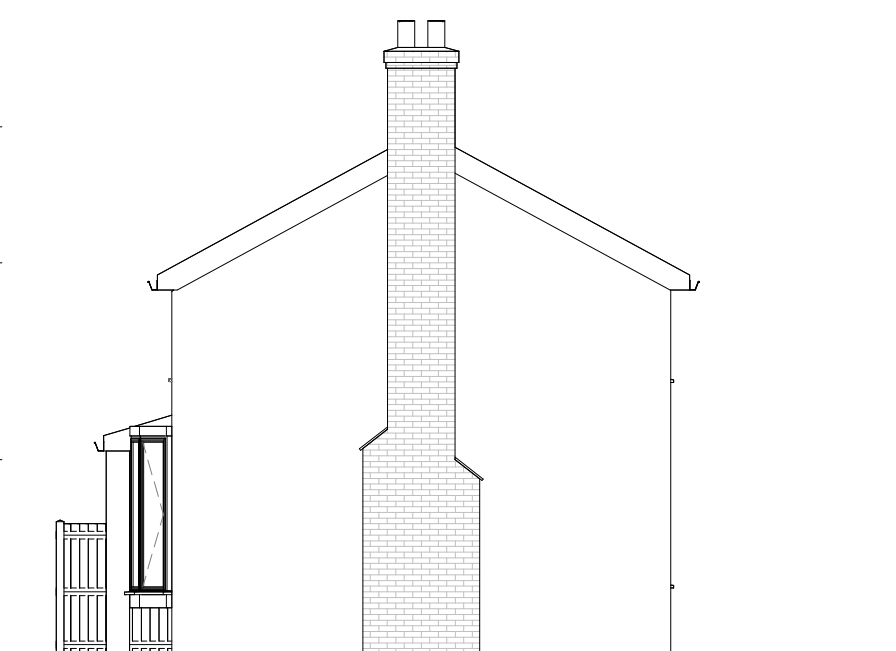

1 : 100

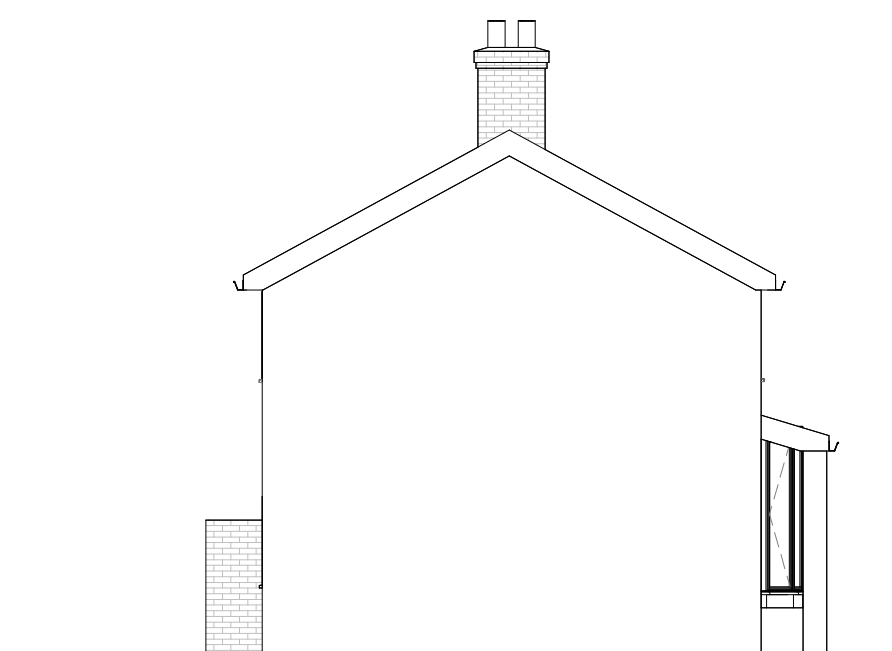

1 : 100

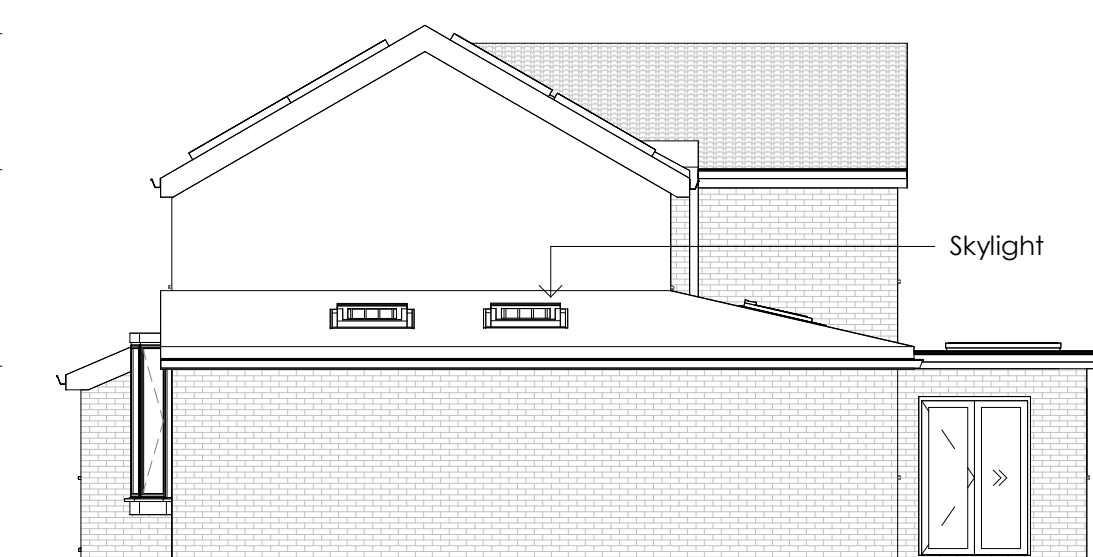

1 : 100



1 : 100