THIS DRAWING IS THE COPYRIGHT OF ORANGE KEY LTD. IT IS PRIVATE AND CONFIDENTIAL AND IS SUPPLIED ON THE EXPRESS CONDITION THAT IT IS NOT USED FOR ANY PURPOSE OR COPIED OR COMMUNICATED TO ANY OTHER PARTY WITHOUT THE WRITTEN CONSENT OF ORANGE KEY LTD.

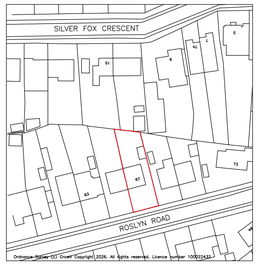

LOCATION PLAN

SCALE 1:1250

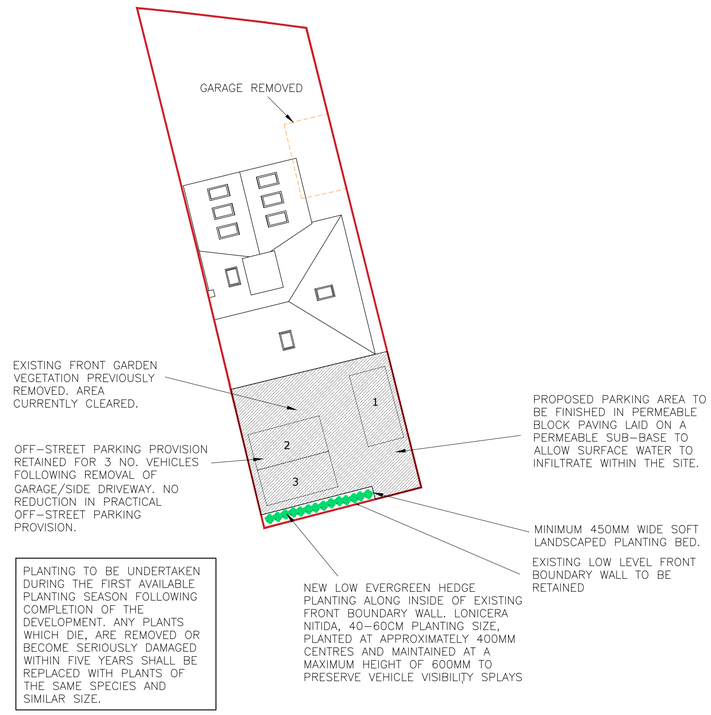

PLANTING TO BE UNDERTAKEN DURING THE FIRST AVAILABLE PLANTING SEASON FOLLOWING COMPLETION OF THE DEVELOPMENT. ANY PLANTS WHICH DIE, ARE REMOVED OR BECOME SERIOUSLY DAMAGED WITHIN FIVE YEARS SHALL BE REPLACED WITH PLANTS OF THE SAME SPECIES AND SIMILAR SIZE.

SITE PLAN

SCALE 1:200

ORIGINAL SCALE 0-100mm

ORANGE KEY
DESIGN STUDIOS

Tel: (01488) 682918
E-mail: info@orangekeyltd.co.uk

Client
TIM

Project
67 ROSLYN ROAD
WOODLEY
READING
RG5 3HT

Title
LOCATION AND SITE PLAN

Scale	Date
AS SHOWN @ A1	JUNE 2026

Drawing number	Rev.
26034/PL002	P2