



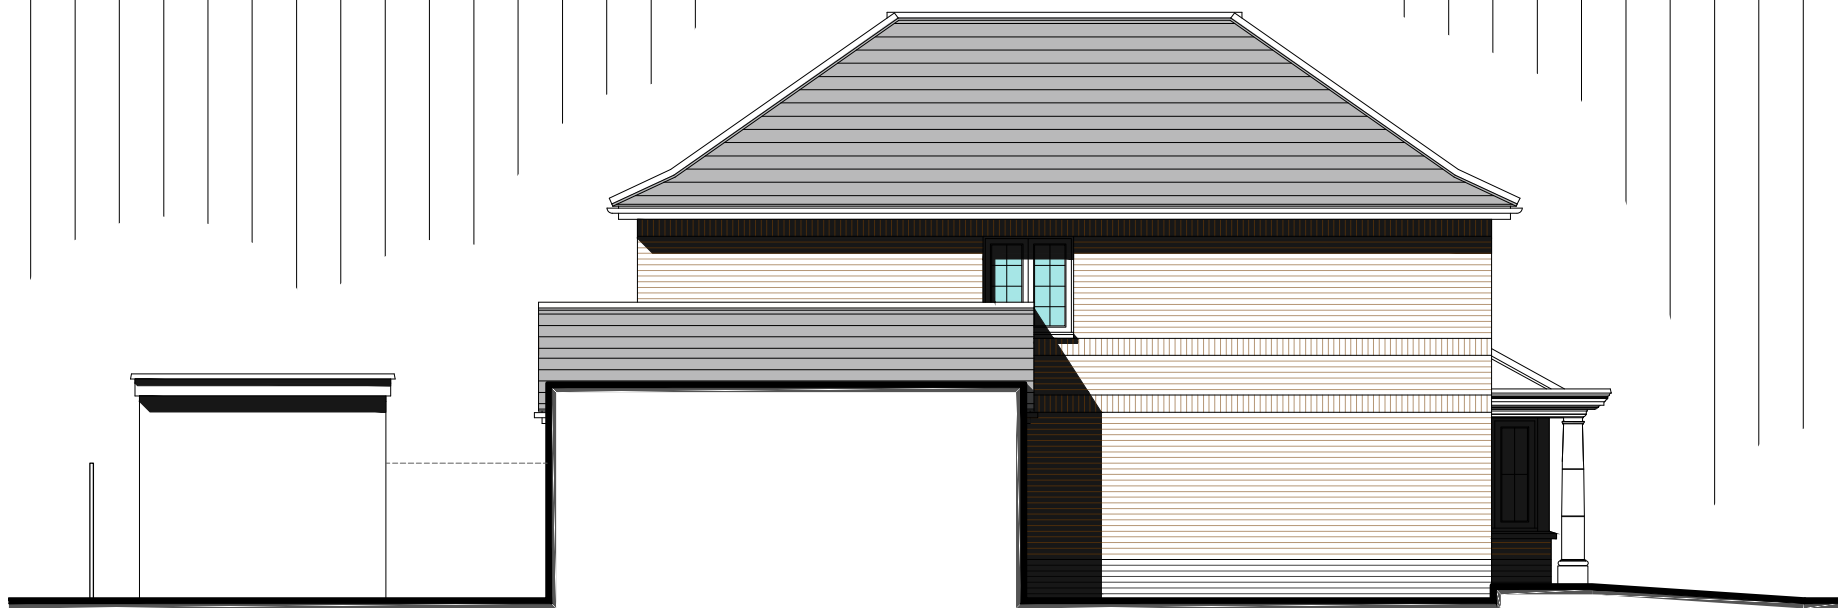


South East Elevation 1:100 Scale

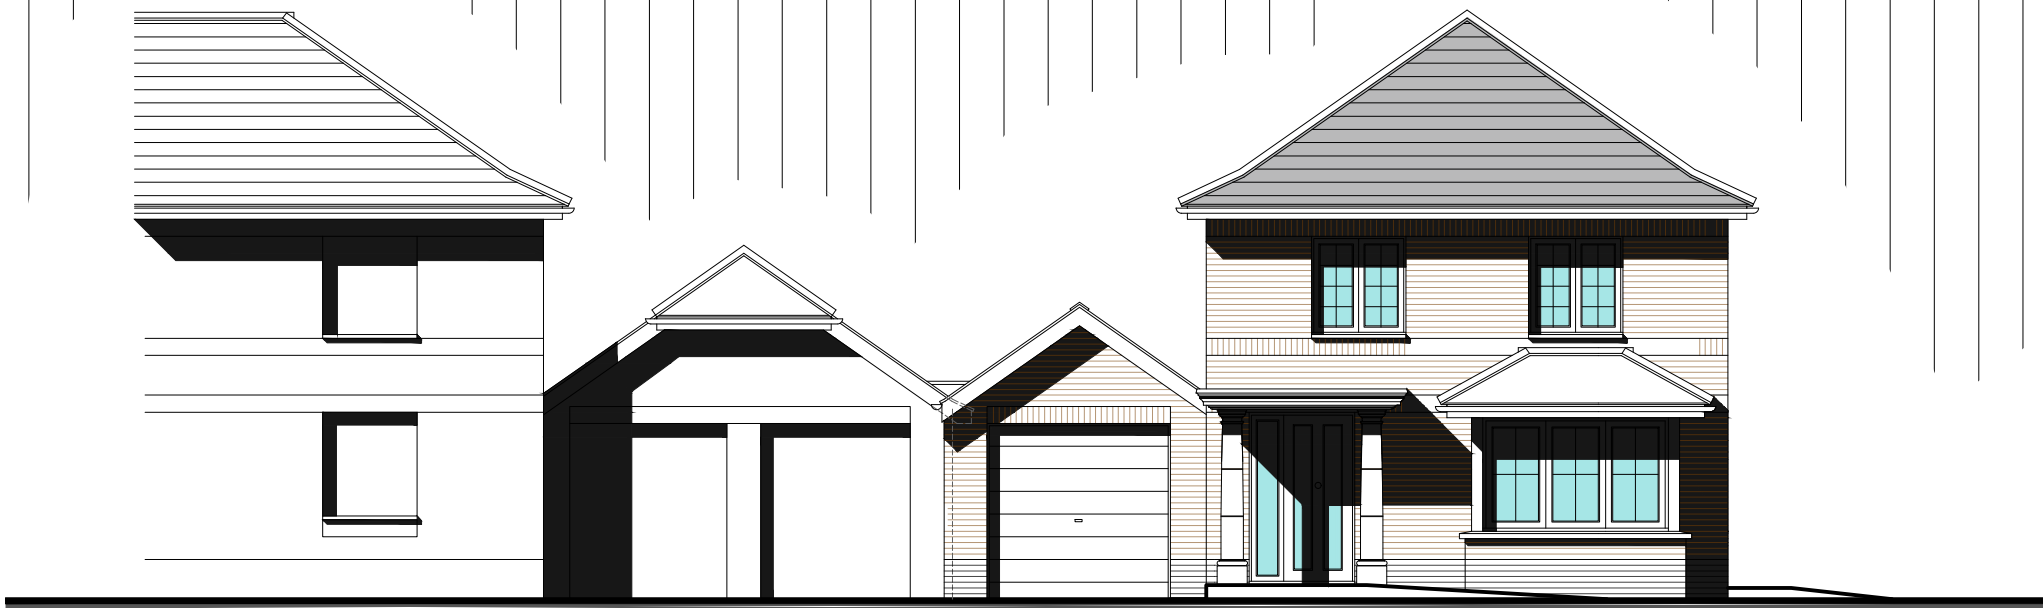


North East Elevation 1:100 Scale



North West Elevation 1:100 Scale

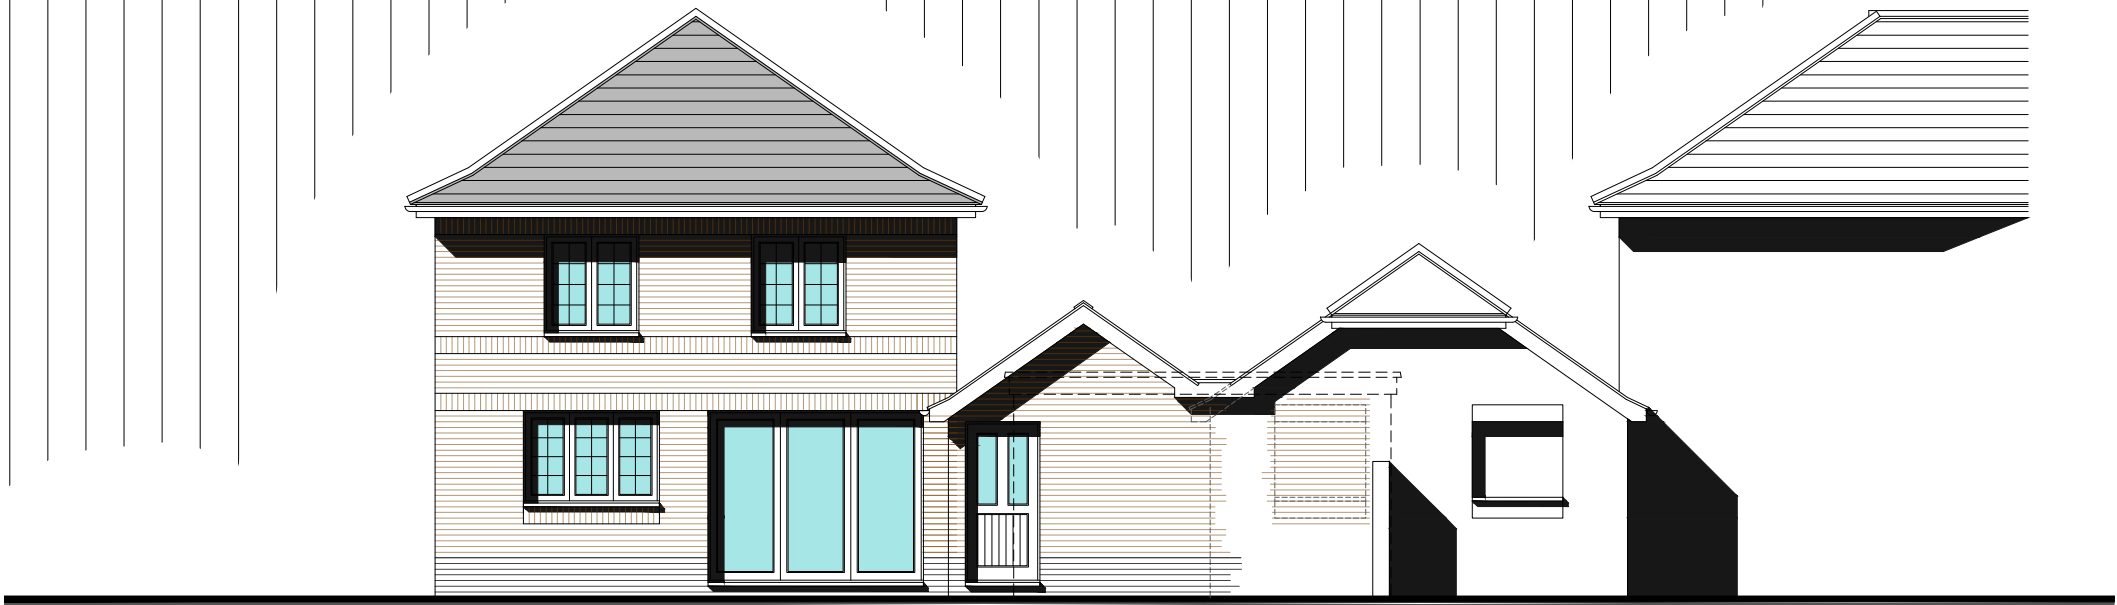

South West Elevation 1:100 Scale

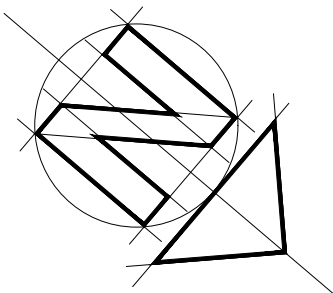

Rev C - Re-design of internals and Externals
Rev B - General Revisions

- Aug 2026
- July 2026

Bonney Architecture
PLANNING & TECHNICAL SERVICES

CLIENT
JOB
DRG

Ms N. Pursell
Land Adjacent to 24 Turnbridge Close, Earley, Reading, RG6 4UZ
PROPOSED ELEVATIONS

14 Hornbeam Close
Barkham
Wokingham
RG41 4UR
07515 355 770
bonneyarchitecture@gmail.com