~~DO NOT SCALE FROM THIS DRAWING.~~ VERIFY ALL DIMENSIONS BEFORE SETTING OUT, COMMENCING WORK OR MAKING ANY SHOP DRAWINGS. REPORT ANY DISCREPANCIES TO SUPERVISING OFFICER IMMEDIATELY. COPYRIGHT ©

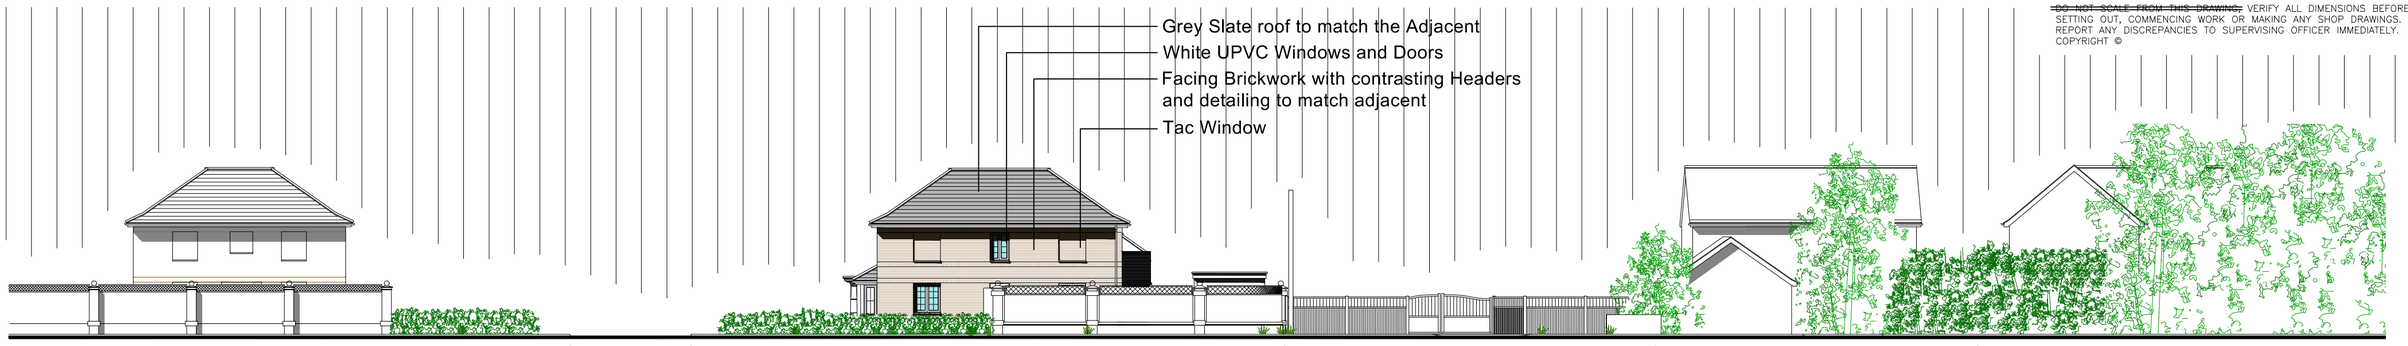

South East Elevation 1:100 Scale

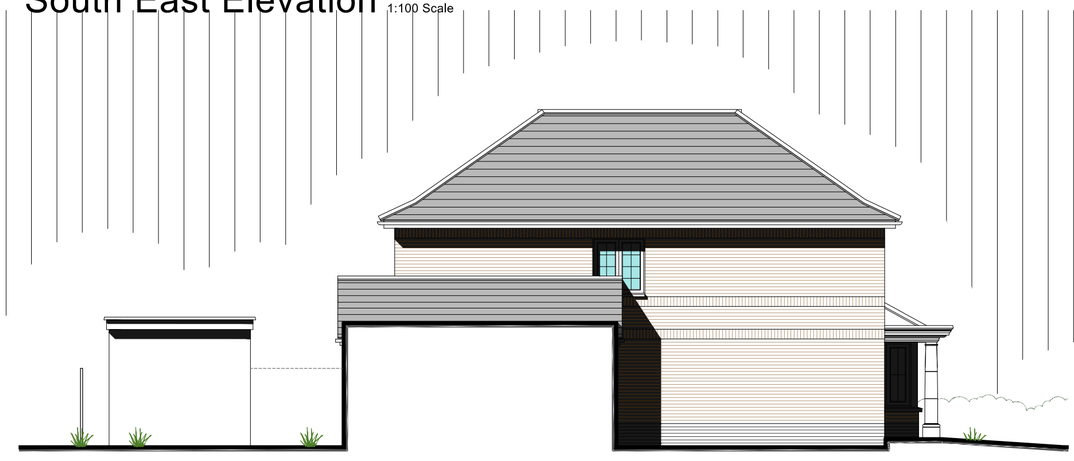

South East Elevation 1:100 Scale

North East Elevation 1:100 Scale

North West Elevation 1:100 Scale

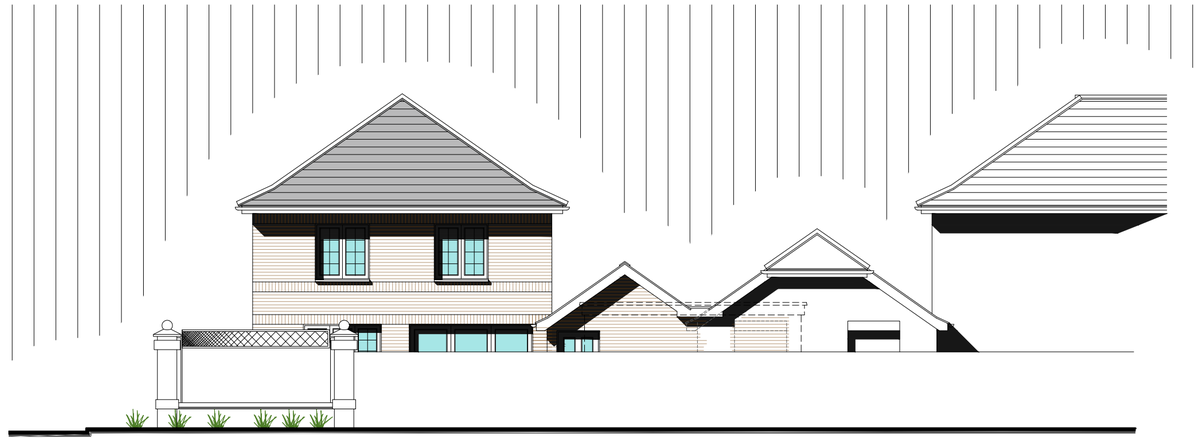

South West Elevation 1:100 Scale

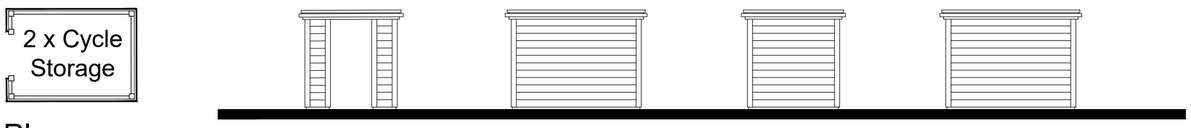

Plan

Cycle Store 1:100 Scale

1:100 scale Bar
This Drawing has been produced for printing onto A1 size paper,
If printing on A3 please use the scale below for reference.

0m 0.5m 1.0m 2.0m 4.0m 8.0m

Rev C - Re-design of internals and Externals	- Aug 2026
Rev B - General Revisions	- July 2026

Bonney Architecture
PLANNING & TECHNICAL SERVICES

14 Hornbeam Close
Barkham
Wokingham
RG41 4UR
07515 355 770
bonneyarchitecture@gmail.com

CLIENT Ms N. Purssell

JOB Land Adjacent to 24 Turnbridge Close, Earley, Reading, RG6 4UZ

DRG BOUNDARY ELEVATIONS

SCALE 1@100 @ A2 DRAWN P Bonney DATE March 2026

BA0331 05 C