


- NOTES:
- 1. Do not scale **NOT FOR CONSTRUCTION.**
 - 2. Report all discrepancies, errors and omissions.
 - 3. Verify all demensions on site before commencing any work or preparing shop drawings.
 - 4. All materials components and workmanship are to comply with the relevant British Standards Codes of Practice and appropriate manufacturers recommendations that from time to time shall apply
 - 5. For specialist work see relevant drawings.

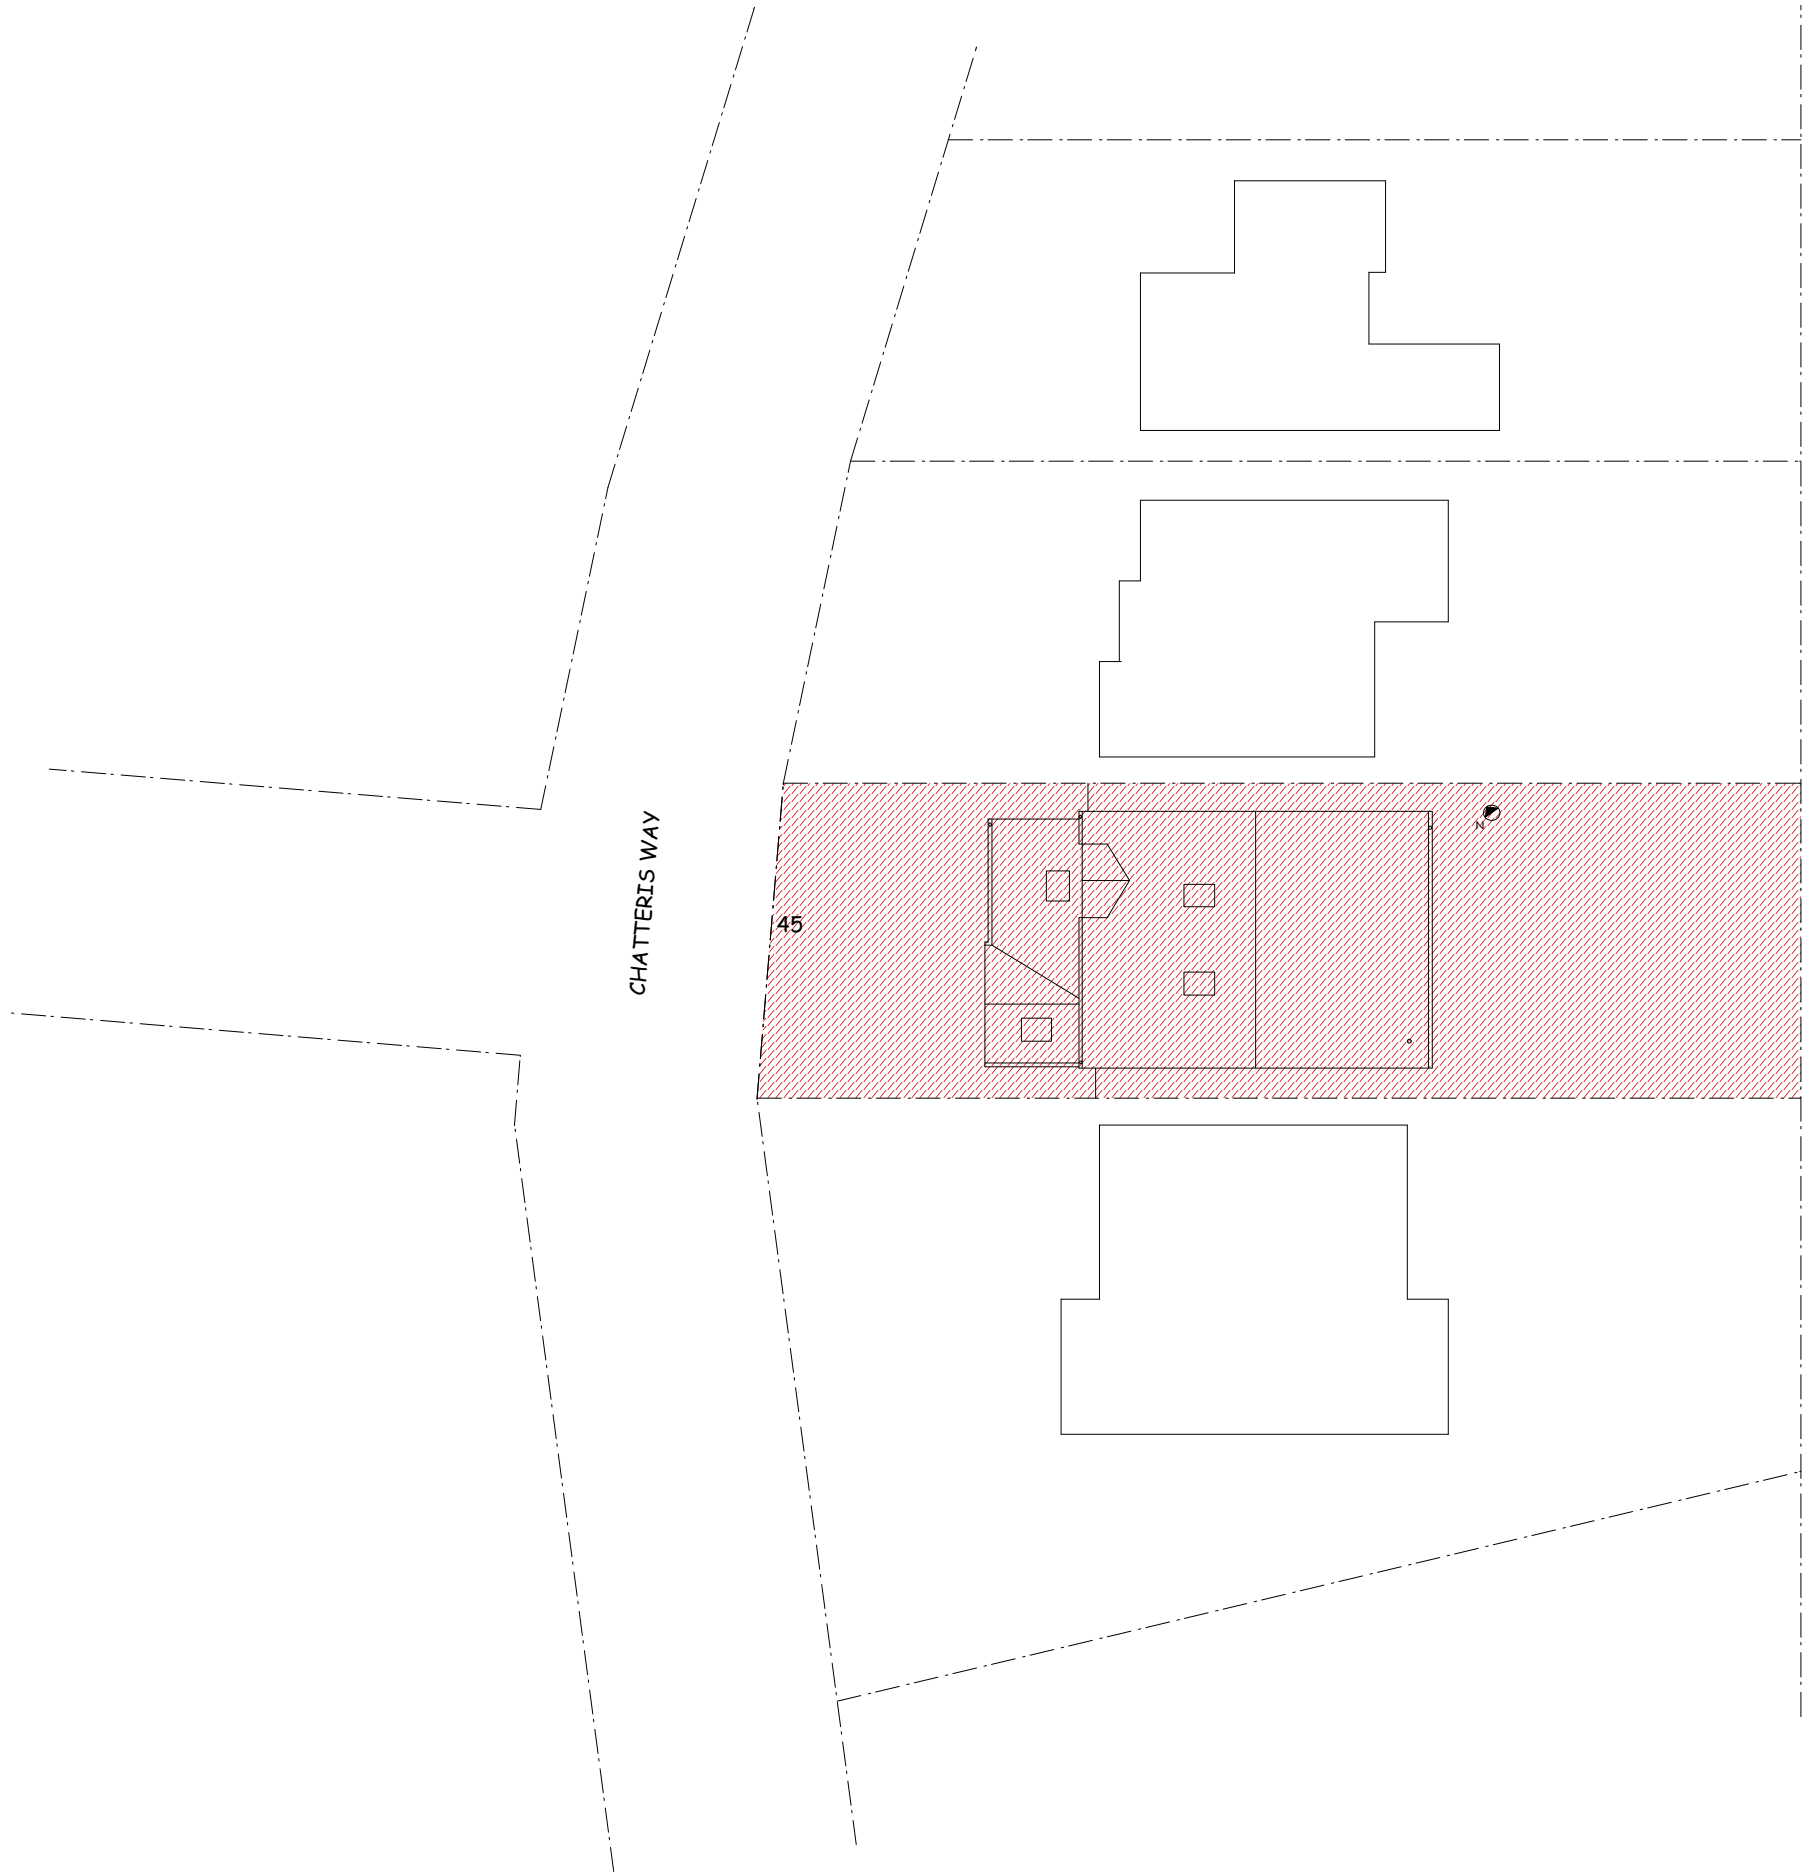

45 CW PP01 PROPOSED SITE PLAN



project title
45 CHATTERIS WAY, RG6 4JA
drwg title
PROPOSED SITE PLAN
scale
1:200
date
03/25
drwg no.
45 CW PP01
drwg status
PLANNING/BUILDING REGS.