



DEVELOPMENTS IN DESIGN LTD

WWW.DEVELOPMENTSINDSIGN.CO.UK
TEL.01344 641286

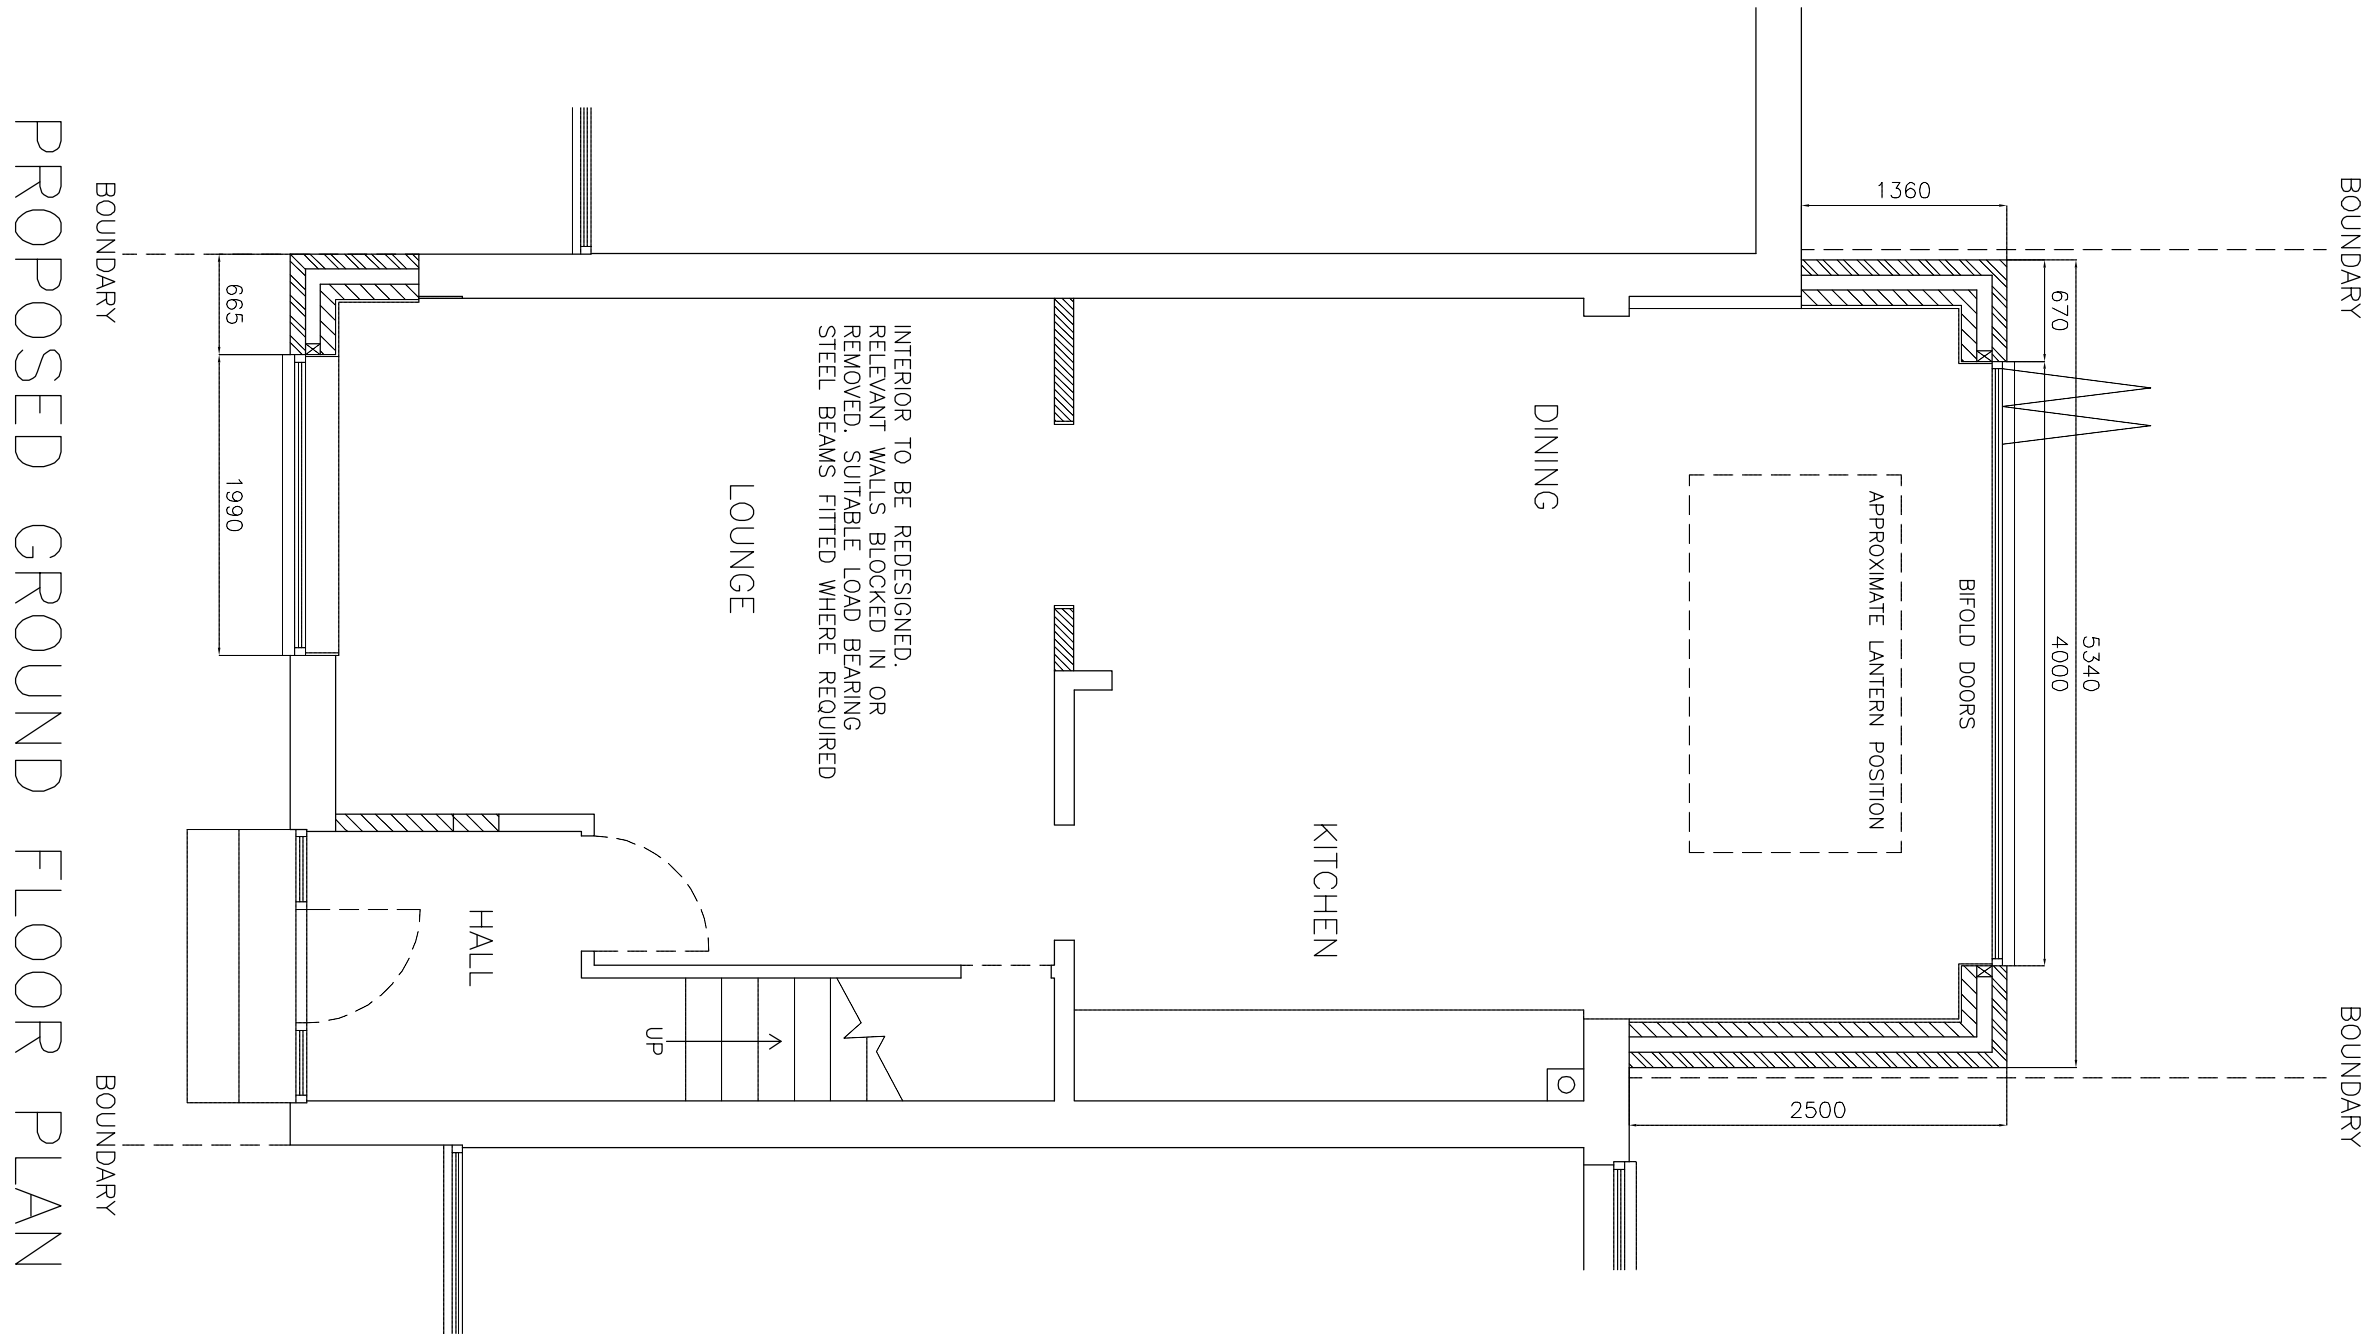

PROPOSED SINGLE STOREY FRONT AND REAR EXTENSION

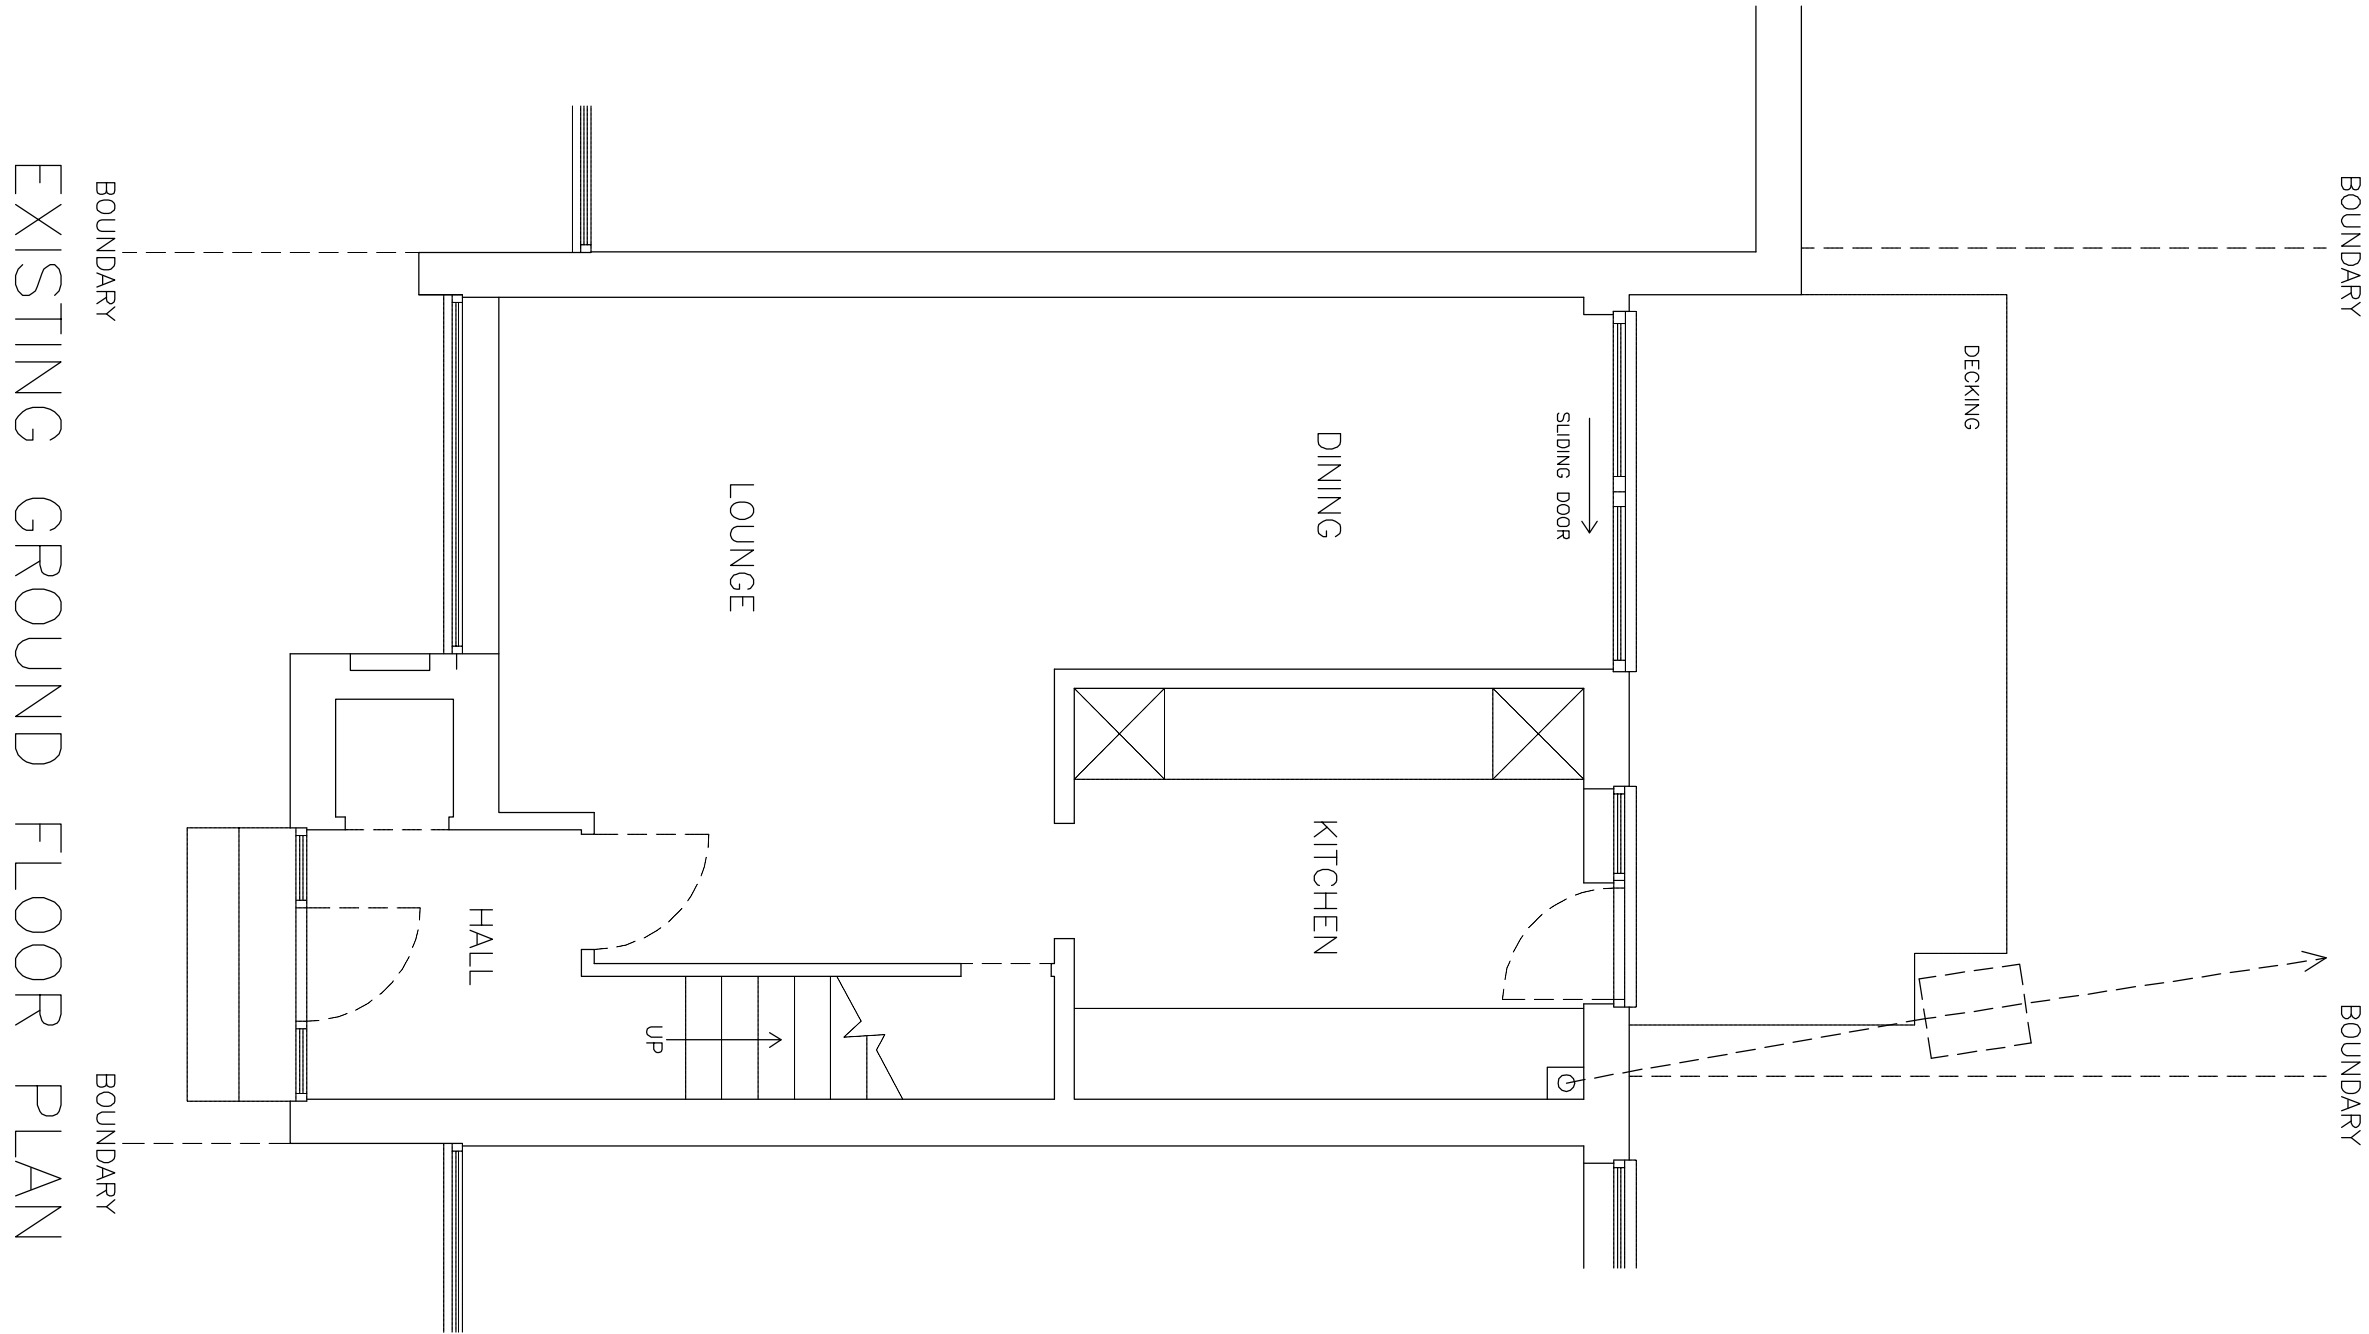

DRAWING NO. SD.003
DATE 19.11.25
SCALE 1:50

MR AND MRS PICKETT

121 FAIRWATER DRIVE WOODLEY BERKS RG5 3JQ