


DRAWING NO. SD.004

Crown Copyright and database rights 2025.
OS AC0000814278 National Map Centre.
Purchased 26/11/2025 1 year licence.

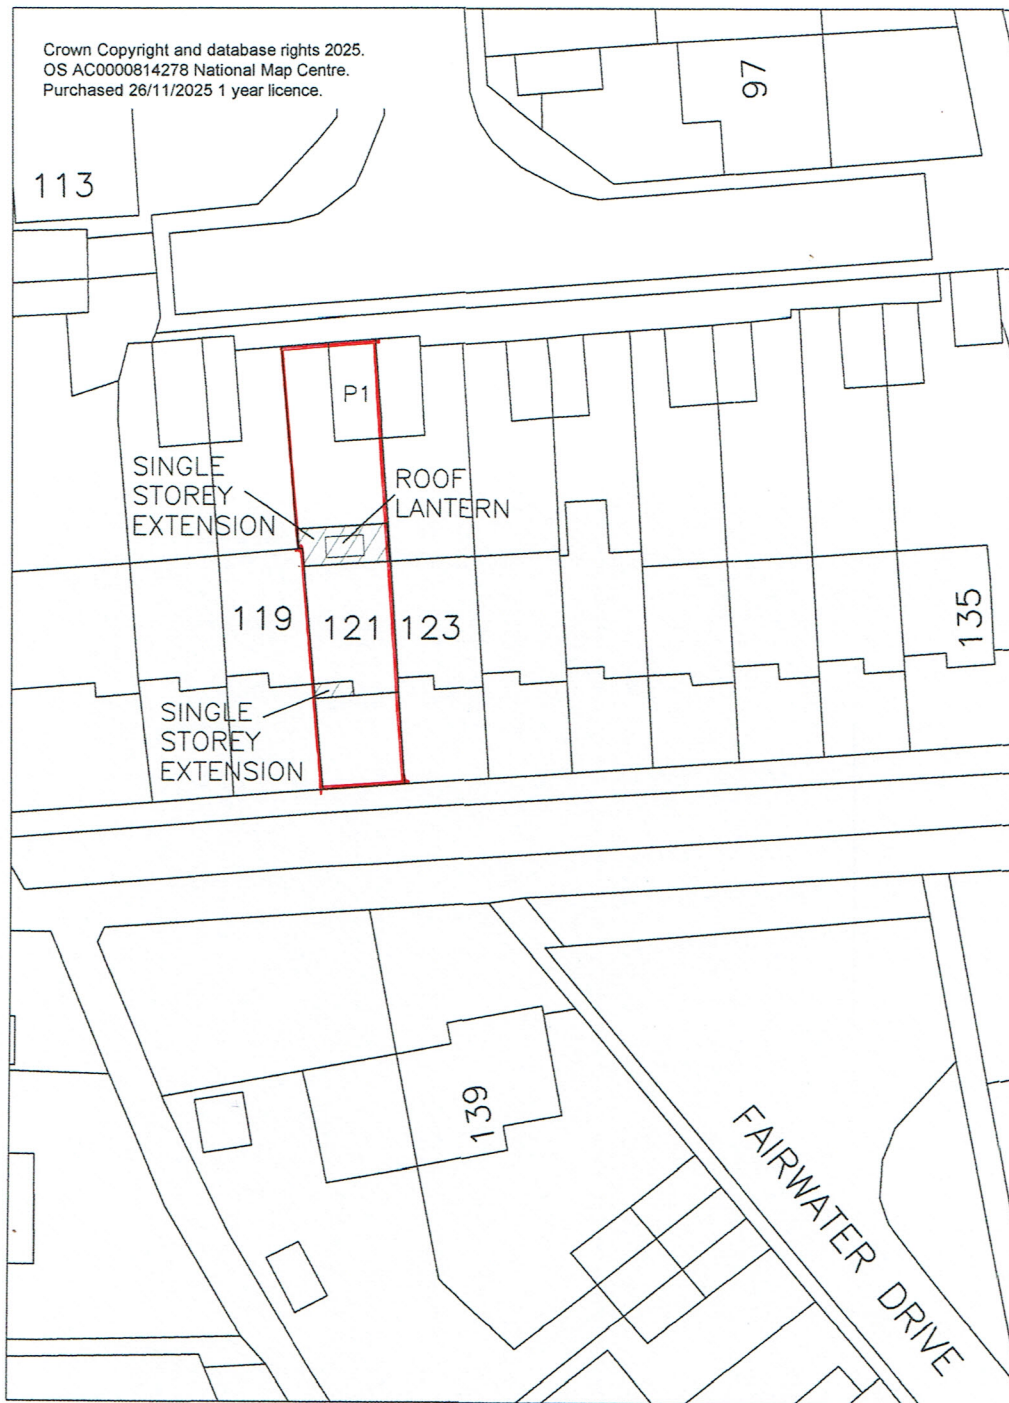

121 FAIRWATER DRIVE
WOODLEY BERKS RG5 3JQ
SCALE 1:500

