
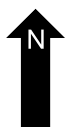
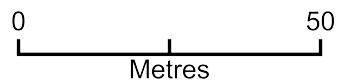


Boundary fence - Location Plan

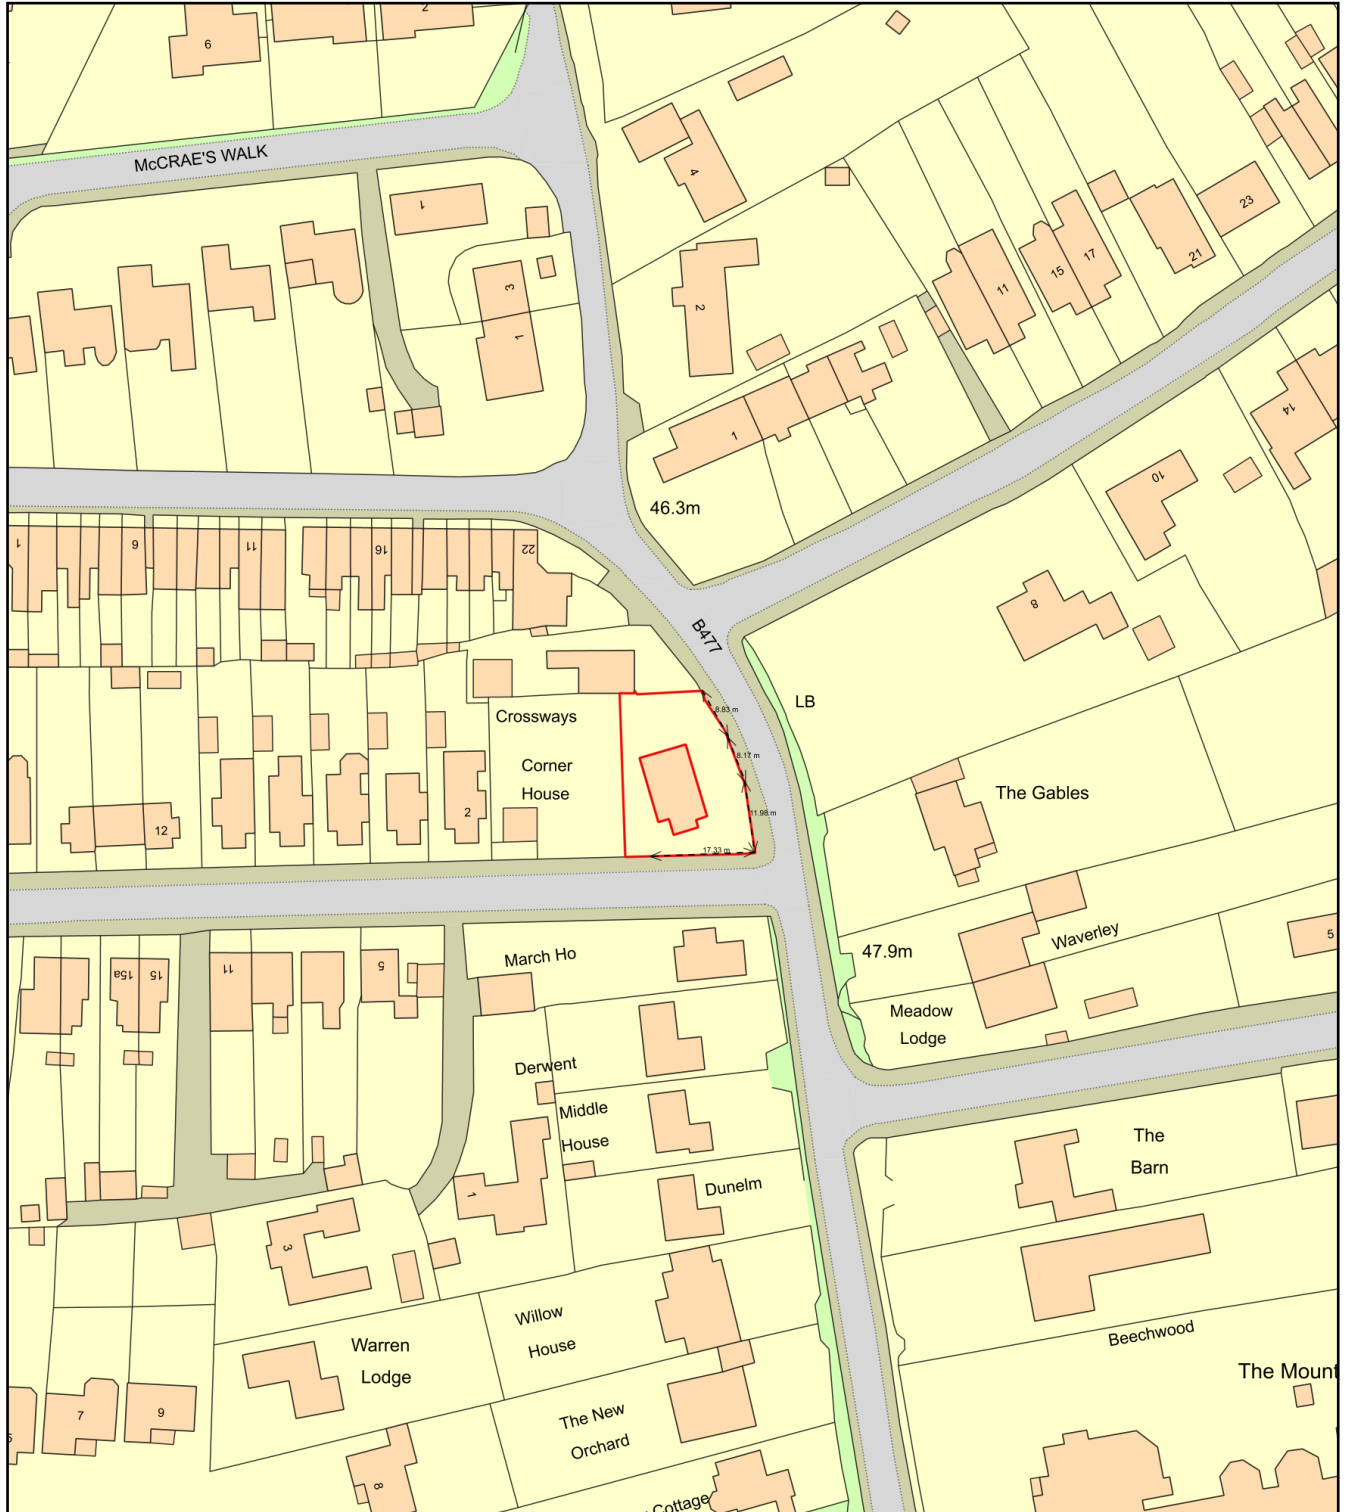

Plan Produced for: Laura Harb

Date Produced: 16 Feb 2026

Plan Reference Number: TQRQM26047105128515

Scale: 1:1250 @ A4