

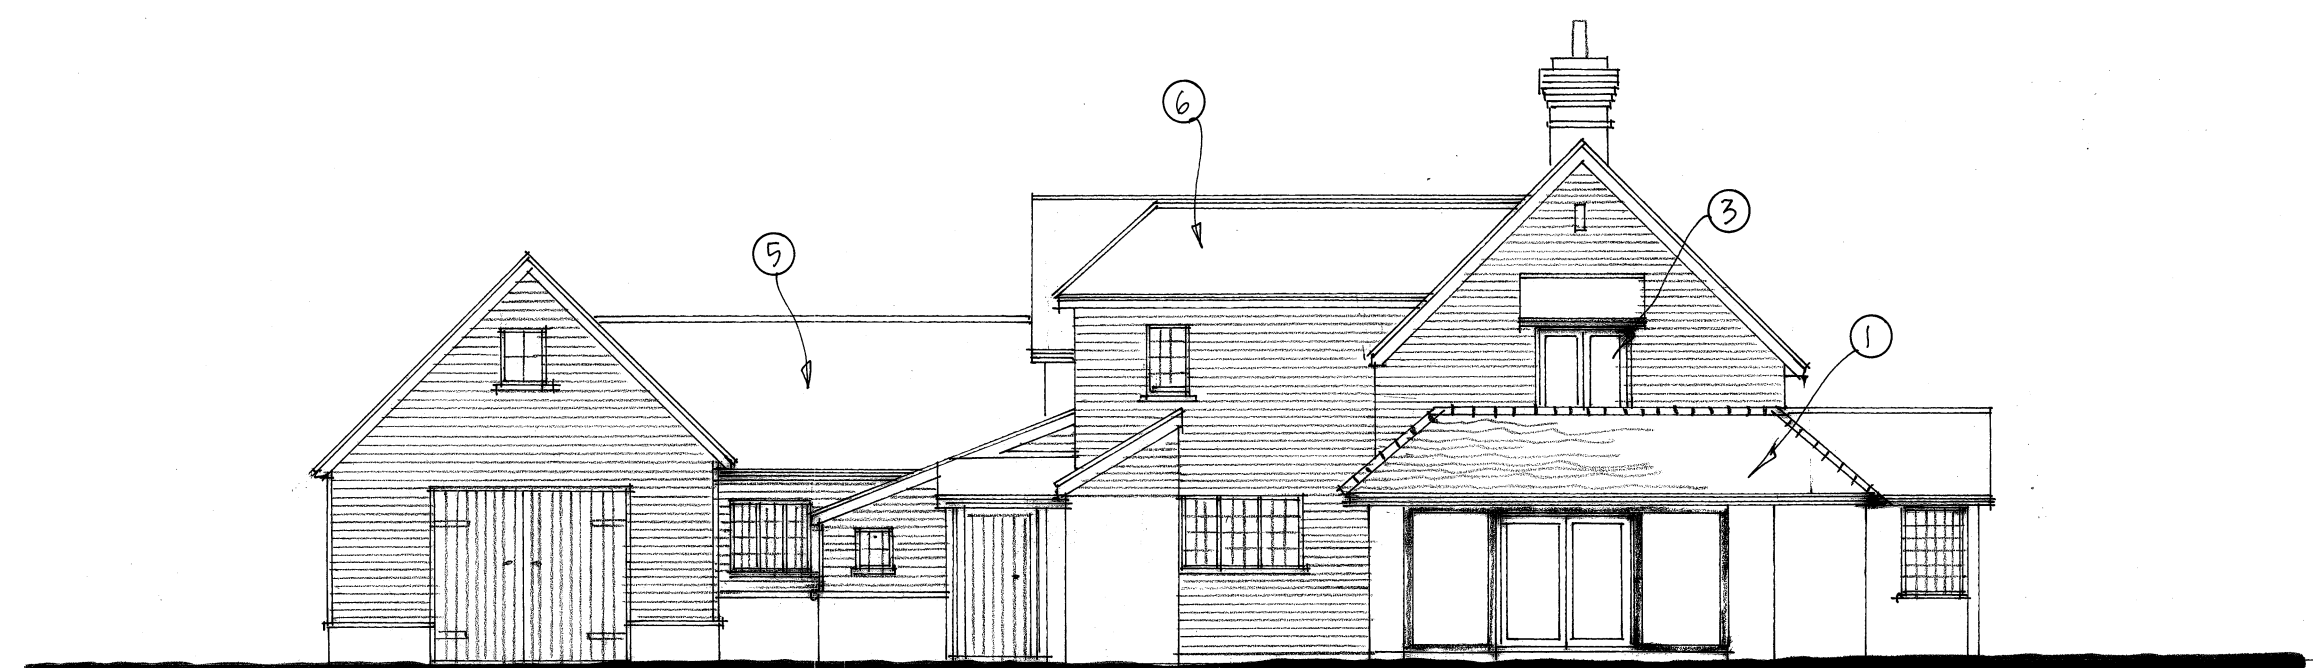


REVISIONS
A. Additional notes added
B. Notes amended/added

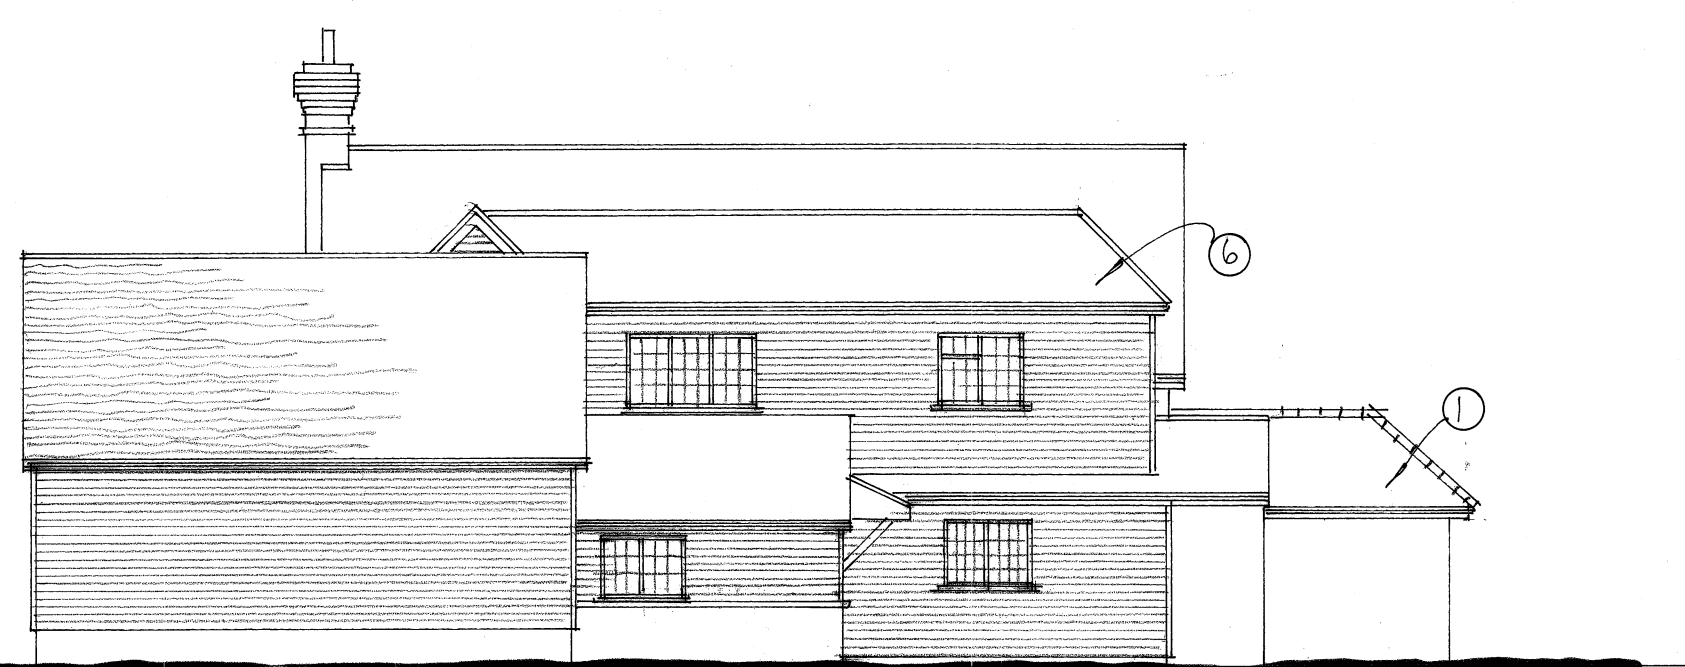


WEST (SIDE) ELEVATION

**PRE-EXISTING ELEVATIONS
1:100**

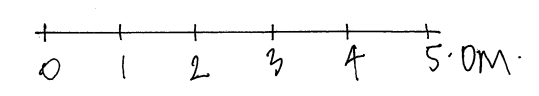

NORTH (REAR) ELEVATION

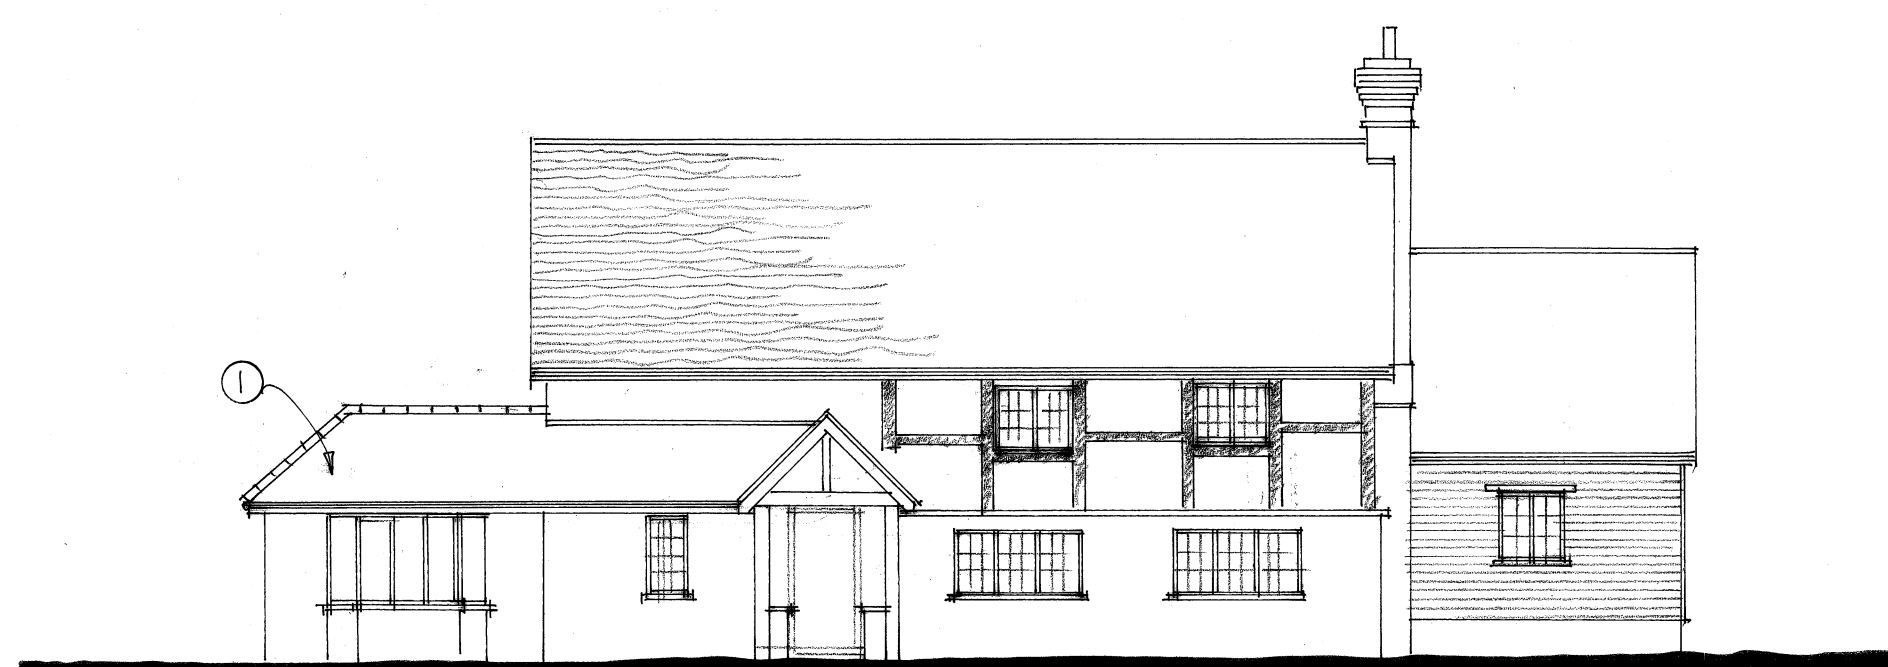

SOUTH (FRONT) ELEVATION



EAST (SIDE) ELEVATION

SUBSEQUENT CHANGES

1. ERECTION OF SINGLE STOREY EXTENSION
2. STEEL FLUE
3. REPLACEMENT OF TRIPLE WINDOWS WITH FRENCH DOORS
4. CLADDING OF BUILDING IN BLACK TIMBER (AS SHOWN)
5. LINK EXTENSION TO CURTILAGE LISTED OUTBUILDING
6. ENLARGEMENT OF FIRST FLOOR ELEMENT OVER KITCHEN

FUSION Architecture Ltd Orchard End Hazeley Bottom Hartley Wintney Hampshire RG27 8LU Tel 01252 842026	
Job Title Heriots Wokingham Road Hurst Wokingham RG10 0RX	
Client Mr S Holdstock	
Drawing Title Existing elevations	
Scale As shown	Dwg size ...A2
Drwg No. 2432/02	Rev B

HERIOTS