



REVISIONS
 A. 23/10/24. Additional notes/charges to LPA requirements
 B. 28/10/24. Notes amended
 C. Notes amended/added.

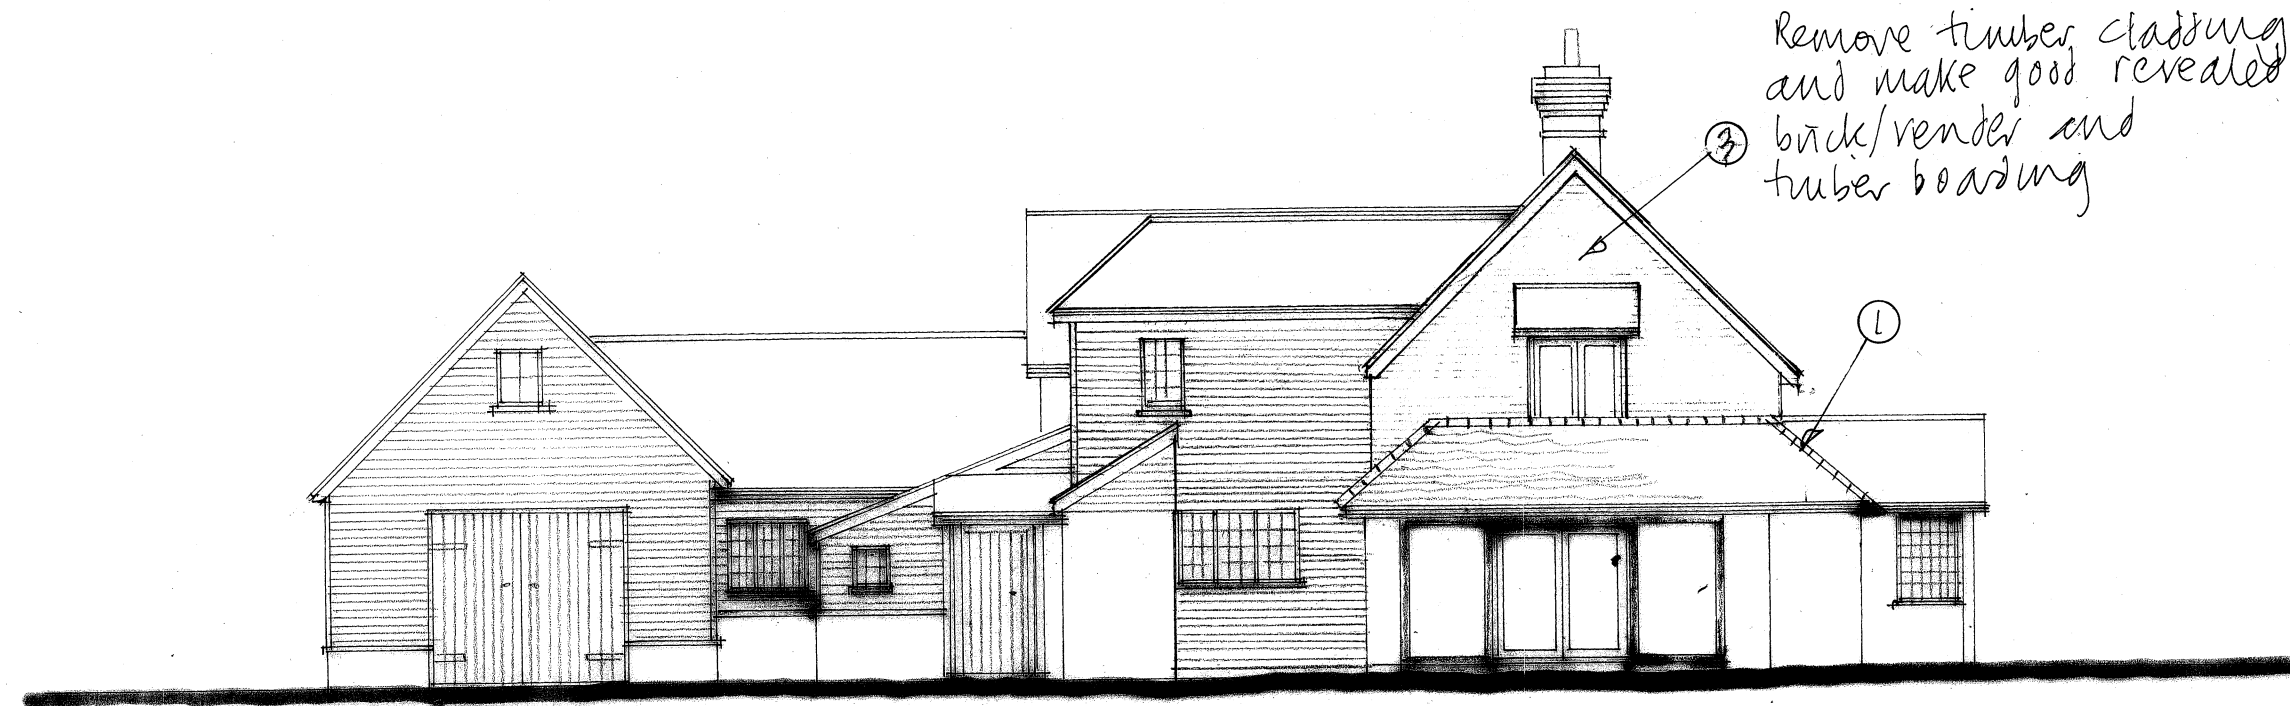


WEST (SIDE) ELEVATION

**PROPOSED ELEVATIONS
 1:100**


0 1 2 3 4 5.0m.

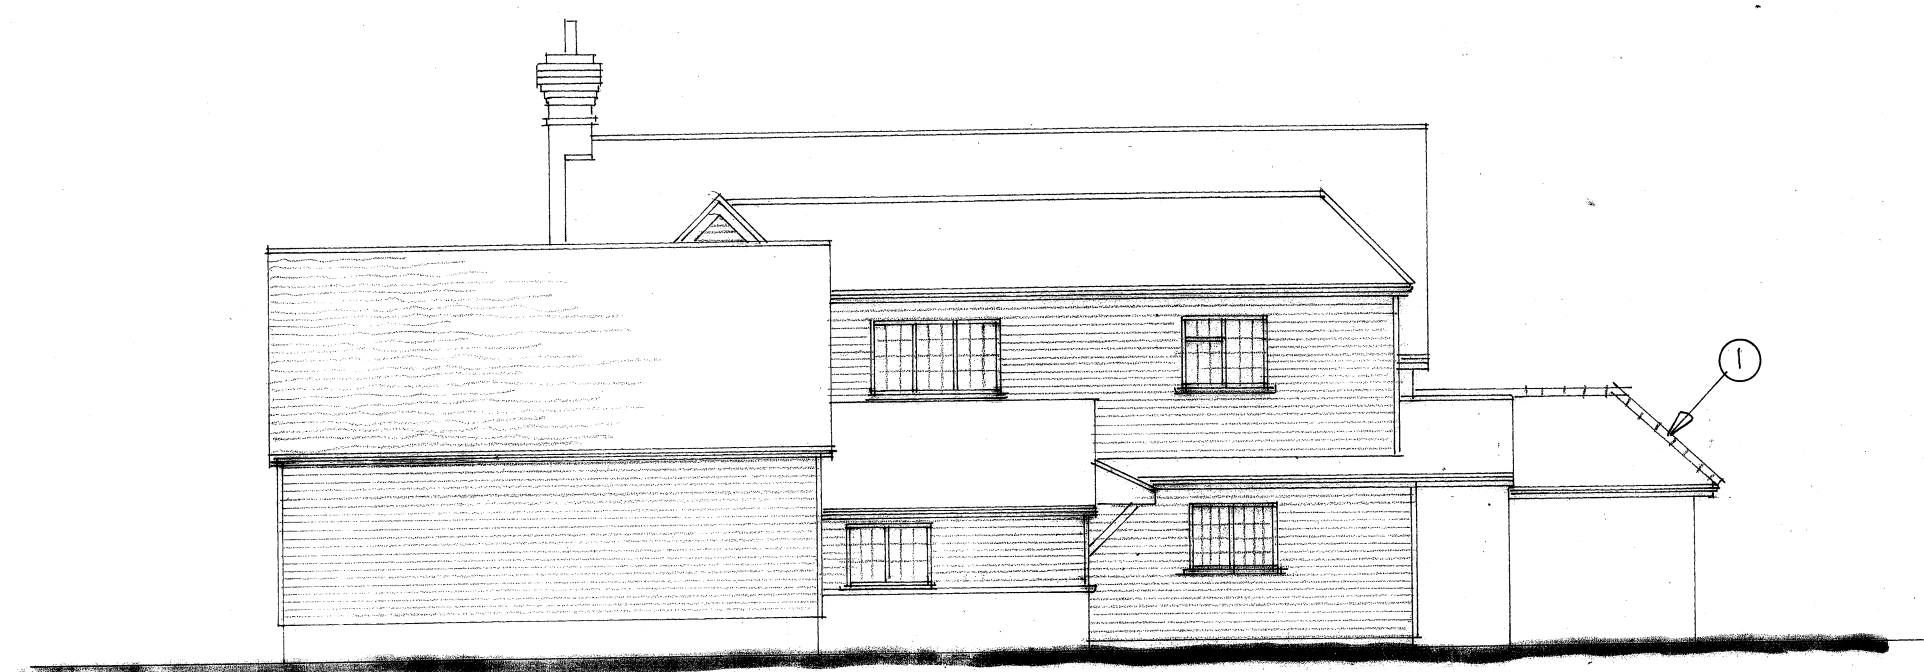

NORTH (REAR) ELEVATION

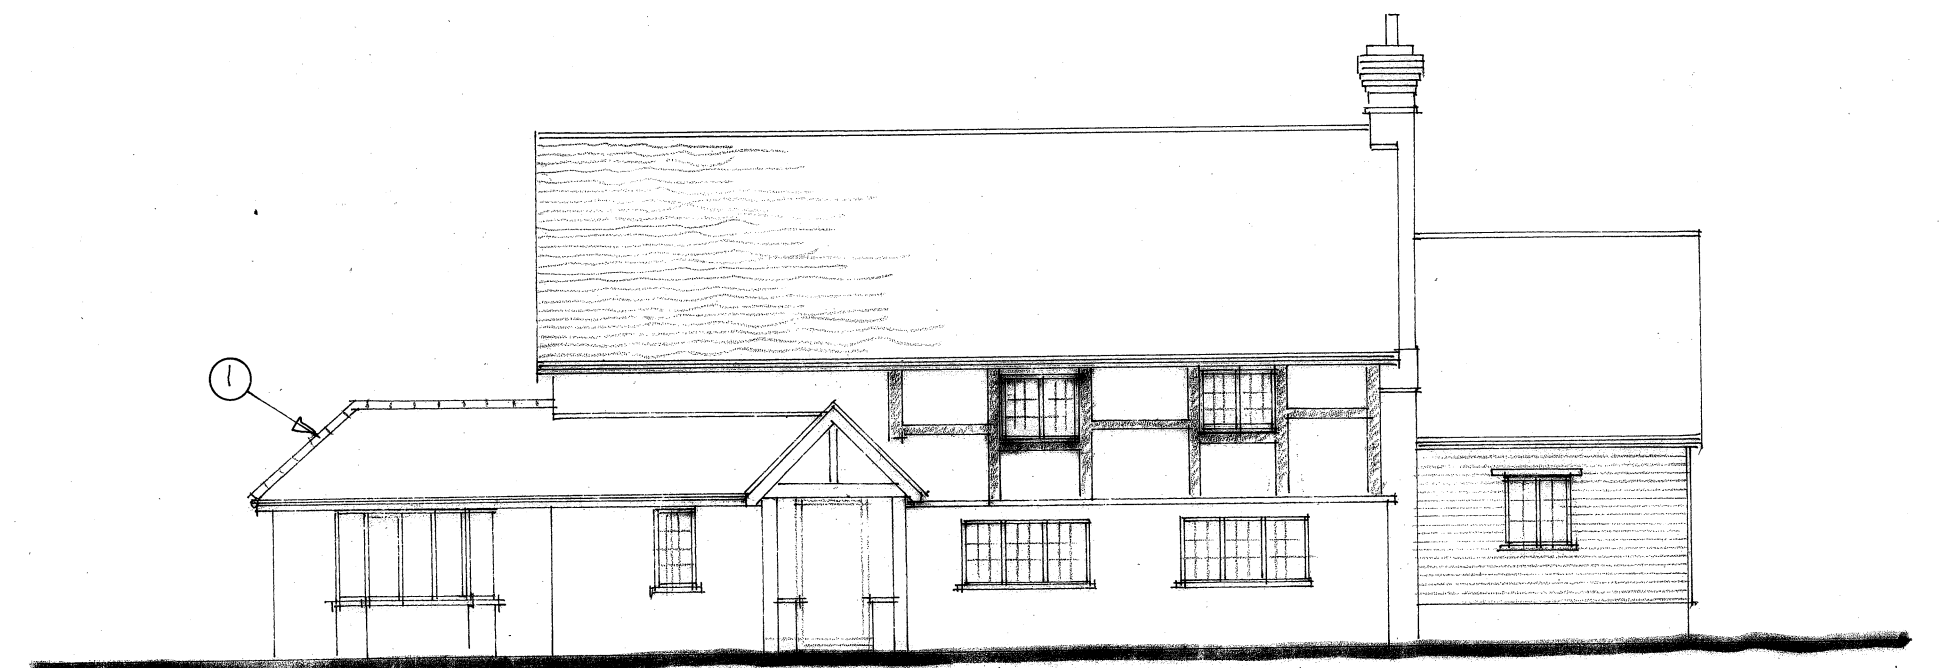

SOUTH (FRONT) ELEVATION

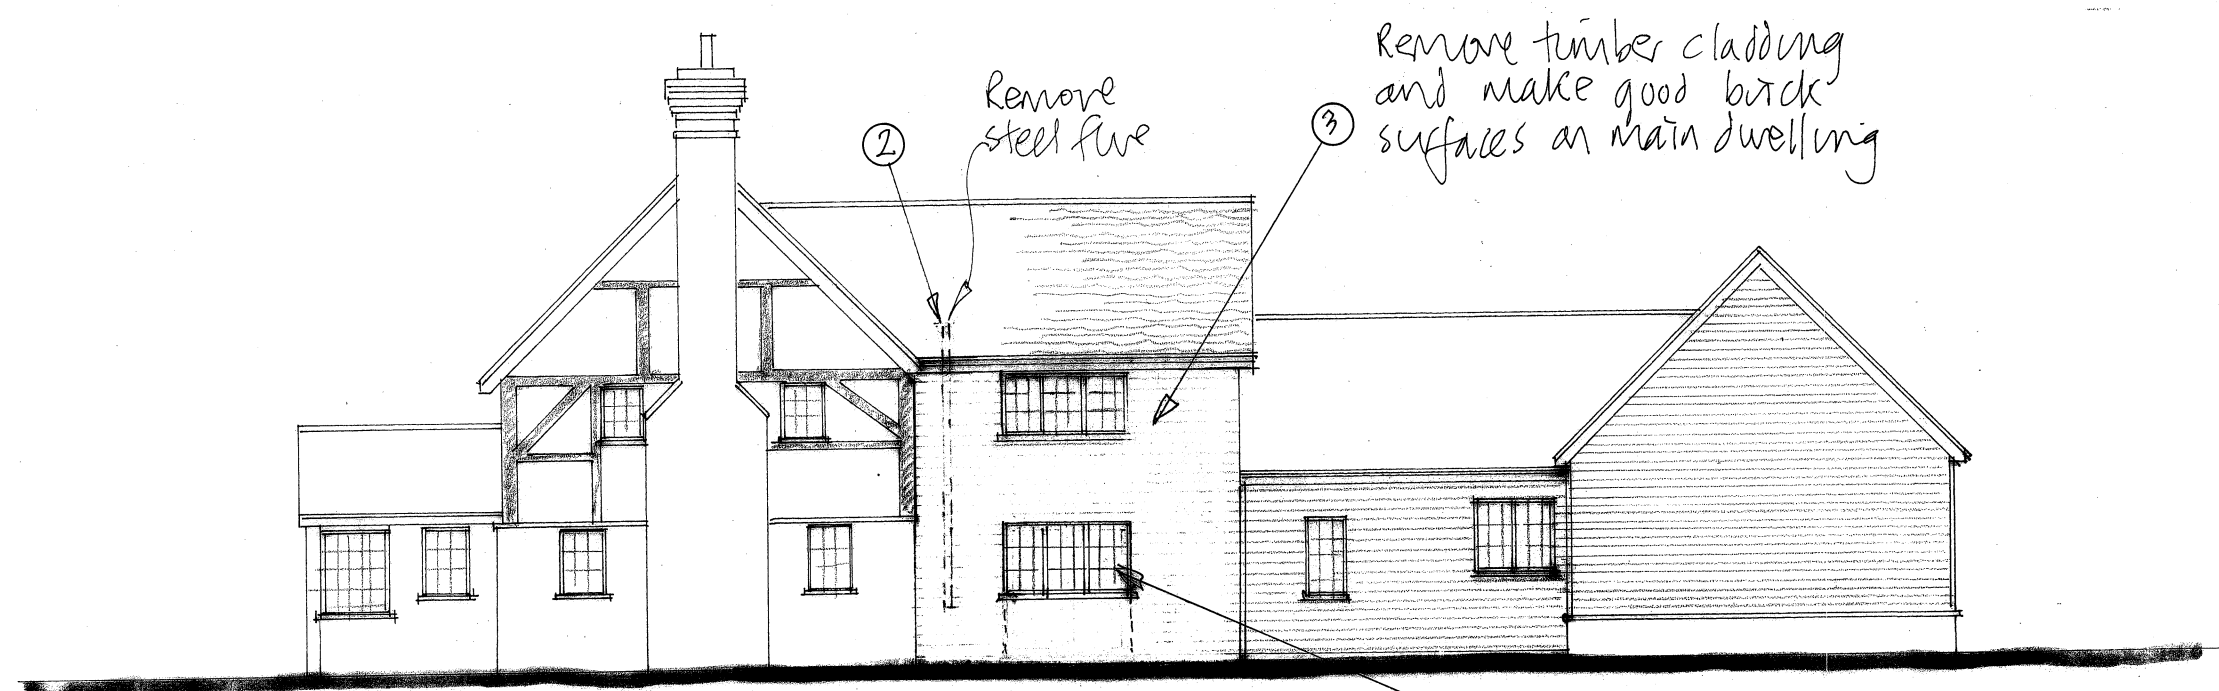

EAST (SIDE) ELEVATION

SCHEDULE OF WORKS

- ① REMOVE LARGE HALF ROUND RIDGE TILES AND REPLACE WITH RECLAIMED RIDGE TILES TO MATCH ROOF ON DWELLING IN SIZE AND DETAILING
- ② REMOVE STEEL FLUE PERMANENTLY
- ③ REMOVE TIMBER CLADDING TO REVEAL BRICKWORK/DETAILING BELOW
- ④ REINSTATE WINDOW IN LIEU OF FRENCH DOORS

FUSION Architecture Ltd		
Orchard End Hazeley Bottom Hartley Wintney Hampshire RG27 8LU Tel 01252 842026		
Job Title		
Heriots Wokingham Road Hurst Wokingham RG10 0RX		
Client		
Mr S Holdstock		
Drawing Title		
Proposed elevations		
Scale As shown	Dwg size ...A2	Rev
Dwg No. 2432/04		C

HERIOTS