


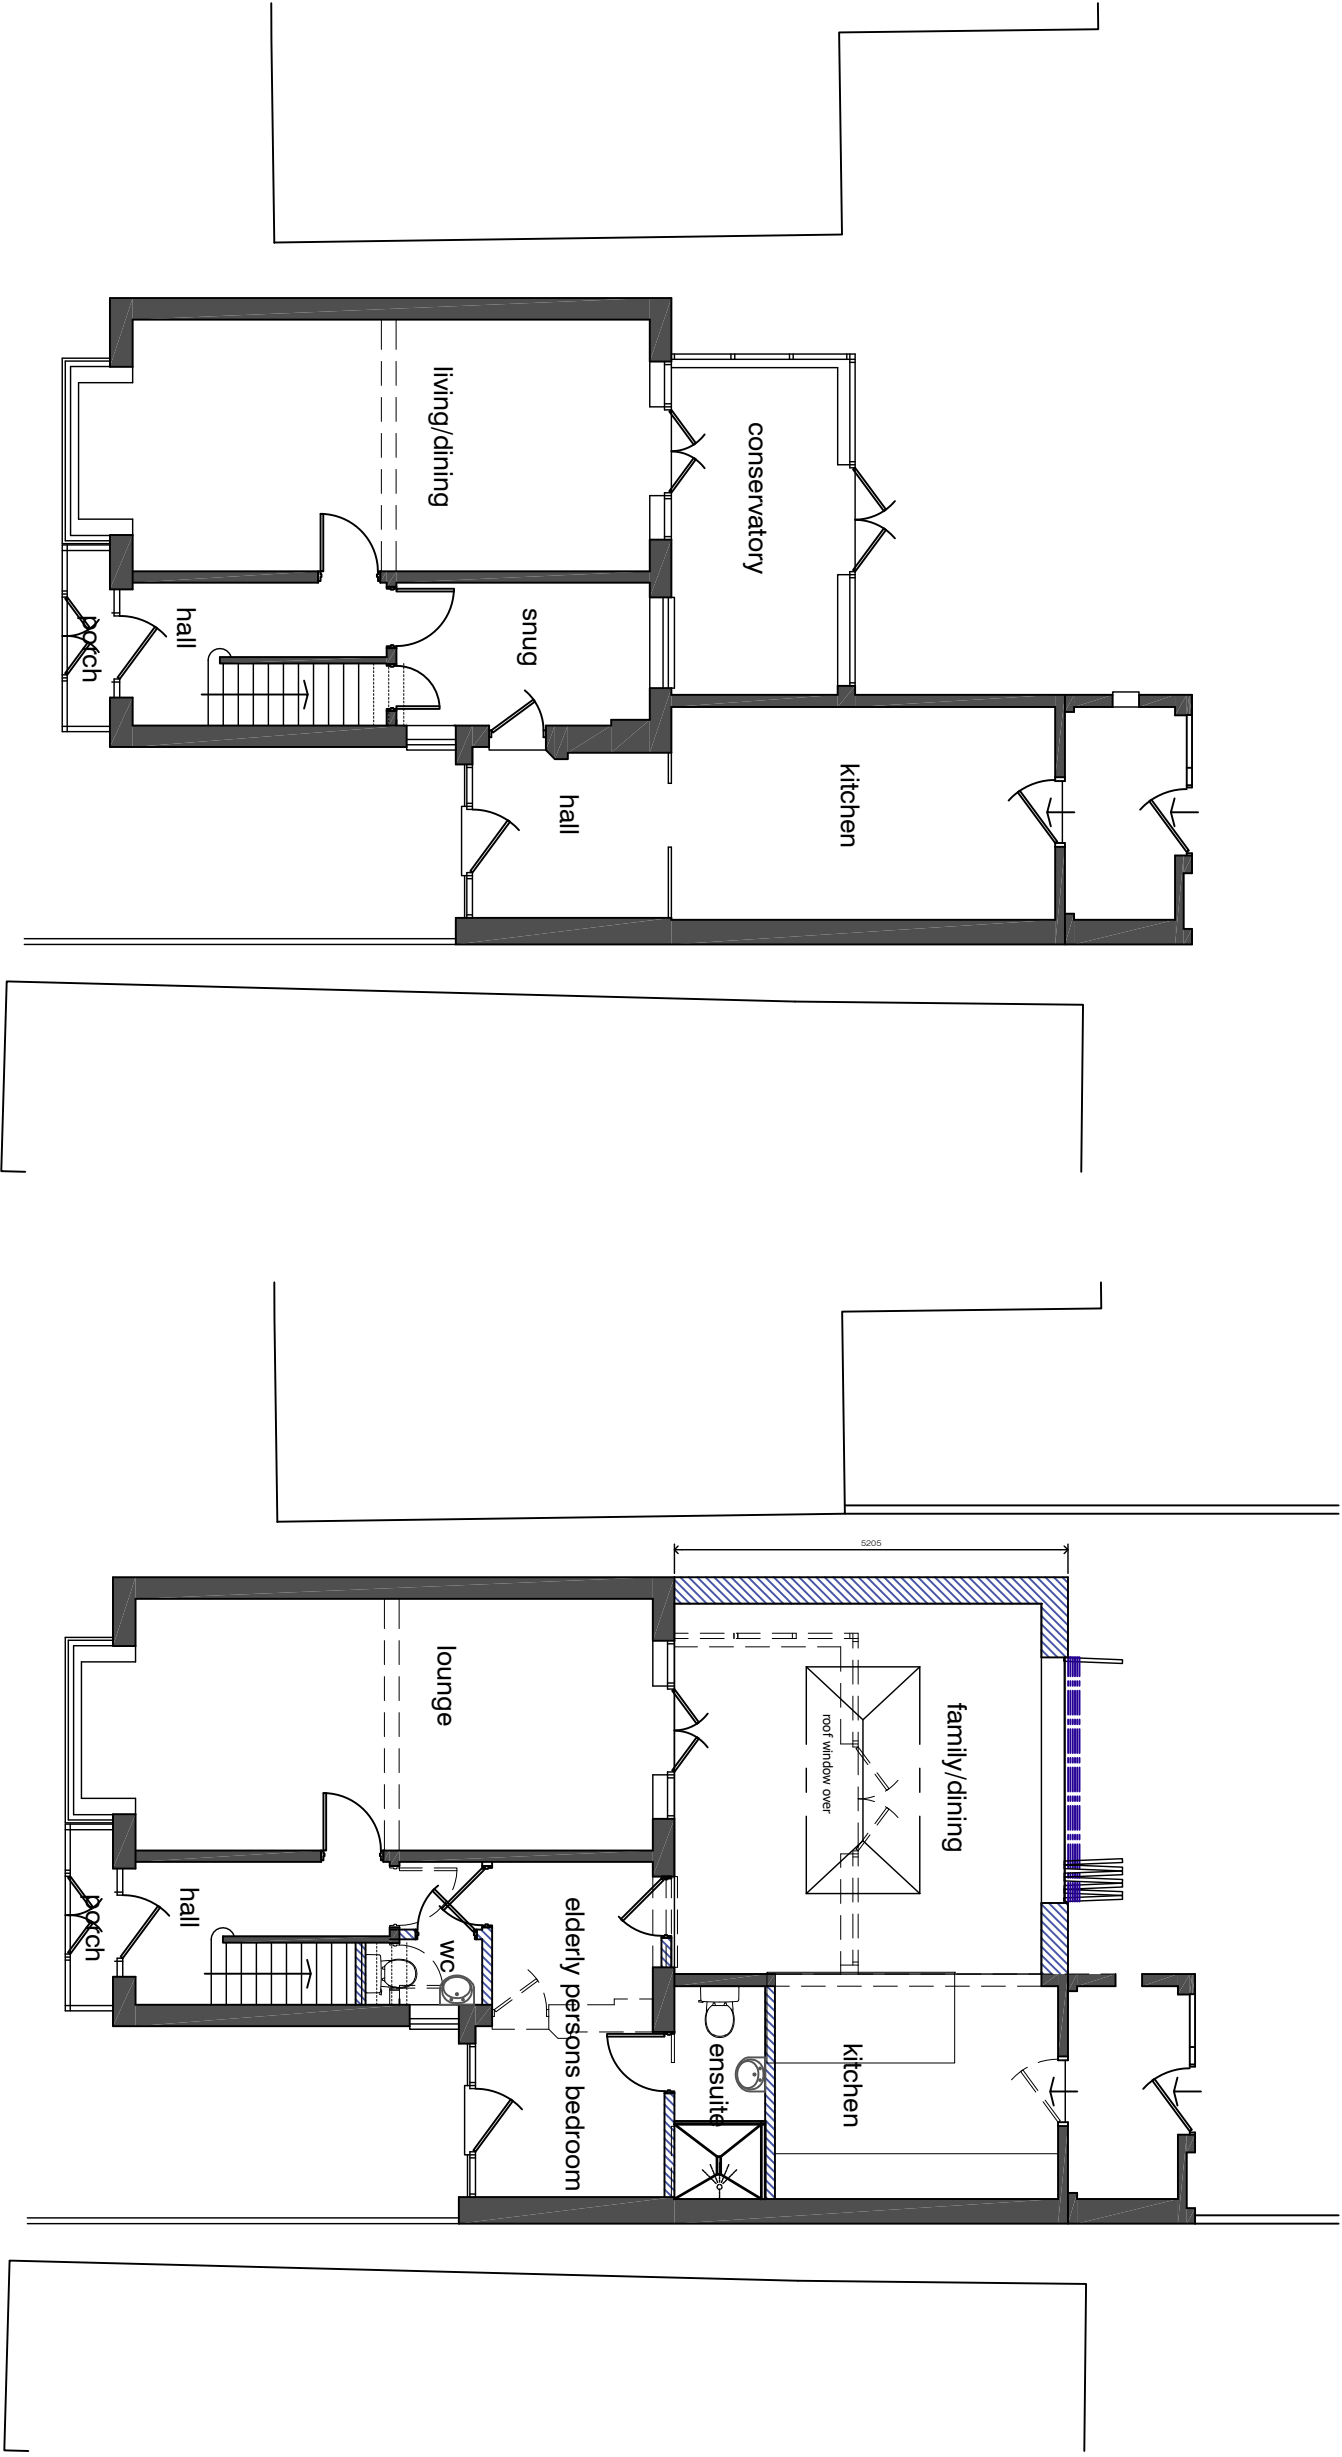

Ground Floor Plan
EXISTING

Ground Floor Plan
PROPOSED

