


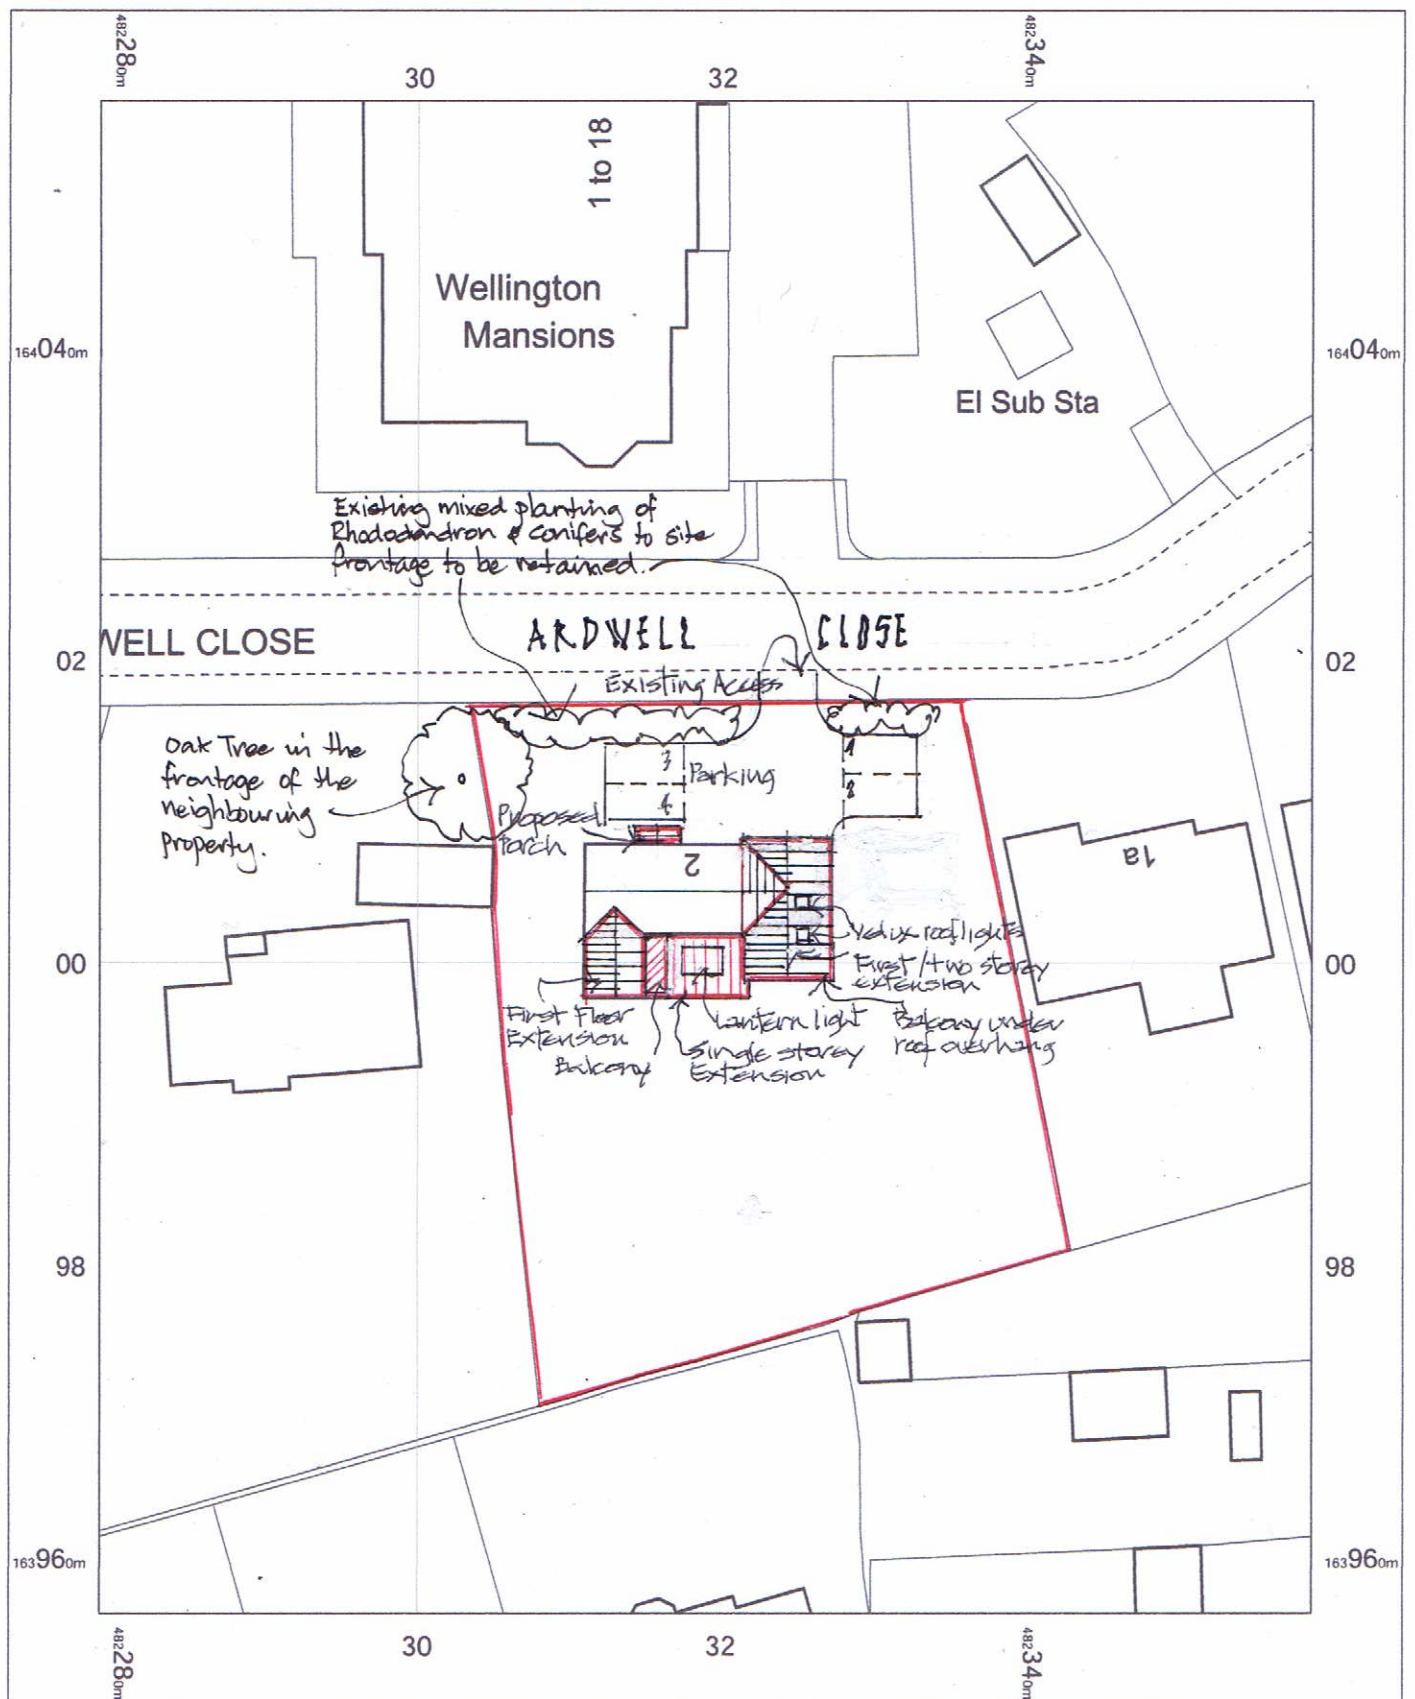

Rev. A - 24.09.25
Planting & tree to site frontage added.

2 Ardwell Close,
Crowthorne,
Wokingham
RG45 6BA

OS MasterMap 1250/2500/10000 scale
Tuesday, August 12, 2025, ID: BW1-01236898
maps.blackwell.co.uk

1:500 scale print at A4, Centre: 482319 E, 164007 N

©Crown Copyright Ordnance Survey. Licence no.
100041041



BLACKWELL'S
MAPPING SERVICES
PERSONAL & PROFESSIONAL MAPPING
www.blackwellmapping.co.uk

TEL: 0800 151 2612
maps@blackwell.co.uk