Schedule of Plants

Species		Compartment 3	5	6	7
Trees					
Ash	*Fraxinus excelsior*		25%	10%	
English oak	*Quercus robur*	5%	30%	15%	
Small leaved lime	*Tilia cordata*				50%
Wild Cherry	*Prunus avium*		10%		30%
Wild Service Tree	*Sorbus torminalis*		10%		20%
Understorey coppice species					
Hazel	*Corylus avellana*			60%	
Shrubs and edge species					
Blackthorn	*Prunus spinosa*	10%			
Dog rose	*Rosa canina*	10%			
Field maple	*Acer campestre*	25%	15%	5%	
Hawthorn	*Crataegus monogyna*	25%		5%	
Holly	*Ilex aquifolium*	10%	10%	5%	
Wayfaring Tree	*Viburnum lantana*	15%			
Avenue Trees					
English oak	*Quercus robur*			8 No.	

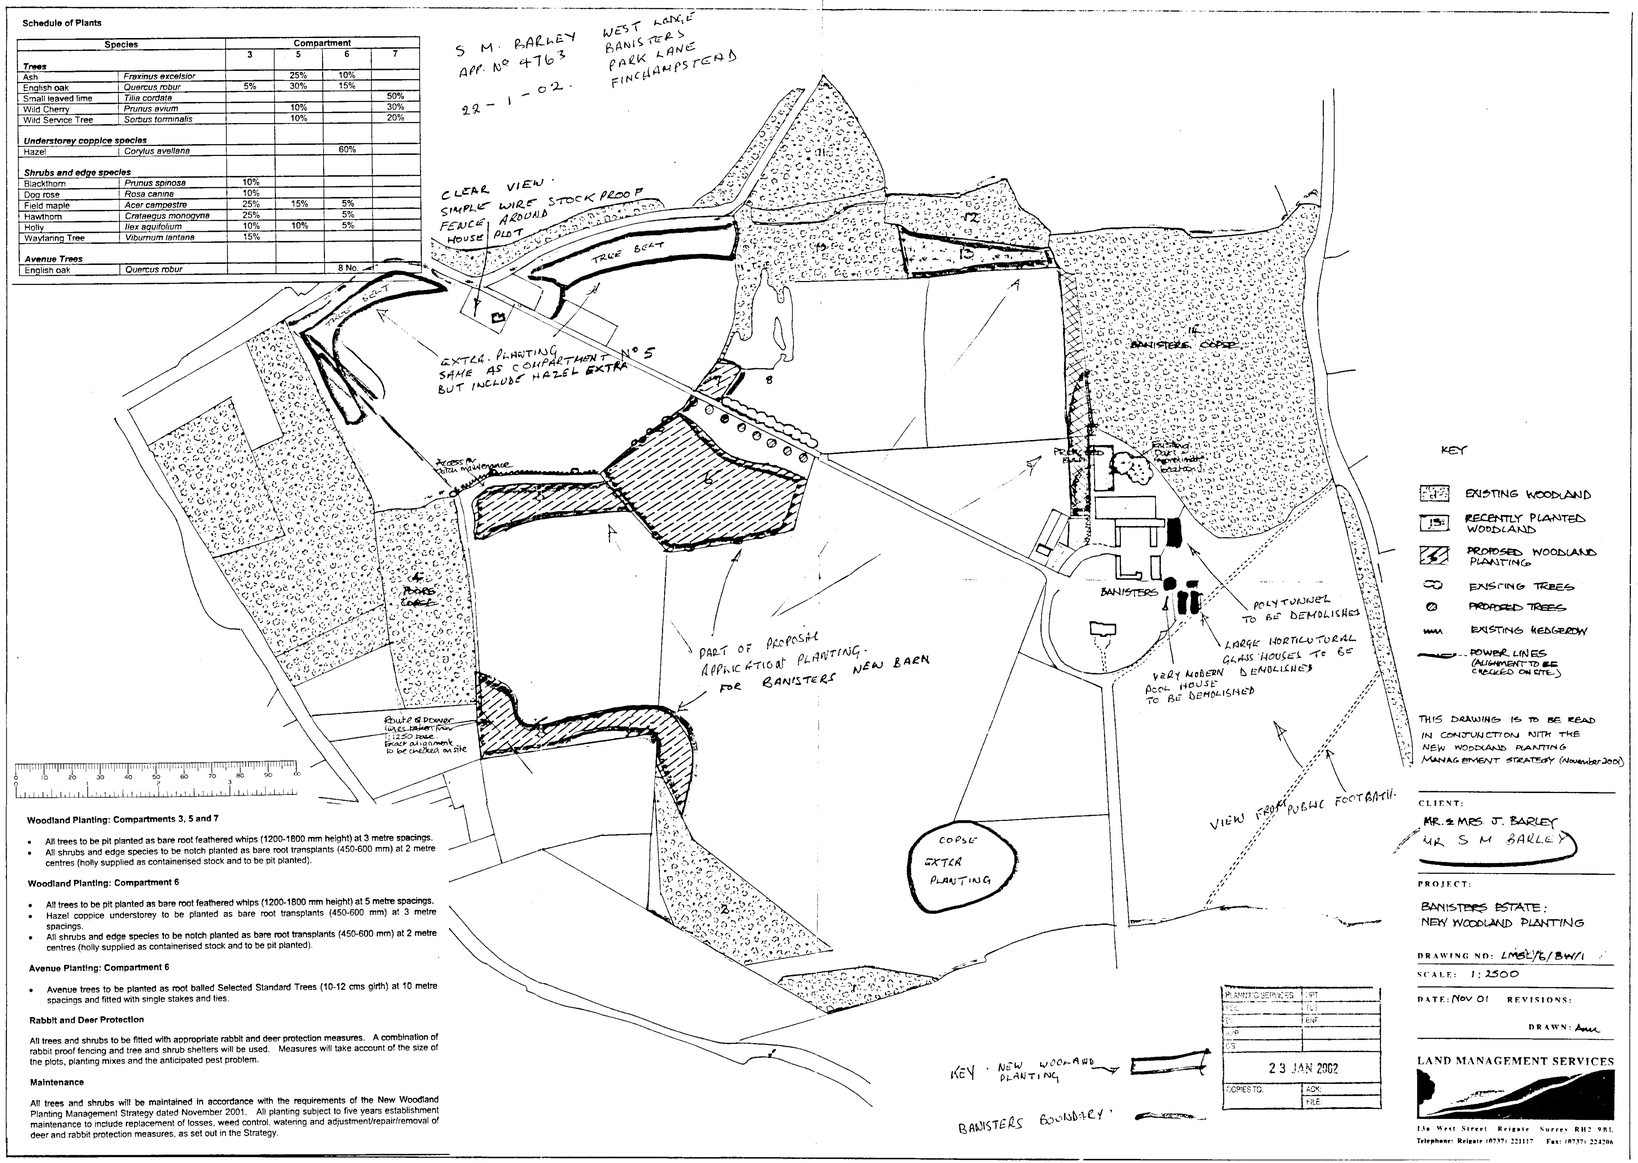

Woodland Planting: Compartments 3, 5 and 7

- All trees to be pit planted as bare root feathered whips (1200-1800 mm height) at 3 metre spacings.
- All shrubs and edge species to be notch planted as bare root transplants (450-600 mm) at 2 metre centres (holly supplied as containerised stock and to be pit planted).

Woodland Planting: Compartment 6

- All trees to be pit planted as bare root feathered whips (1200-1800 mm height) at 5 metre spacings.
- Hazel coppice understorey to be planted as bare root transplants (450-600 mm) at 3 metre spacings.
- All shrubs and edge species to be notch planted as bare root transplants (450-600 mm) at 2 metre centres (holly supplied as containerised stock and to be pit planted).

Avenue Planting: Compartment 6

- Avenue trees to be planted as root balled Selected Standard Trees (10-12 cms girth) at 10 metre spacings and fitted with single stakes and ties.

Rabbit and Deer Protection

All trees and shrubs to be fitted with appropriate rabbit and deer protection measures. A combination of rabbit proof fencing and tree and shrub shelters will be used. Measures will take account of the size of the plots, planting mixes and the anticipated pest problem.

Maintenance

All trees and shrubs will be maintained in accordance with the requirements of the New Woodland Planting Management Strategy dated November 2001. All planting subject to five years establishment maintenance to include replacement of losses, weed control, watering and adjustment/repair/removal of deer and rabbit protection measures, as set out in the Strategy.

PLANNING SERVICES	DPT
PCC	TCJ
DC	ENF
APP	
CS	
23 JAN 2002	
COPIES TO:	ACK:
	FILE:

CLIENT:
MR. & MRS. J. BARLEY
MR S M BARLEY

PROJECT:
BANISTERS ESTATE:
NEW WOODLAND PLANTING

DRAWING NO: LMSL/6/BW/1

SCALE: 1:2500

DATE: NOV 01 REVISIONS:

DRAWN: Am

LAND MANAGEMENT SERVICES

13a West Street Reigate Surrey RH2 9BL
Telephone: Reigate (0737) 221117 Fax: (0737) 224206