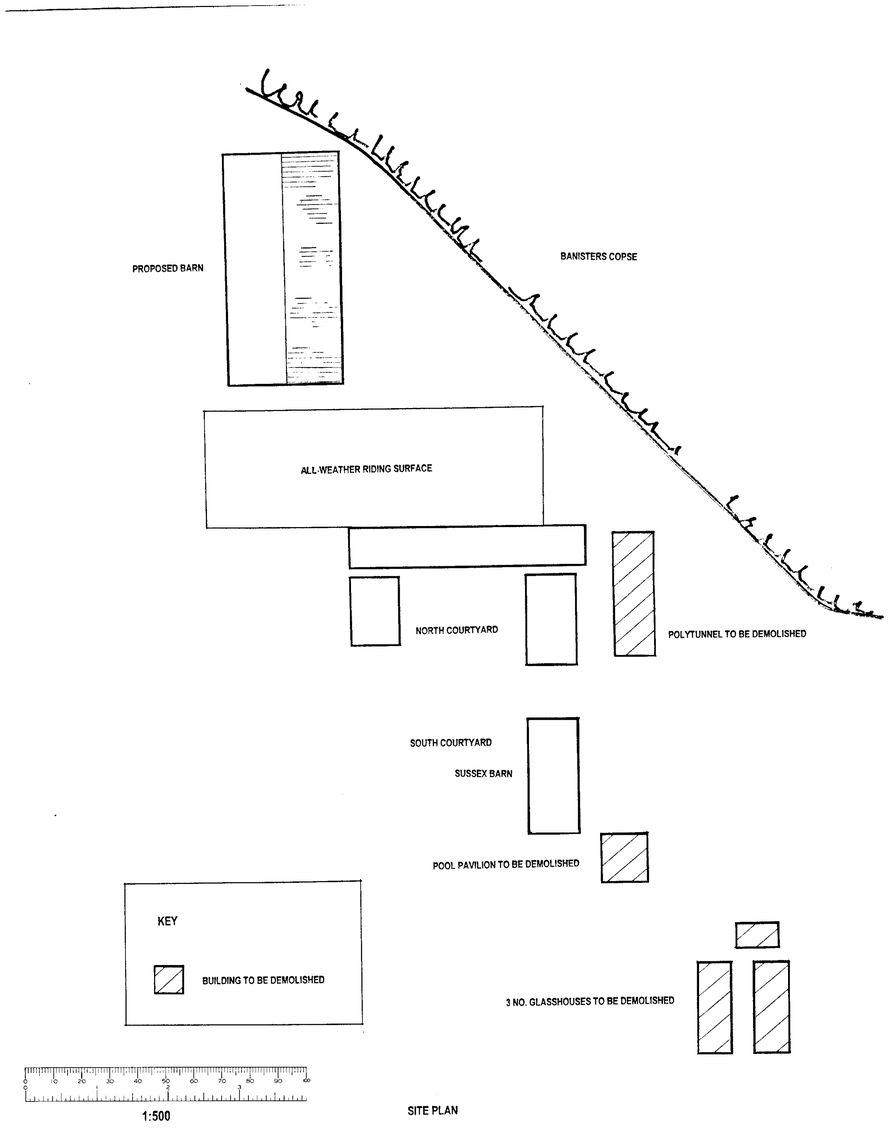

SITE PLAN

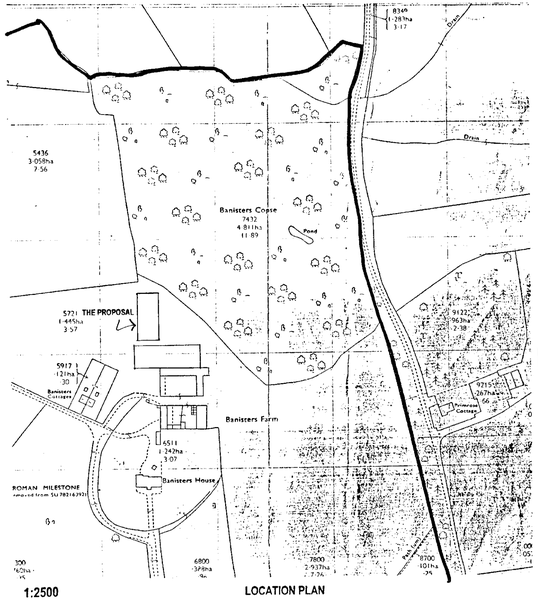

1:2500

LOCATION PLAN

SUPERSEDED

Notes
All dimensions must be checked on site and not scaled from this drawing

10 SEP 2001

CROWN COPYRIGHT RESERVED
ROBIN BRADBEER LIMITED
Licence No: AL100027256

No	Date	Revisions
A		

© Copyright

Robin Bradbeer Limited
Planning & Development Consultancy

Client
MR & MRS J BARLEY

Job Title
BANISTERS
FLEET HILL FINCHAMPSTEAD
BERKSHIRE

Drawing Title
PROPOSED BARN
SITE PLAN
LOCATION PLAN

Scale 1:500 1:2500

Date 9/01 Drawn by

Dwg No. 295/01/1 Rev.