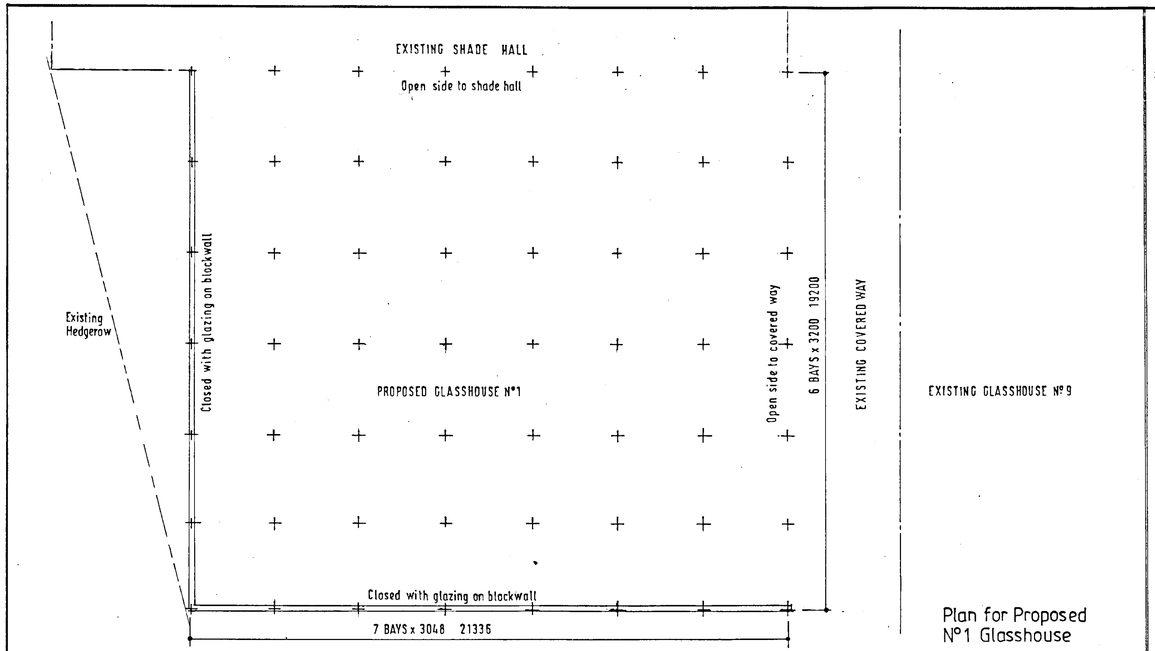

Plan for Proposed N°1 Glasshouse

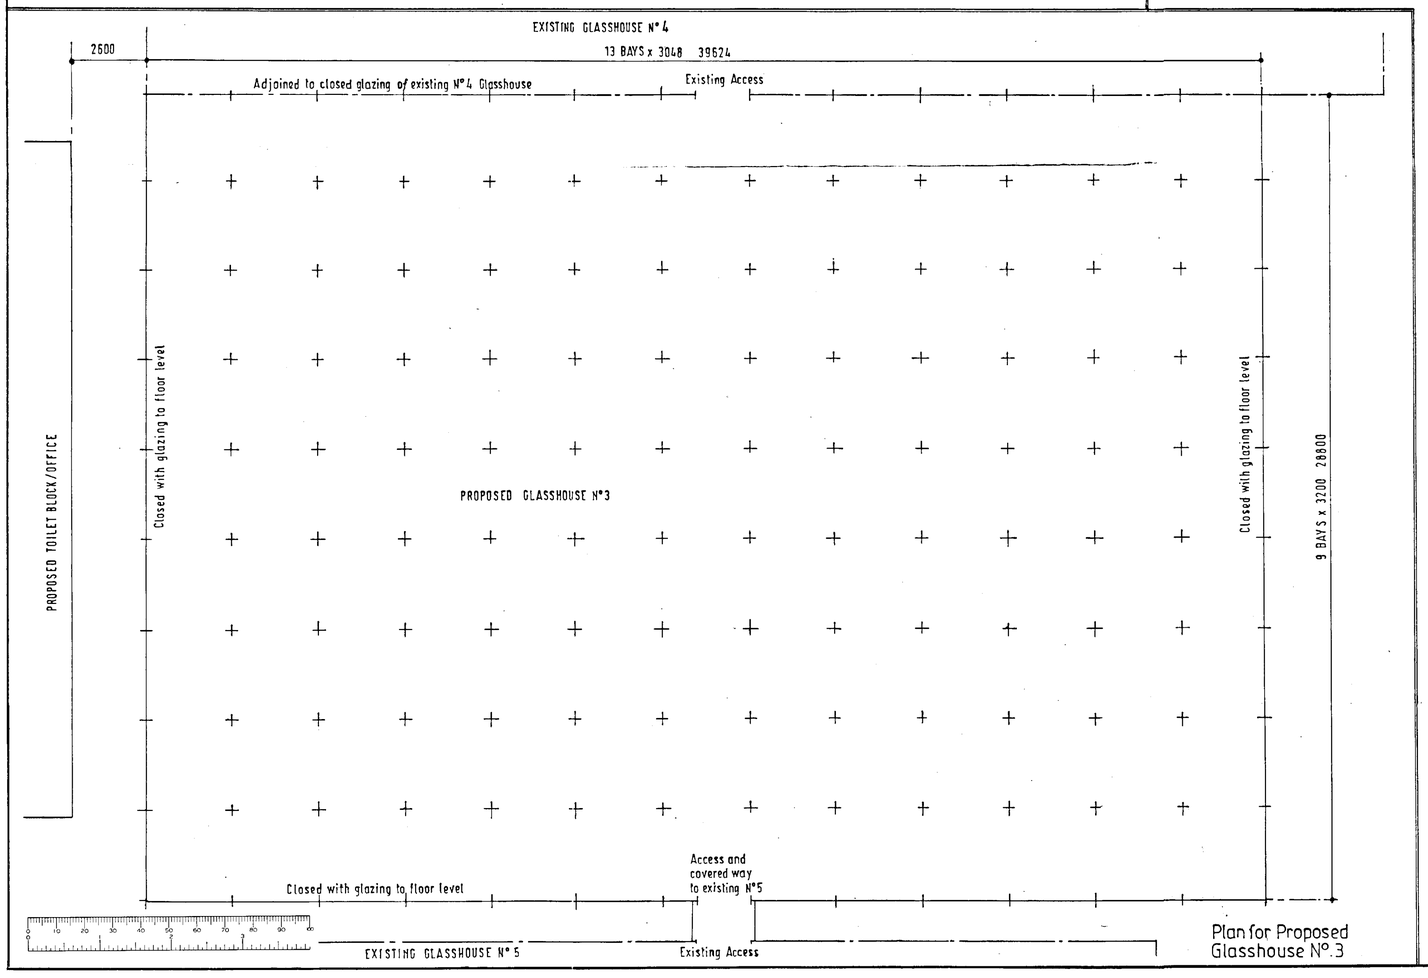

Plan for Proposed Glasshouse N°.3

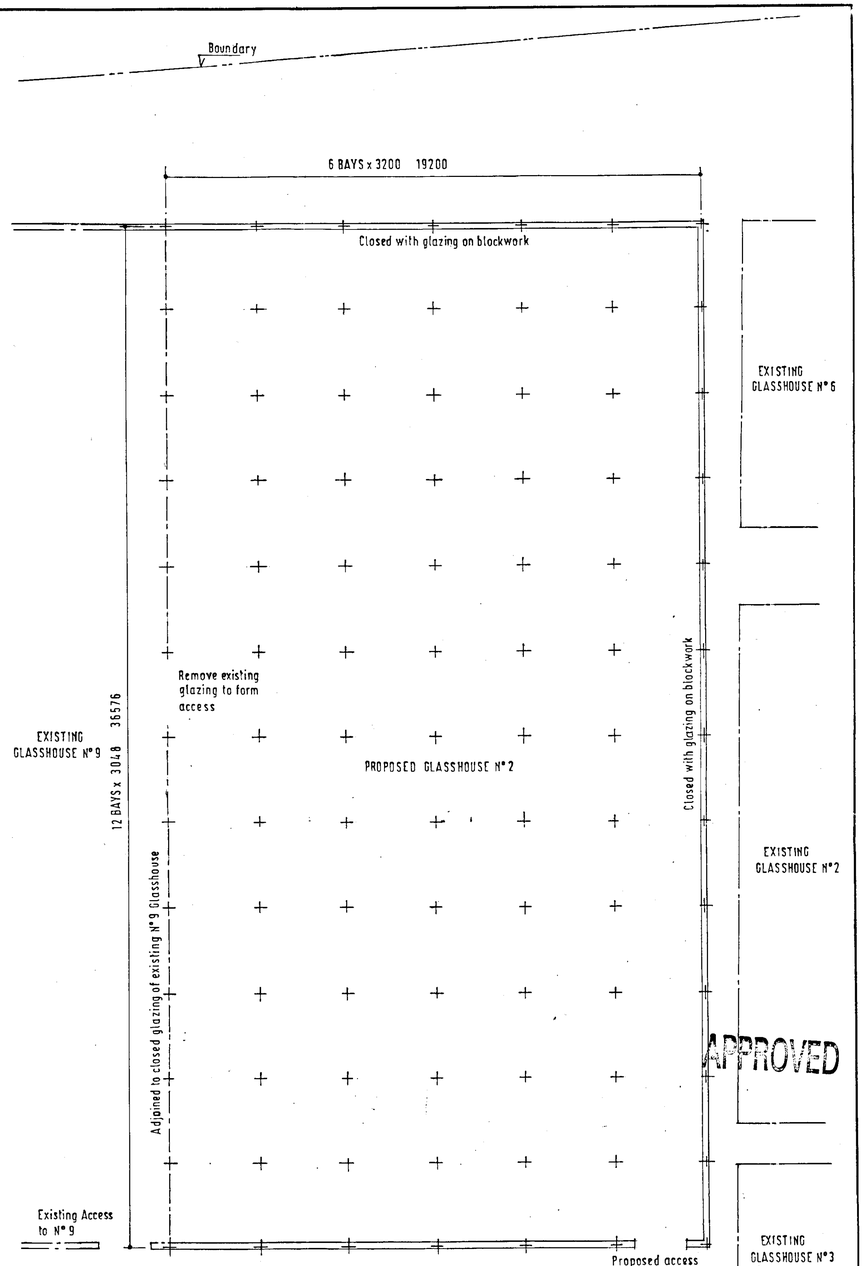

Plan for Proposed N°2 Glasshouse

16 NOV 2001 5225

NOTE : + Column support for glasshouse roof
READ IN CONJUNCTION WITH PLAN D1354/100&101

Issue	Revisions	Date

Proposed Glasshouses 1 2&3 at Hare Hatch Nursery Twyford Berkshire Plan views

Drawn DRAWRIGHT DRAWING OFFICE SERVICES 01344 774576	Date September 2001	Drawing N° Issue D1354/102
	Scale 1:100	

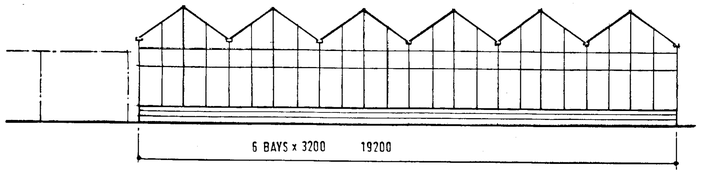

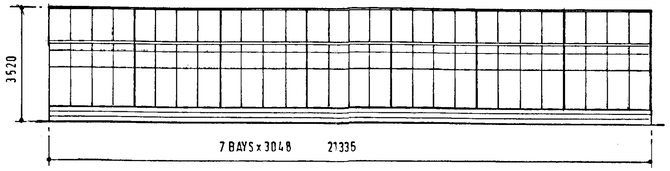

Proposed Glasshouse N°1 - Elevation

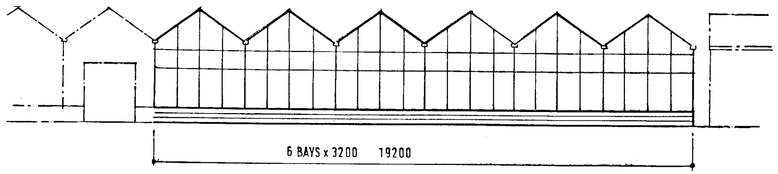

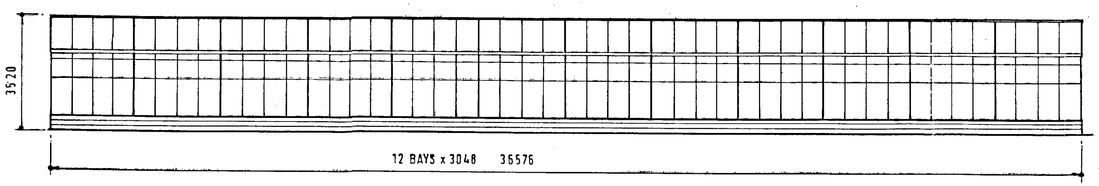

Proposed Glasshouse N°2 - Elevation

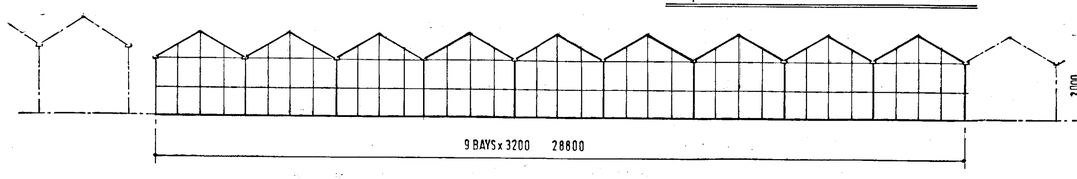

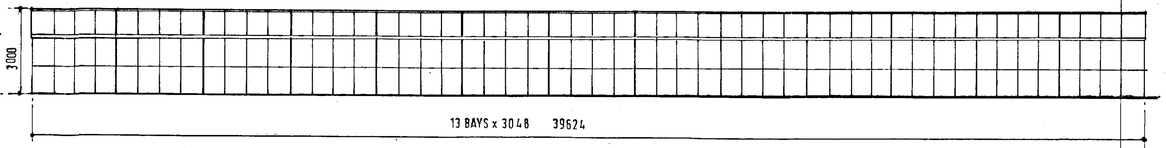

Proposed Glasshouse N° 3 - Elevation

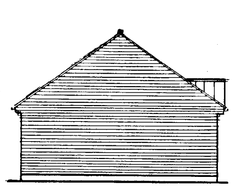

Side Elevation

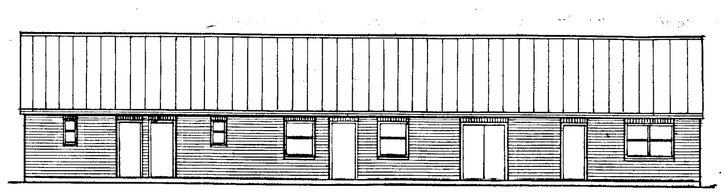

Rear Elevation

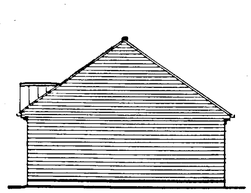

Side Elevation

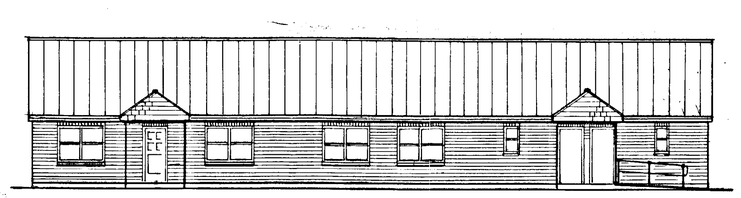

Front Elevation

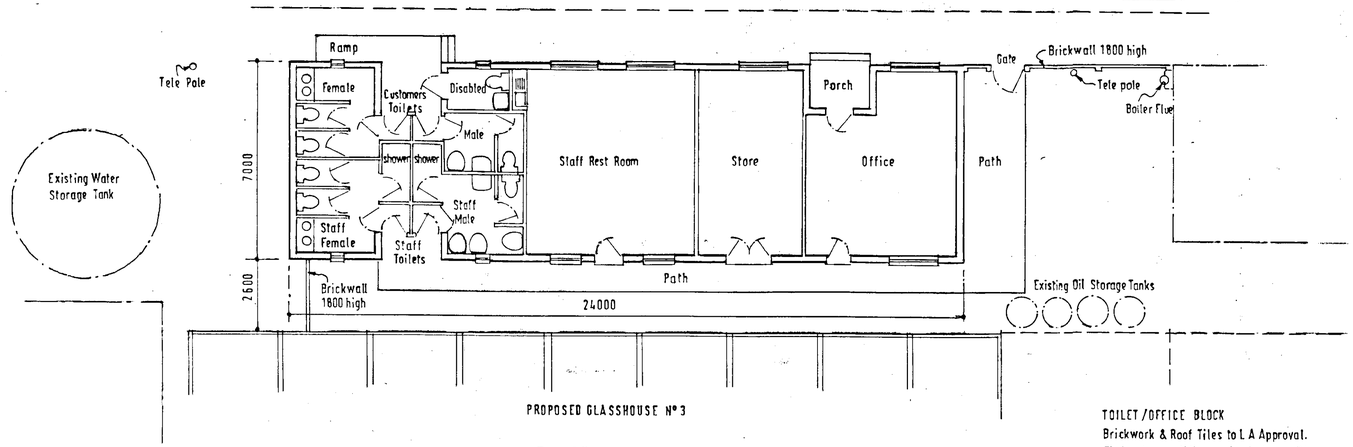

PROPOSED GLASSHOUSE N°3

Plan View

TOILET/OFFICE BLOCK
Brickwork & Roof Tiles to L A Approval.
Timber frame sliding sash windows with decorative metal security grills fitted externally.
Foul drainage to septic tank.
S.W. to soakaway.
READ IN CONJUNCTION WITH PLAN D1354/100

APPROVED

08 NOV 2001 5225

Issue	Revisions	Date

Proposed Glasshouses & Toilet/Office Block at Hare Hatch Nursery, Twyford, Berkshire - Elevations

Drawn	Date	Drawing N°	Issue
DRAWRIGHT DRAWING OFFICE SERVICES 01344 774576	July 2001	D1354/101	
	Scale 1:100		

9/7/02

BATH ROAD A4

EXISTING POPLAR WINDBREAK

EXISTING POPLAR WINDBREAK

EXISTING POPLAR WINDBREAK

EXISTING HEDGEROW & TREES

GROWING AREA

GROWING AREA

GROWING AREA

EXISTING SHADE HALL

COVERED WAY

GROWING AREA

PROPOSED GLASSHOUSE N°1

REMOVE AREA OF SHADE HALL

EXISTING GLASSHOUSE N° 9

PROPOSED GLASSHOUSE N° 2

DEMOLISH TWO EXISTING GLASSHOUSES N° 7

1

2

WAKEFIELD COTTAGES

DUNROAMIN

THE STABLES

LONDON ROAD A 3032

CAR PARKING

EXISTING BARN

EXISTING ACCESS

Existing Pumphouse

Tele pole

TOILET BLOCK/OFFICE

Tele pole

2 Exstg.water storage tanks

EXISTING GLASSHOUSE N° 8

Oil storage tanks

EXISTING GLASS HOUSE N° 6

EXISTING HEDGEROW

GROWING AREA

EXISTING GLASSHOUSE N° 5

PROPOSED GLASSHOUSE N° 3

EXISTING GLASSHOUSE N°4

EXISTING GLASSHOUSE N°3

EXISTING GLASSHOUSE N°2

EXISTING GLASSHOUSE N°1

PRIMROSE COTTAGE

0 10 20 30 40 50 60 70 80 90

APPROVED. 5225

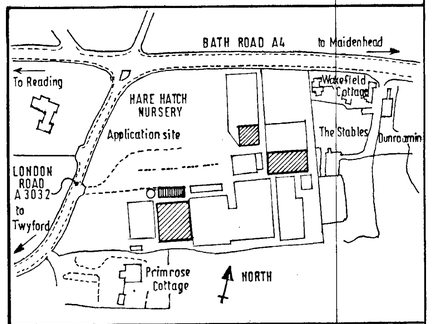

Location Plan SU 7977 & SU 8077 1:2500

Issue	Revisions	Date

Proposed Glasshouses &Toilet/Office Block at Hare Hatch Nursery. Twyford, Berkshire-Site Plan.

Drawn	Date	Drawing N°	Issue
DRAWRIGHT DRAWING OFFICE SERVICES 01344 774576	July 2001	D 1354/100A	
	Scale 1:500		

READ IN CONJUNCTION WITH PLAN D1354/101