



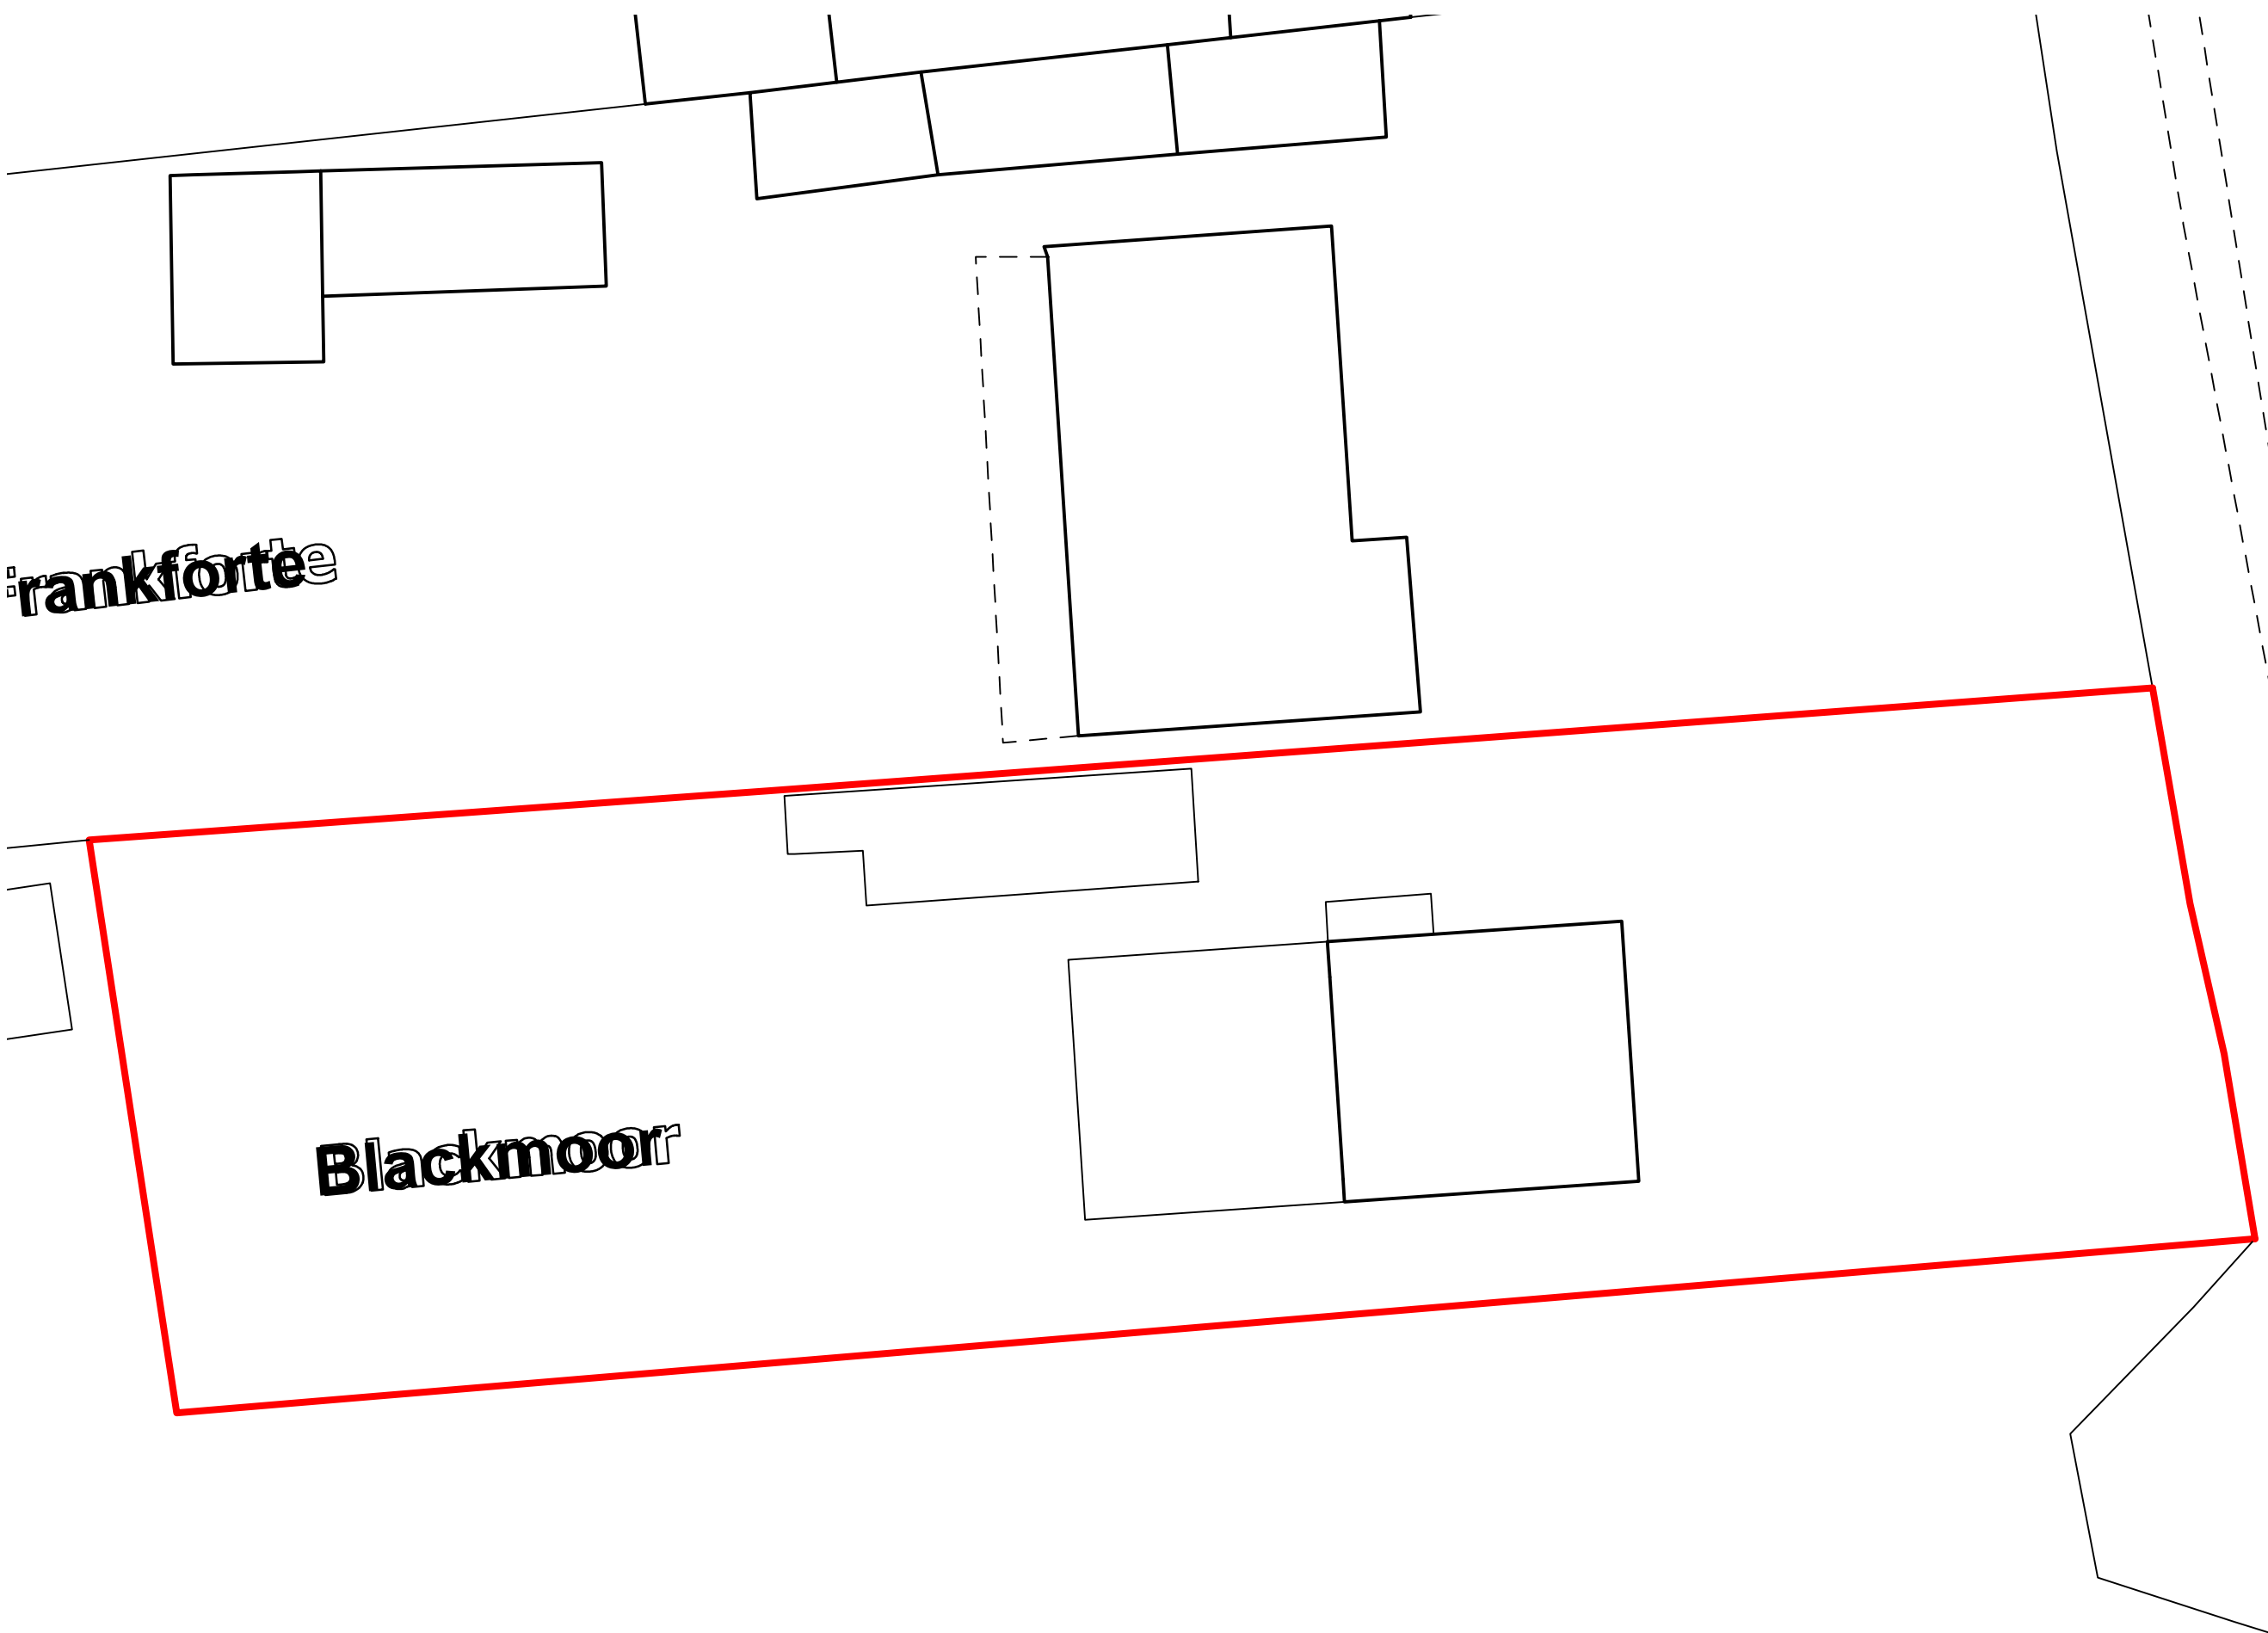

SITE PLAN

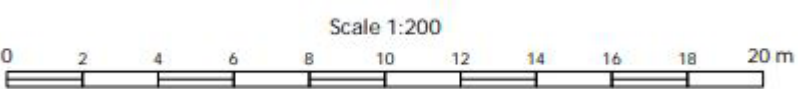

AGENT	HUMZAH KHUSHI BA ARCHITECTURE
SCALE	A31 : 200
DATE	02 / 06 / 2025
ADDRESS	BLACKMOOR BASINGSTOKE ROAD THREE MILE CROSS RG7 1AS
PROJECT	PROPOSED SITE PLAN