





FRONT ELEVATION

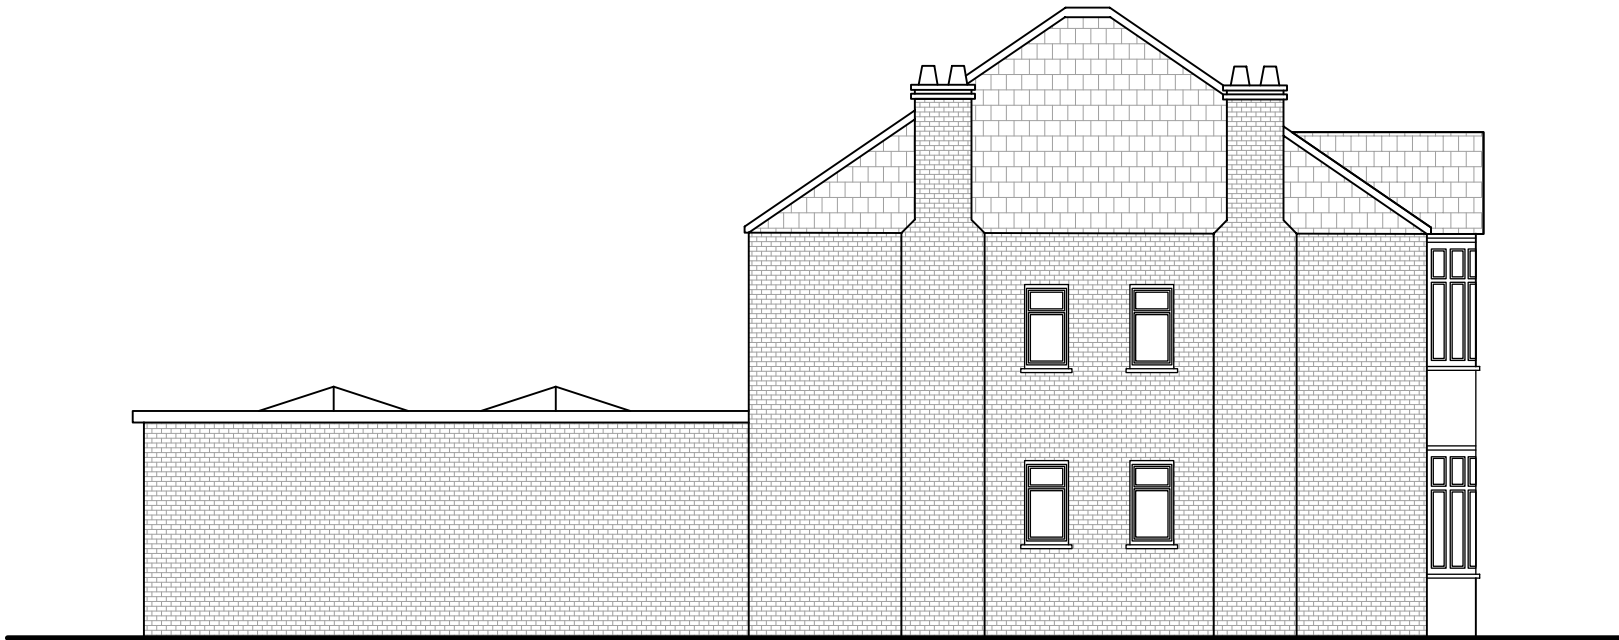


NORTH ELEVATION

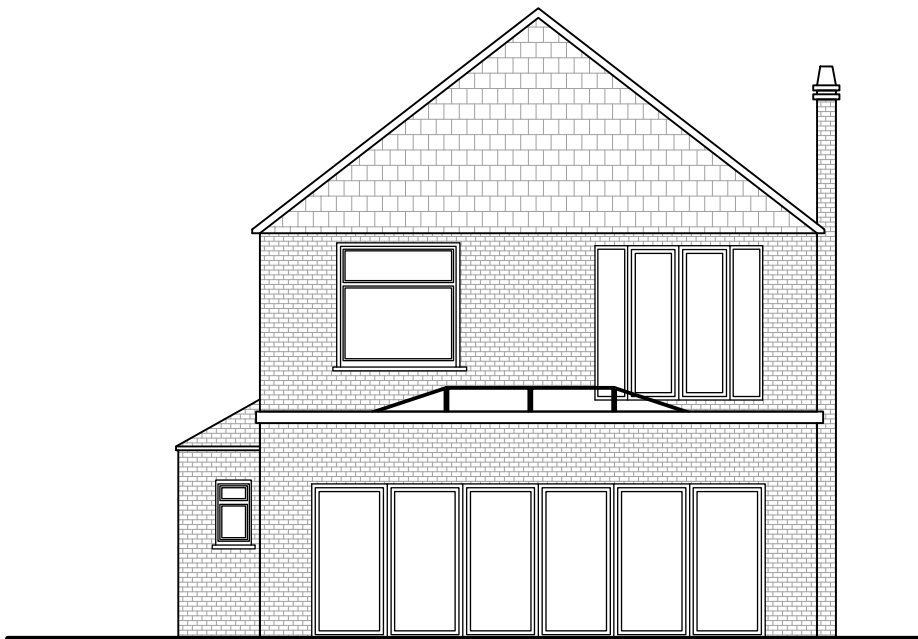

REAR ELEVATION



SOUTH ELEVATION

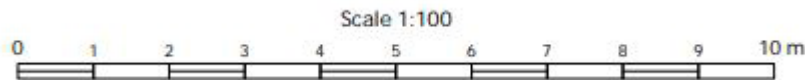

AGENT	HUMZAH KHUSHI BA ARCHITECTURE
SCALE	A3 1 : 100
DATE	02 / 06 / 2025
ADDRESS	BLACKMOOR BASINGSTOKE ROAD THREE MILE CROSS RG7 1AS
PROJECT	PROPOSED ELEVATION