



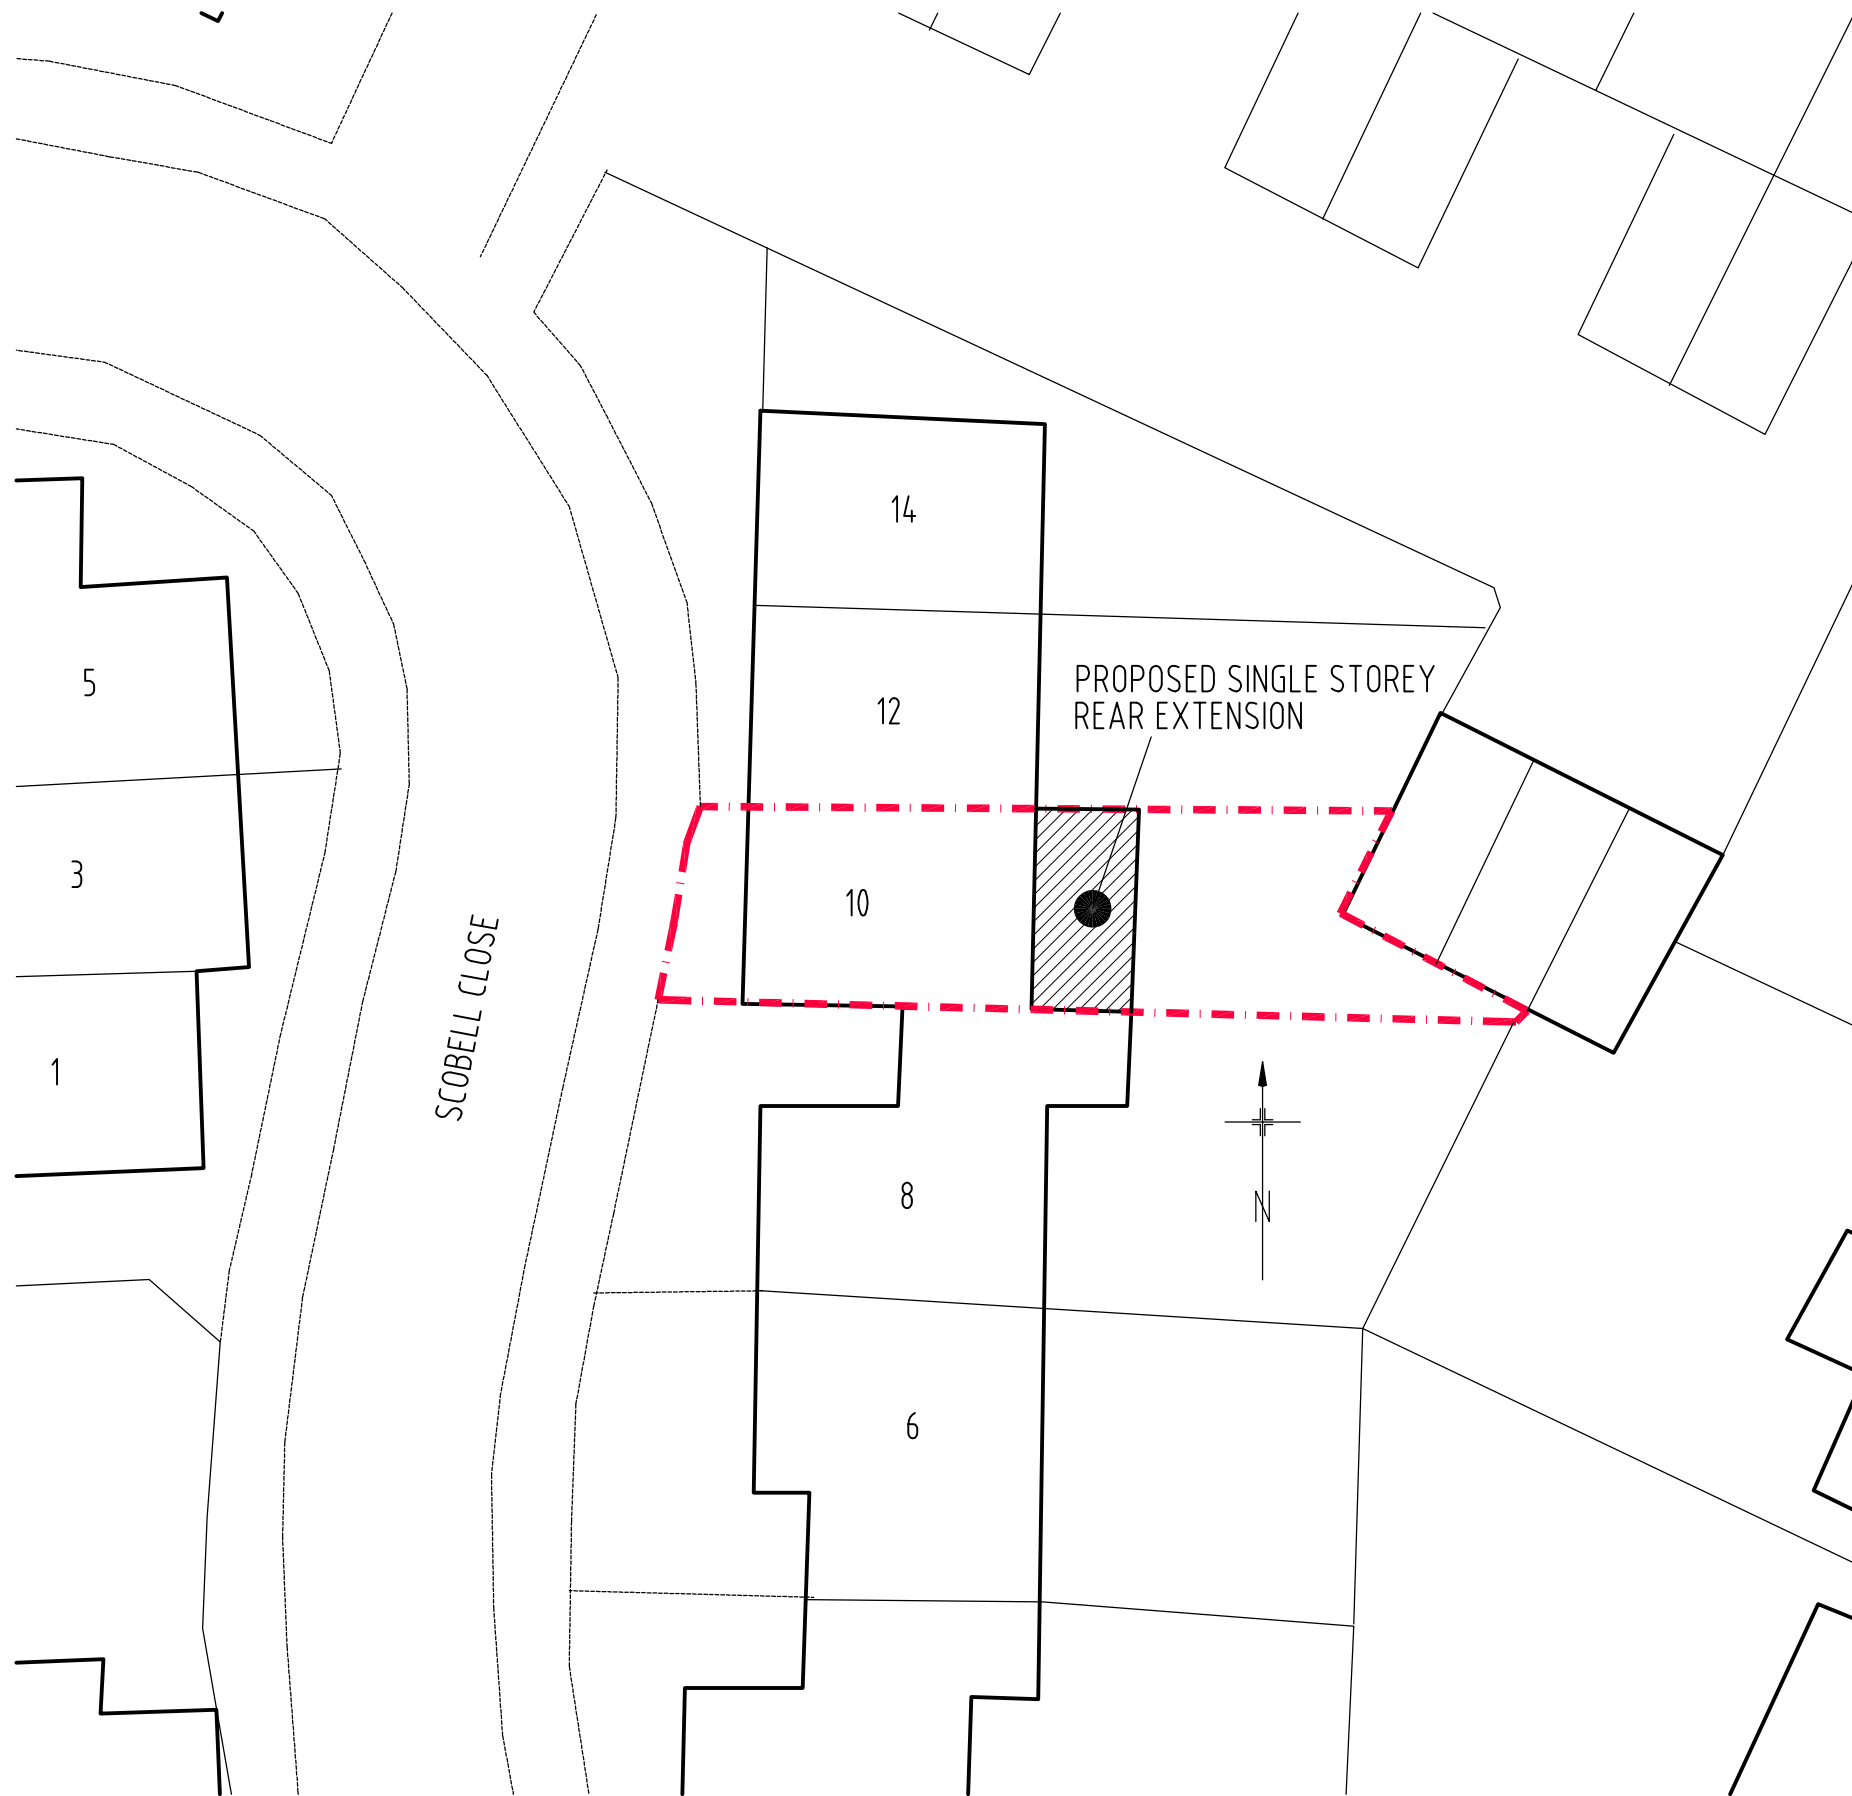

SITE / BLOCK PLAN (Scale 1:200)

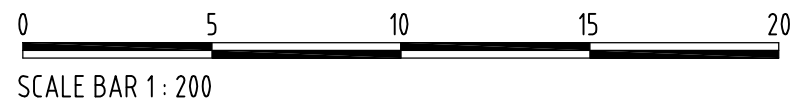

NOTE
ALL MATERIALS INTENDED TO BE USED ON
NEW EXTENSION ARE TO MATCH EXISTING.
THIS DRAWING HAS BEEN PREPARED WITHOUT
THE BENEFIT OF AN ACCURATE SITE SURVEY



RICHARD FENN DESIGNS
11 HARRIER CLOSE, WOODLEY,
READING, BERKSHIRE. RG5 4PE.
Telephone READING (0118) 9691684
E-Mail : architect@ntlworld.com

PROPOSED SINGLE STOREY REAR EXTENSION TO
10 SCOBELL CLOSE, SHINFIELD
for MR MICHAEL FLOWER

SITE / BLOCK PLAN

DATE	SCALE
NOVEMBER 6th 2024	1 : 200
DRAWING No.	REVISION

MF10