



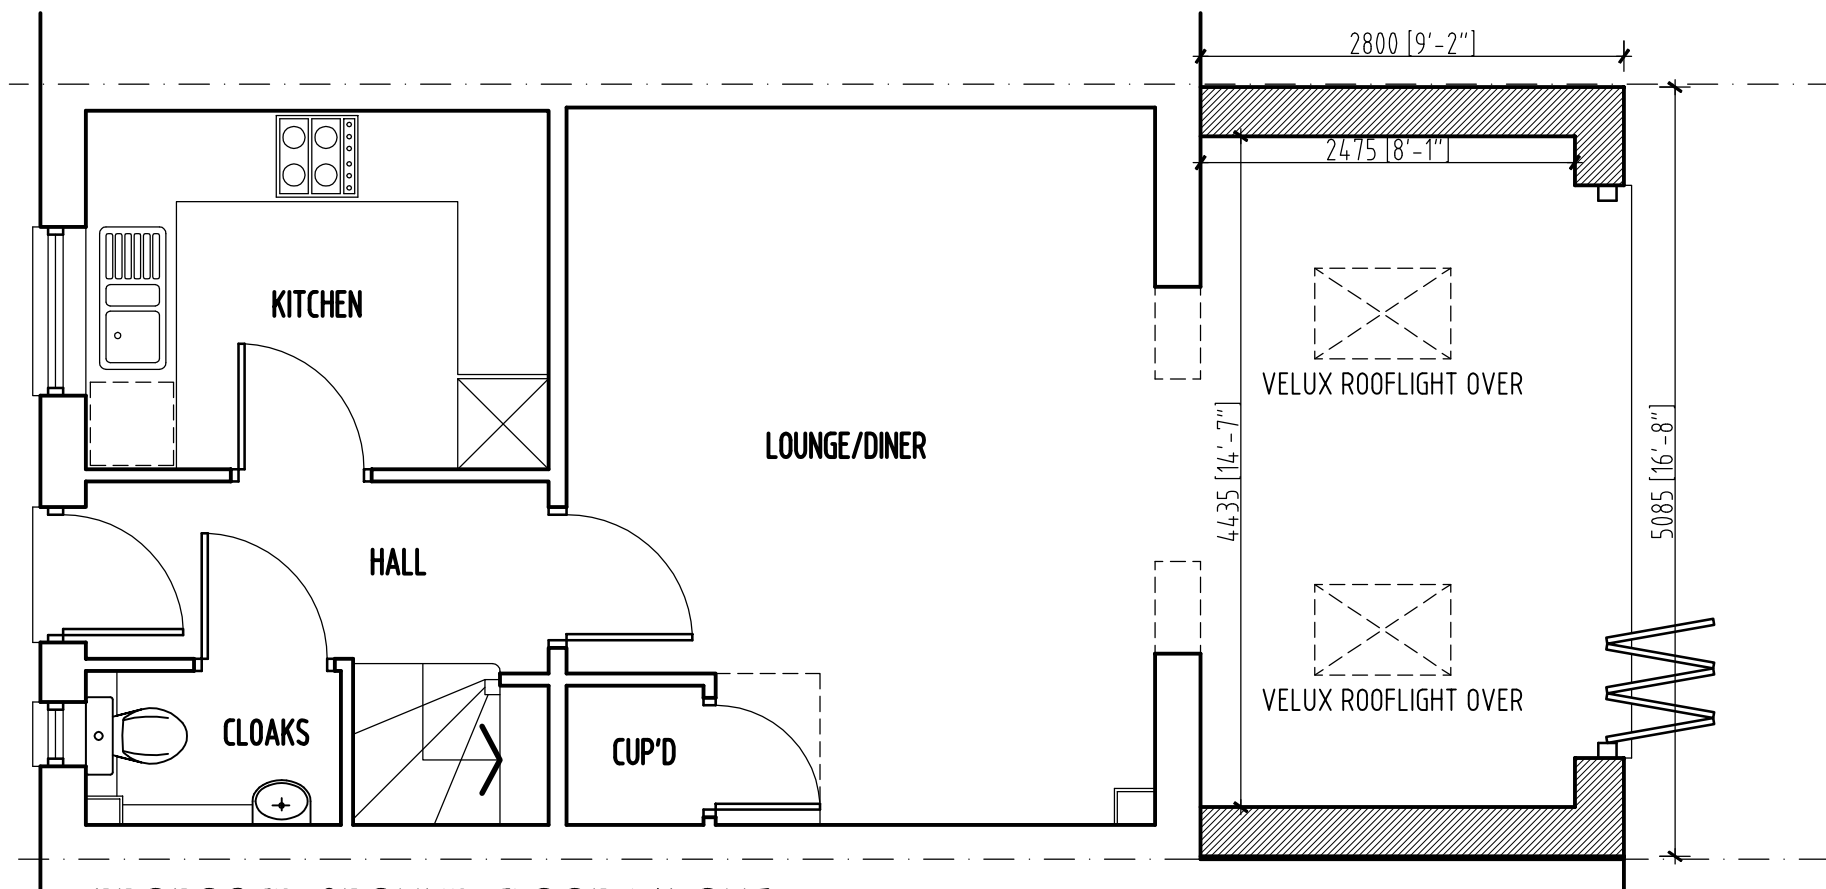

PROPOSED GROUND FLOOR LAYOUT



SCALE BAR 1 : 50

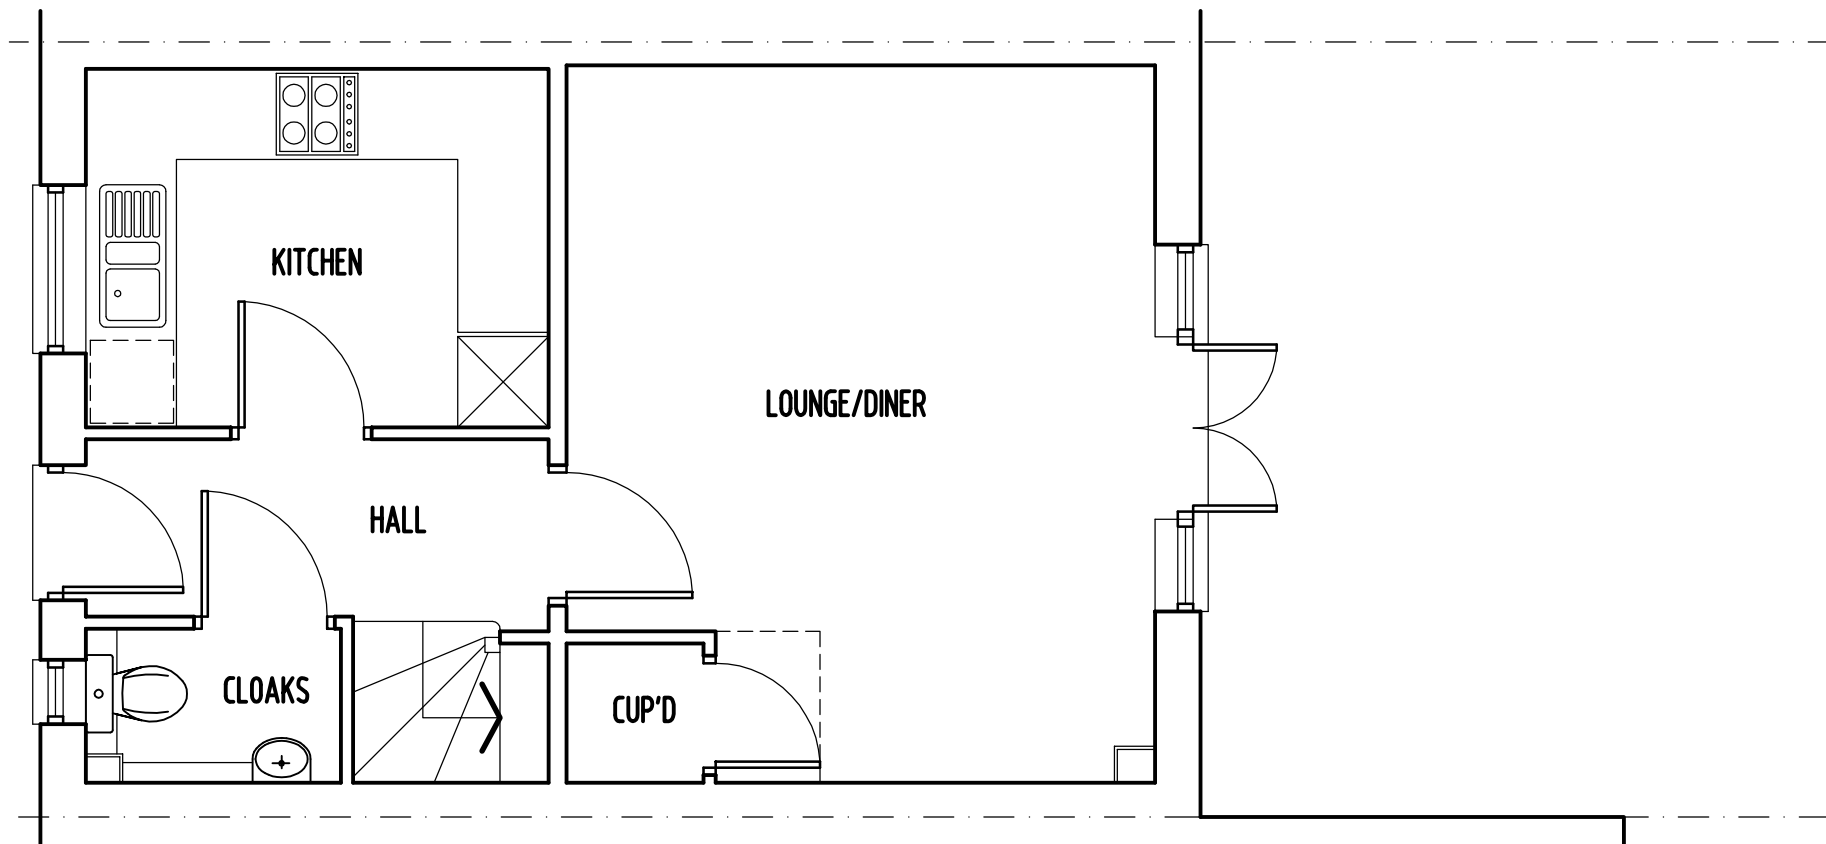

EXISTING GROUND FLOOR LAYOUT

NOTE

ALL MATERIALS INTENDED TO BE USED ON
NEW EXTENSION ARE TO MATCH EXISTING.
THIS DRAWING HAS BEEN PREPARED WITHOUT
THE BENEFIT OF AN ACCURATE SITE SURVEY
KITCHEN/CLOAKROOM LAYOUTS AND FITTINGS
ARE INDICATIVE ONLY

RFD

RICHARD FENN DESIGNS
11 HARRIER CLOSE, WOODLEY,
READING, BERKSHIRE. RG5 4PE.
Telephone READING (0118) 9691684
E-Mail : architect@ntlworld.com

PROPOSED SINGLE STOREY REAR EXTENSION TO
10 SCOBELL CLOSE, SHINFIELD
for MR MICHAEL FLOWER

EXISTING.PROPOSED FLOOR LAYOUT

DATE	SCALE
NOVEMBER 1st 2024	1 : 50
DRAWING No.	REVISION

MF11