



Brook House, High Street, Sonning, Reading, RG4 6UP

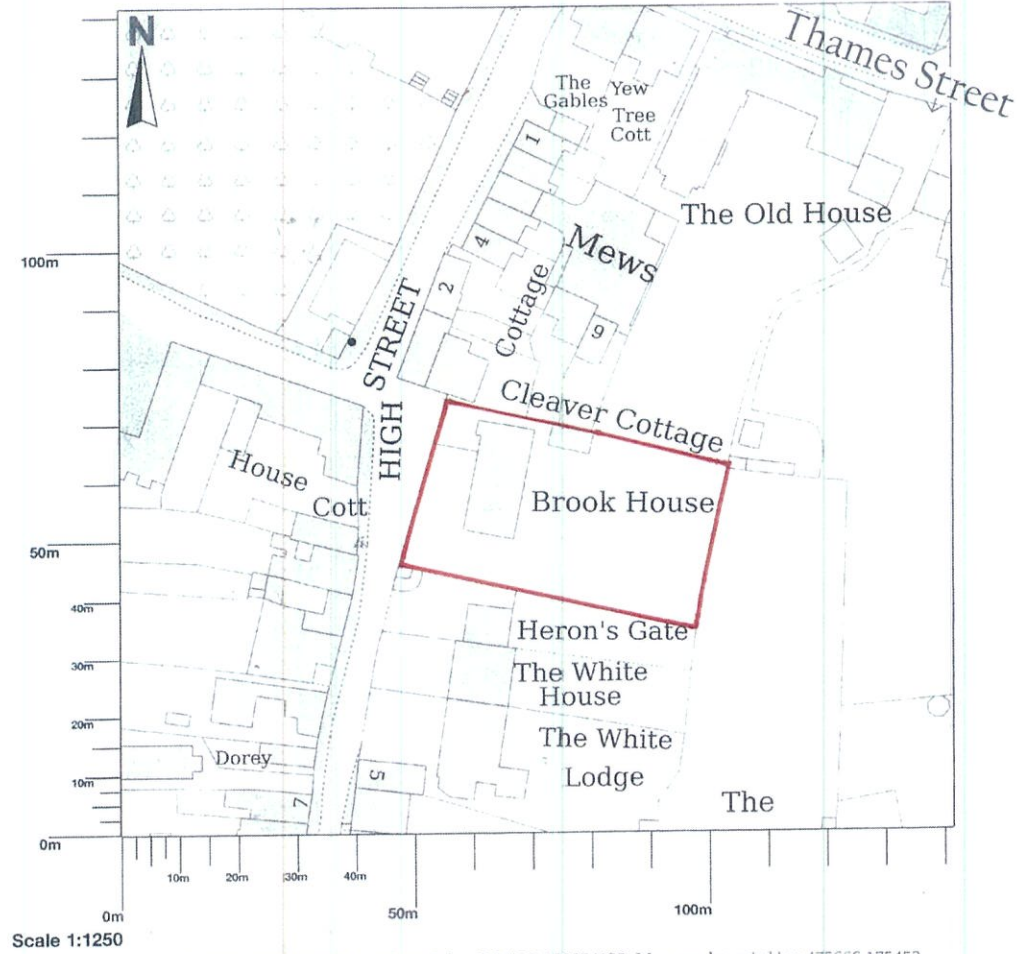

Location Plan 1:1250

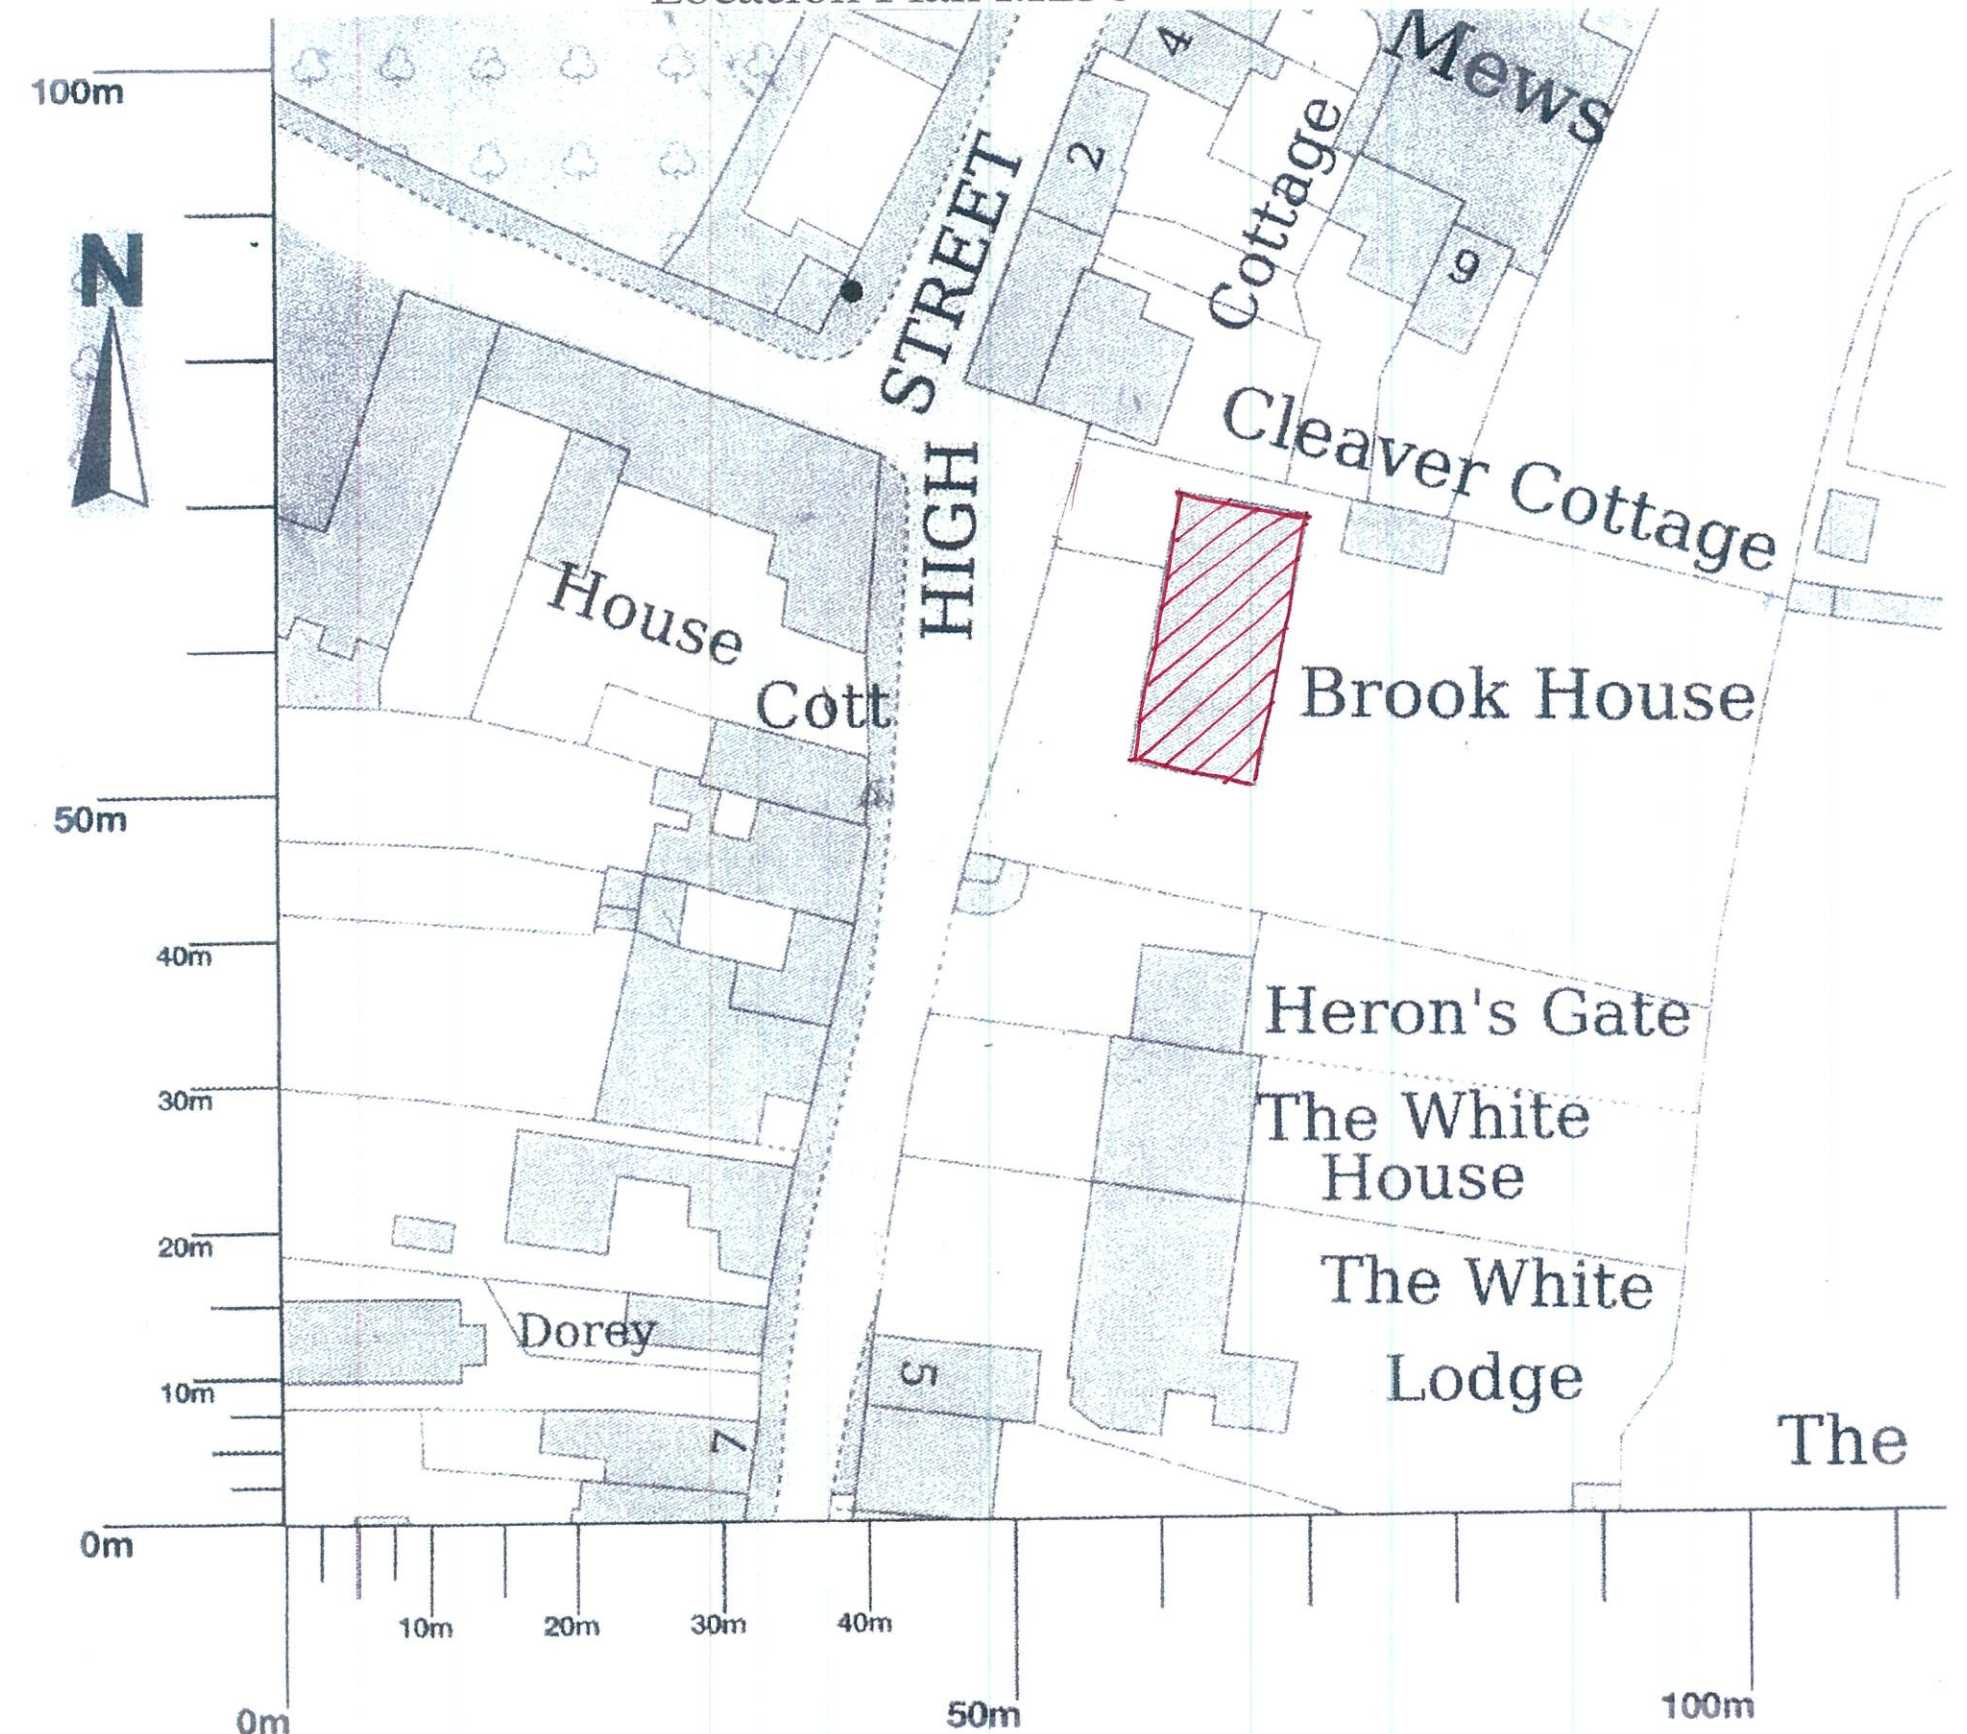

Scale 1:500

Block Plan 1:500