


DB32 Fire Appliance
Overall Length 8.680m
Overall Width 1.520m
Min Body Height 3.810m
Max Track Width 3.810m
Kerb to Kerb turning Radius 7.910m

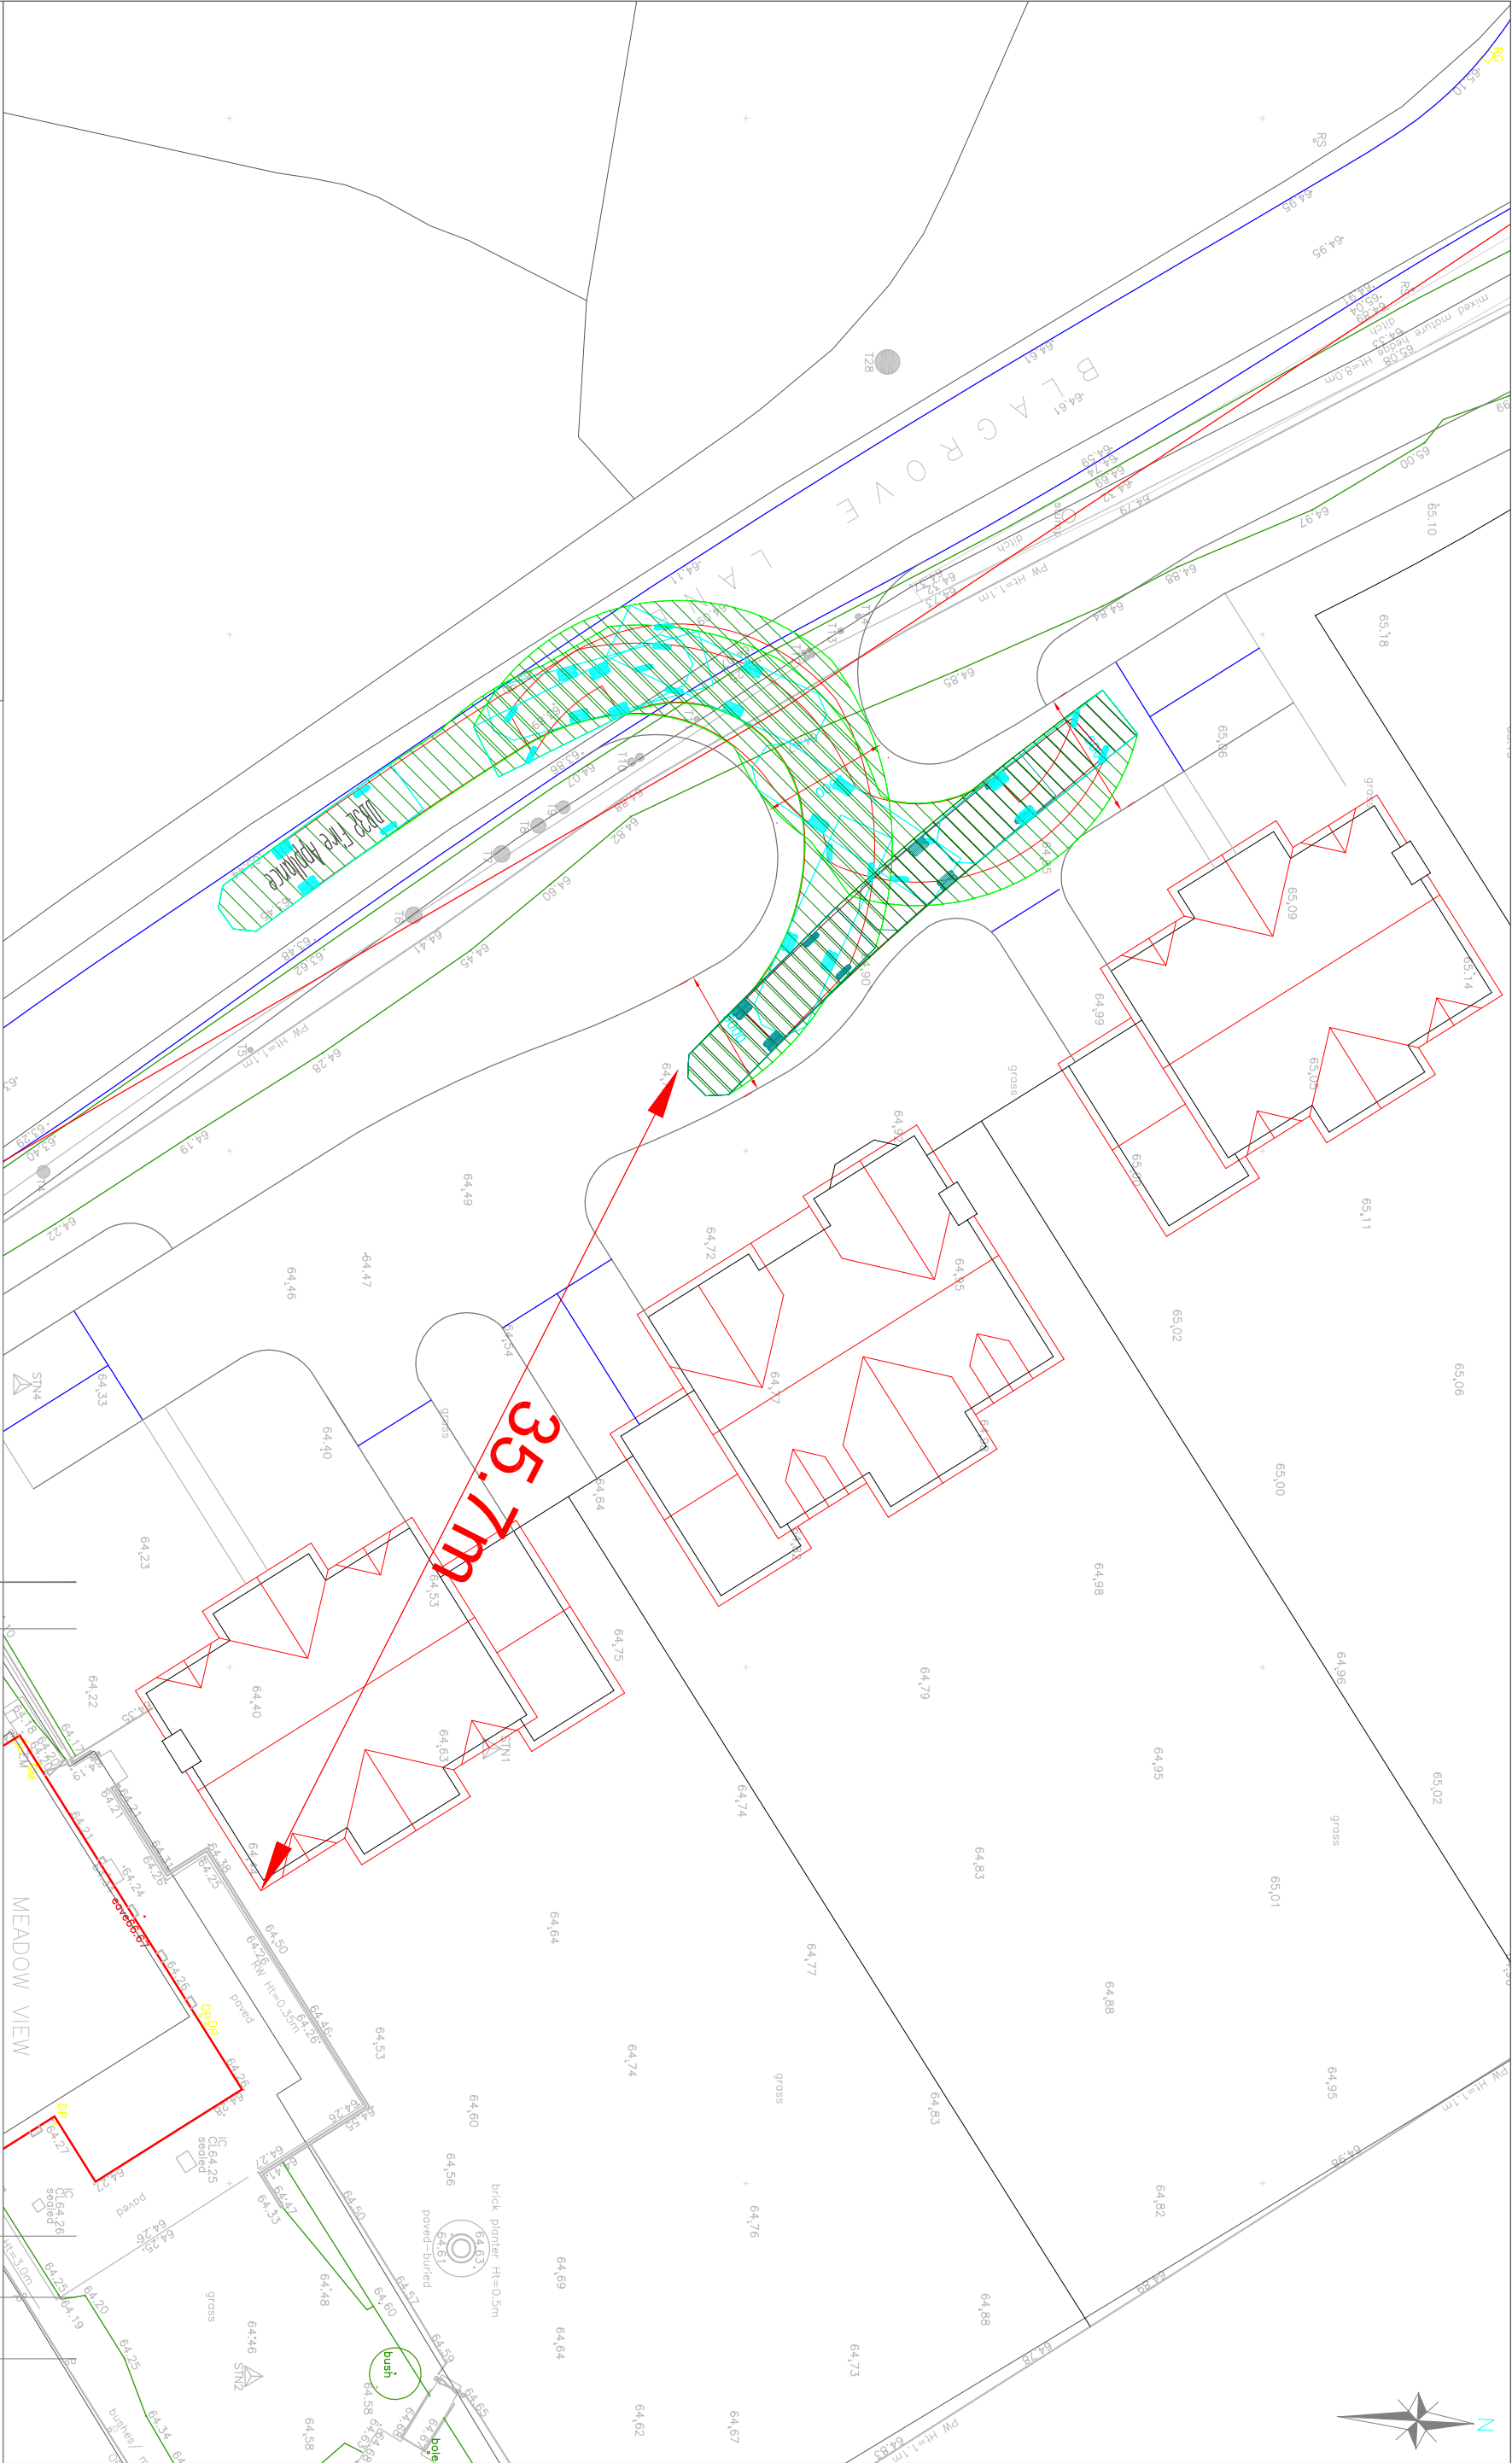

Highway Planning Ltd
59 Barnards Hill
Marlow
Bucks
SL7 2NX
01628 488444

REV		AMENDMENTS		DRAWN		CHKD		DATE	
Job Title LAND ADJ MEADOW VIEW, BLAGROVE LANE, WOKINGHAM									
Client									
Drawing Title FIRE APPLIANCE SWEPT PATHS									
Scale	Date	Designed	Drawn	Drawing No	Rev				
1:250 @ A3	28 APR 26	DFM	DFM	25.24 - 001	B				