



No.	Revision	Date

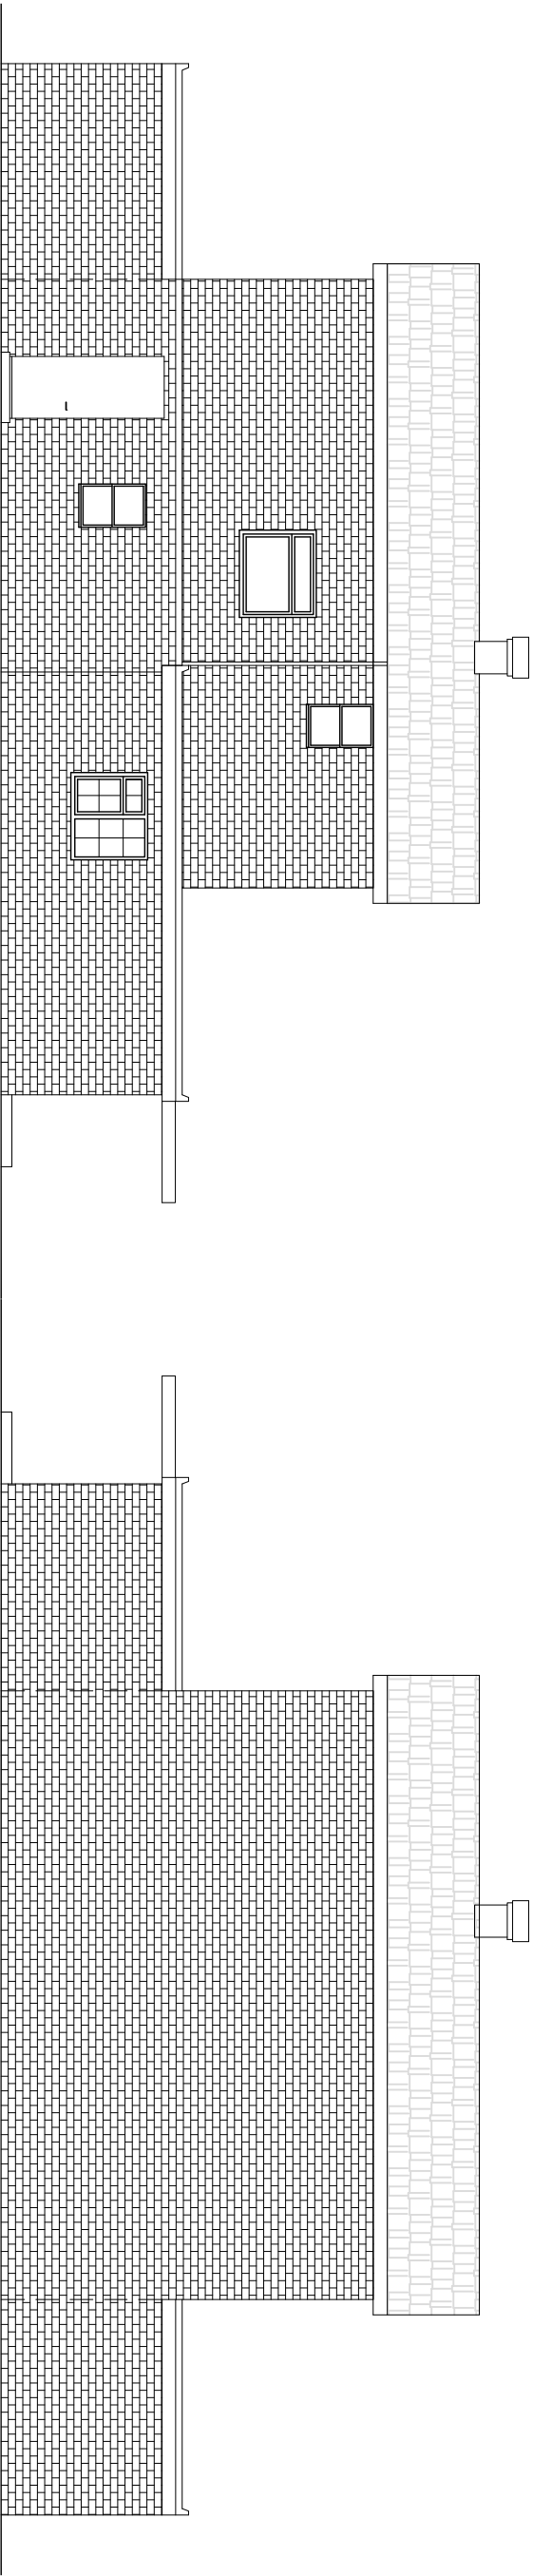


ELEVATION B

side
PROPOSED

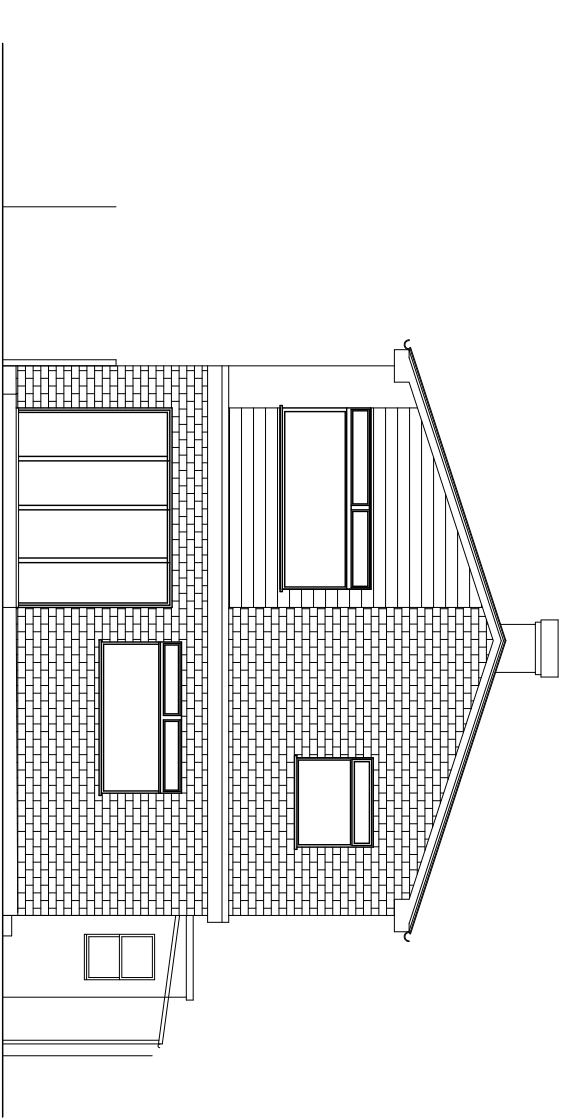


ELEVATION C

rear
PROPOSED

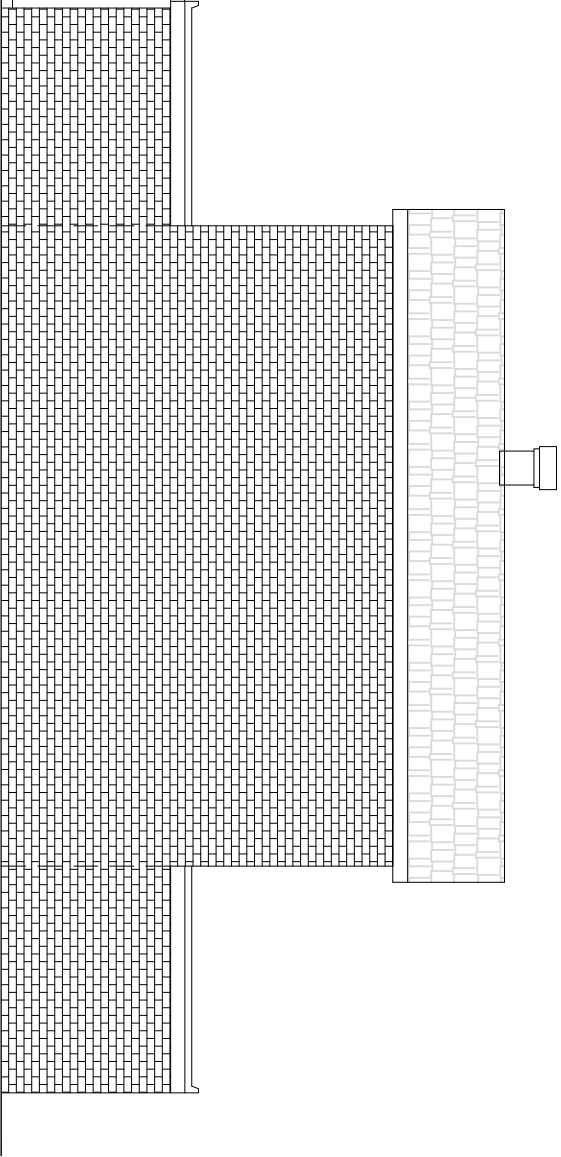


ELEVATION D

side
PROPOSED

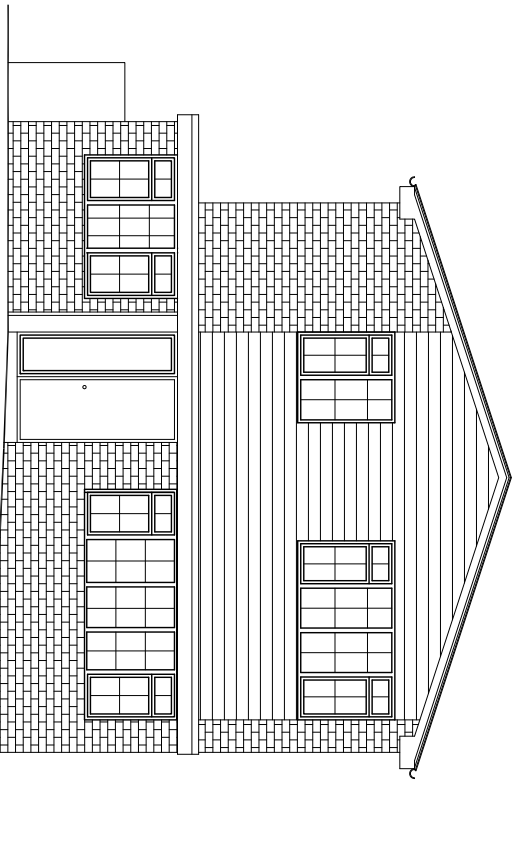

ELEVATION A

front
PROPOSED

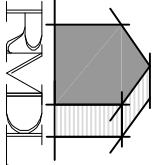

RAMMURTI DESIGN LTD
ARCHITECTURAL & PLANNING SERVICES
268 TILGHURST ROAD, READING RG30 2NE
TEL/FAX: 01189510628 MOB: 07799883574



Proposed single storey front and rear extensions with internal alterations to provide improved living and kitchen accommodation
at 1, Hindhead Road, Earley, Reading RG6 5ST
for Mr Prasad Mokashi

ELEVATIONS - PROPOSED
Scale: 1/100
Date: June 2023

HRE01-04 rev -