



No.	Revision	Date

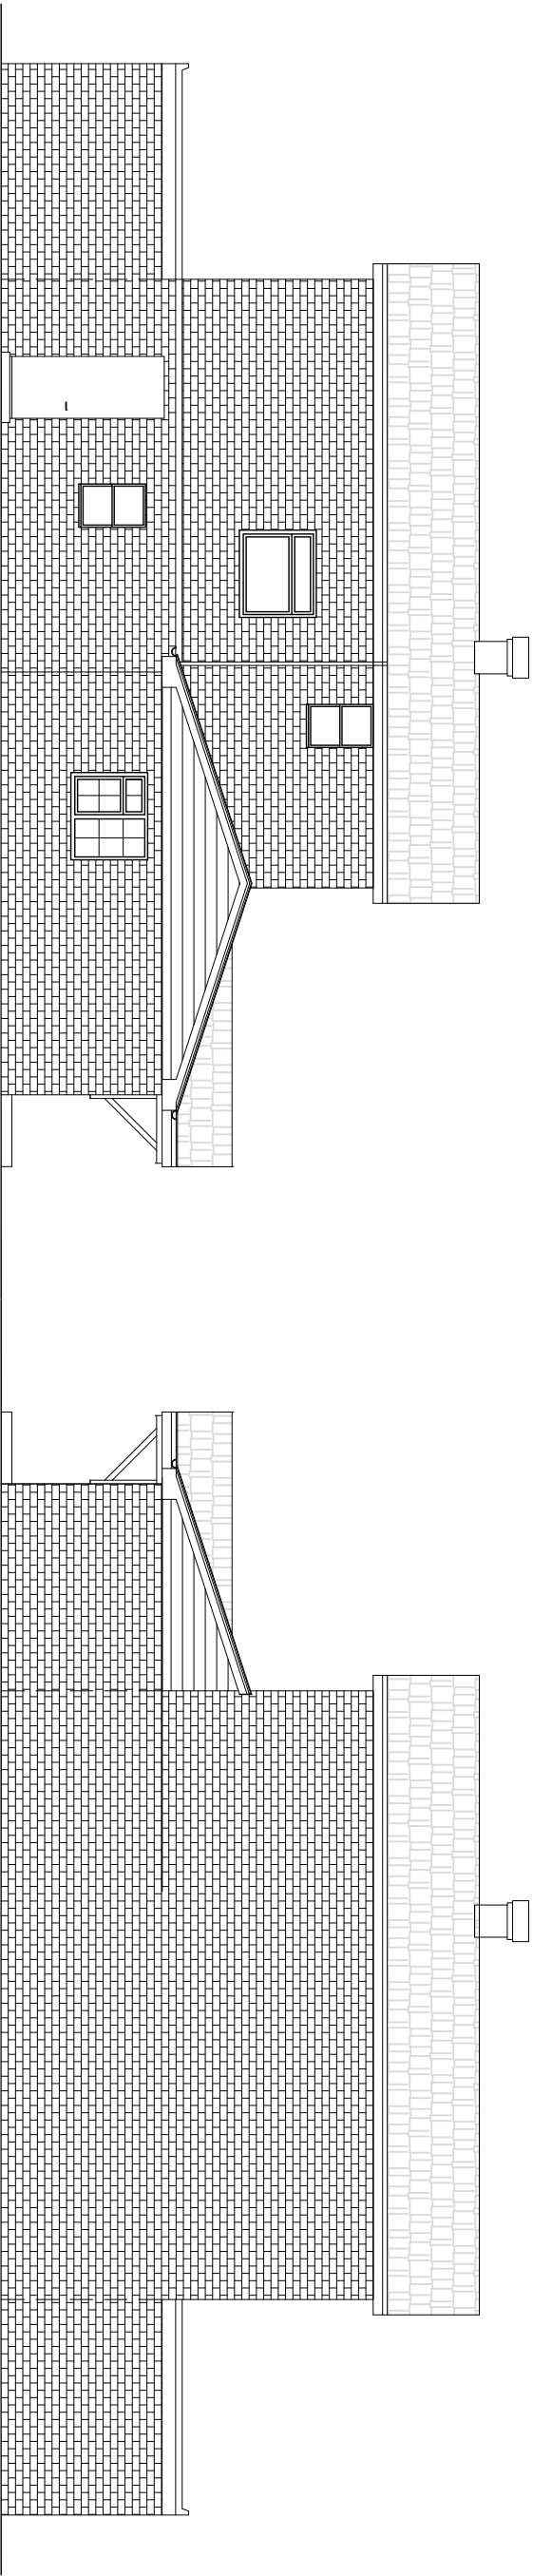

ELEVATION B

side

PROPOSED

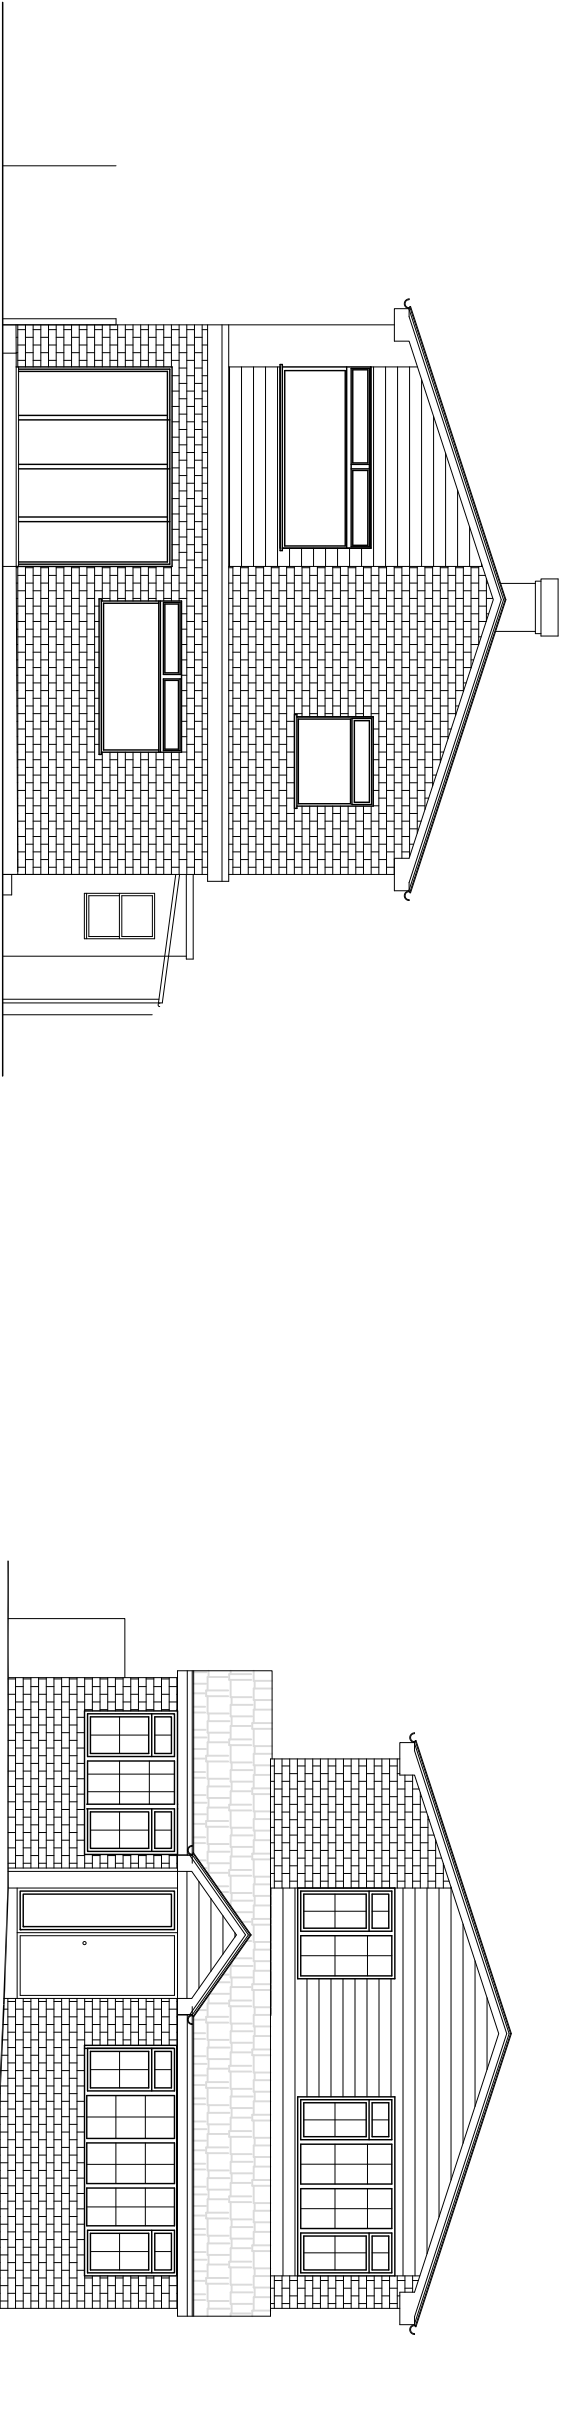

ELEVATION C

rear

PROPOSED

ELEVATION A

front

PROPOSED

