



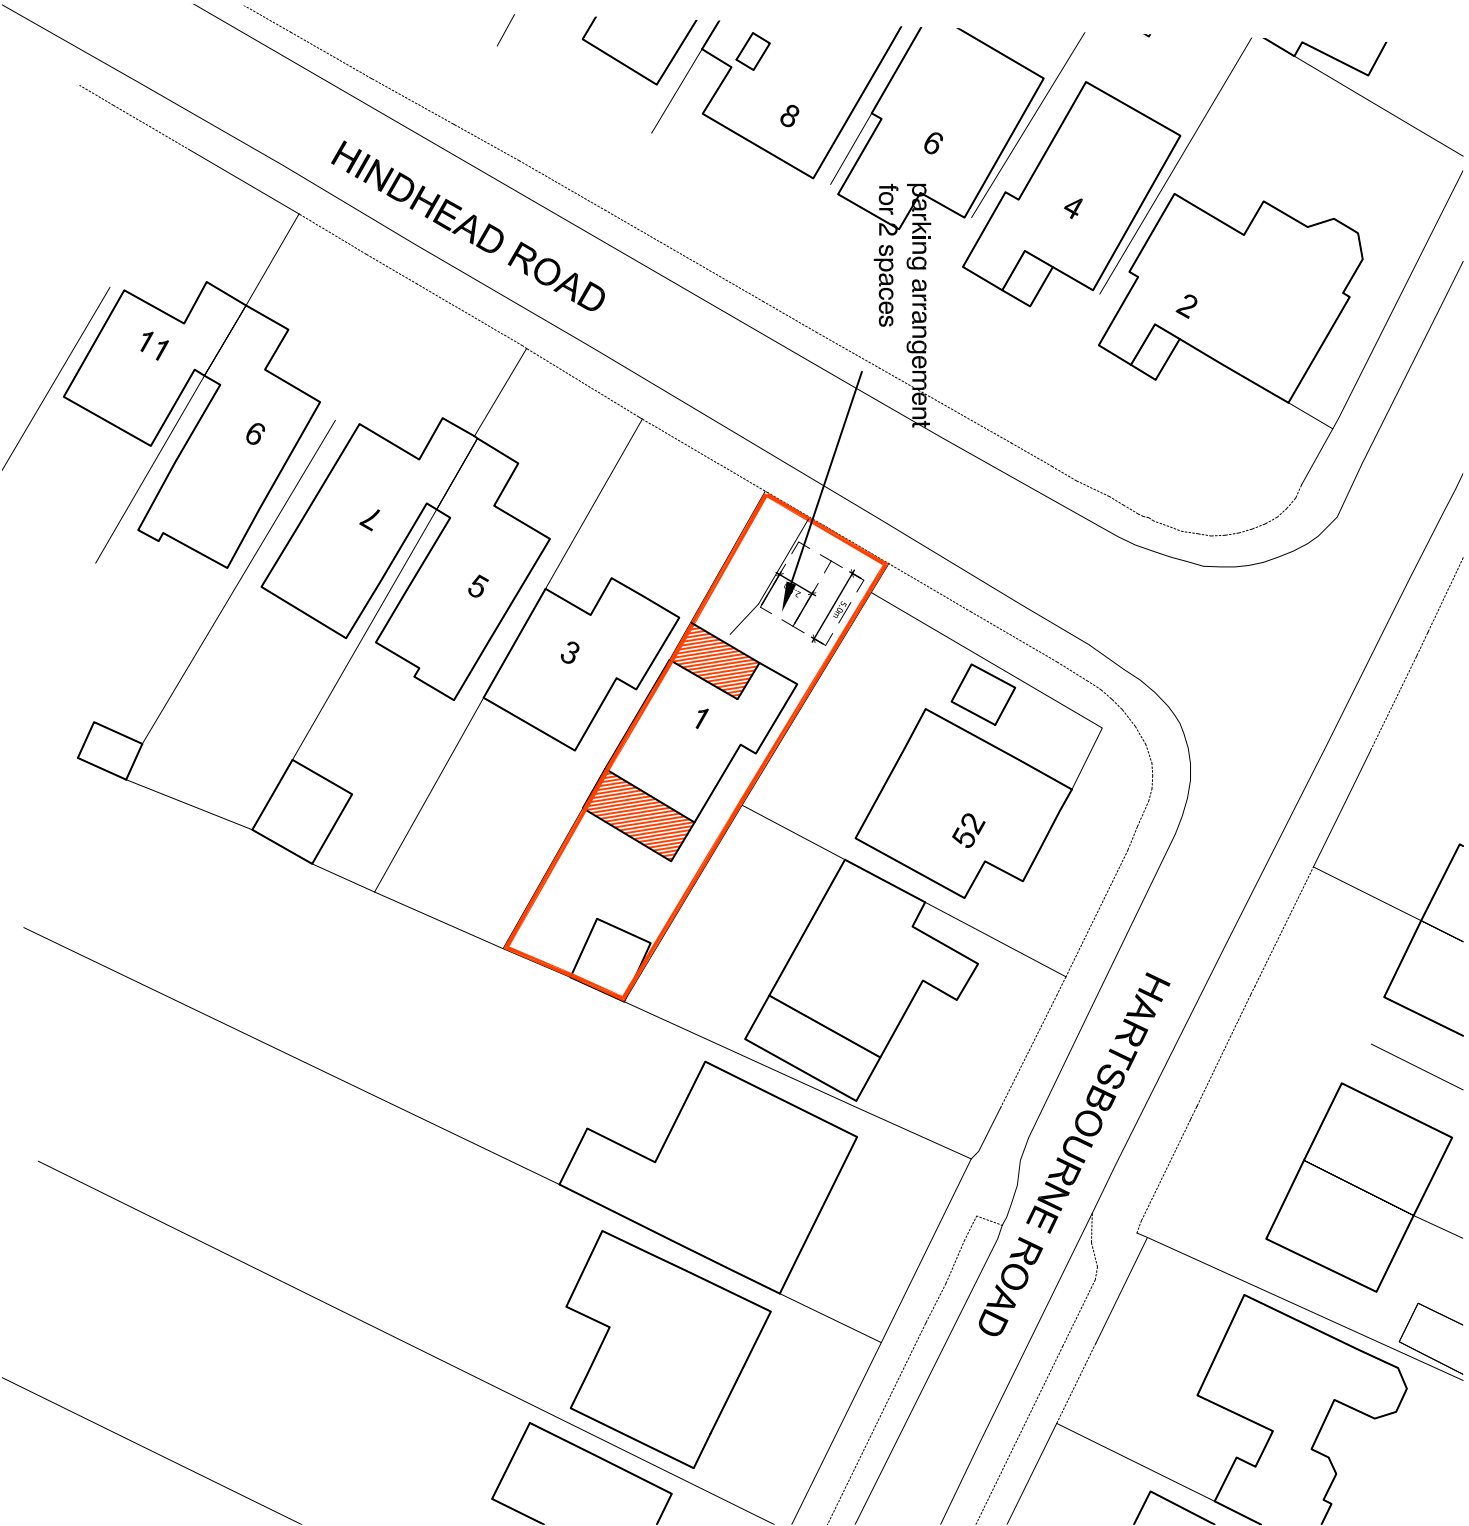




BLOCK PLAN 1:500

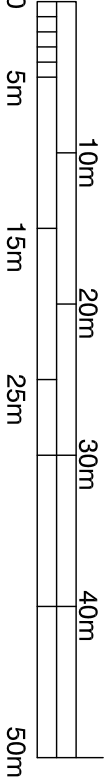

Crown copyright and database rights Ordnance Survey 0100031673



LOCATION PLAN 1:1250

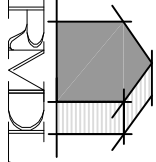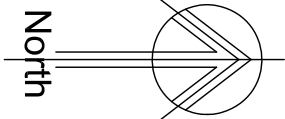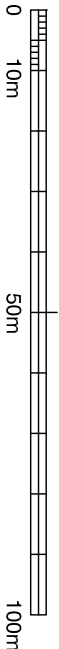

RAMMURTI DESIGN LTD
ARCHITECTURAL & PLANNING SERVICES
268 TILGHURST ROAD, READING RG30 2NE
TEL/FAX: 01189510628 MOB: 07799883574

Proposed single storey front and rear extensions with internal alterations to provide improved living and kitchen accommodation
at 1, Hindhead Road, Earley, Reading RG6 5ST
for **Mr Prasad Mokashi**

SITE BLOCK & LOCATION PLANS

Scale: as shown @A3 drawing
Date: July 2023
HRE01-02 rev -