




TEMPORARY FENCING
The fencing is used to protect areas prior to the installation of special detail and is to be removed when the detail is installed as per the method statement & under the supervision of the project arboriculturist.

NO-DIG PAVING
Cellular confinement system (CCS) to be used to create this area of hard surface, above the existing ground level. Topsoil to be retained. Depth of CCS to be 50-75mm for pedestrian surfaces and 100-200 for vehicular surfaces. Surface to be porous to approved details and specifications. To be installed under arboricultural supervision. All specifications subject to engineering design.

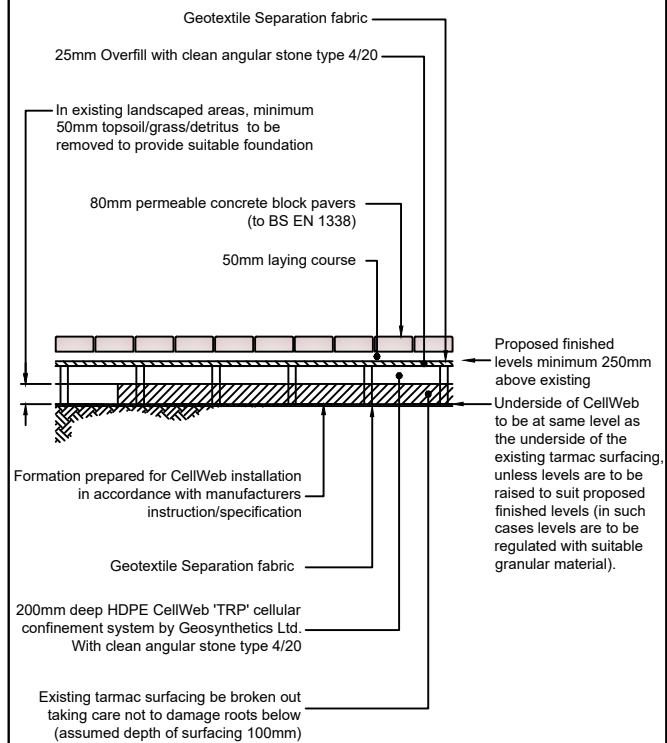

GROUND PROTECTION WITHIN ROOT PROTECTION AREAS
The area shown is within the root protection area for the protected trees. To allow construction access, and to protect the soil from compaction, the following must be installed:

- a) For pedestrian movements only, a single thickness of scaffold boards should be placed either on top of a driven scaffold frame, so as to form a suspended walkway, or on top of a compression-resistant layer (e.g. 100 mm depth of woodchip), laid onto a geotextile.
- b) For pedestrian movements only, a single thickness of 2 L proprietary, inter-linked ground protection boards should be placed on top of a compression-resistant layer (e.g. 150 mm depth of woodchip), laid onto a geotextile.
- c) For wheeled or tracked construction traffic exceeding 2 t gross weight, an alternative system (e.g. pre-cast reinforced concrete slabs) should be employed to an engineering specification designed in conjunction with arboriculture advice to accommodate the likely loading to which it will be subjected.


TREE TO BE RETAINED
Group to be retained back from the red dashed line to the green line as indicated.

TREE TO BE REMOVED
Group to be removed back from the red dashed line to the green line as indicated.

GROUP CANOPY TO BE REDUCED
Group to be trimmed back from the red dashed line to the green line as indicated.

A CATEGORY TREE
B CATEGORY TREE
C CATEGORY TREE
U CATEGORY TREE
ROOT PROTECTION AREA (RPA) FOR RETAINED TREES
YELLOW LINE DENOTES OFFSET RPA AT LPA REQUEST

SENSITIVE EXCAVATION
The required excavation is within retained RPA. To reduce impacts to underlying roots the excavation is to be conducted in a sensitive manner, either by use of hand tools and an operator where feasible or through use of an excavator with a toothless bucket and under direct supervision.

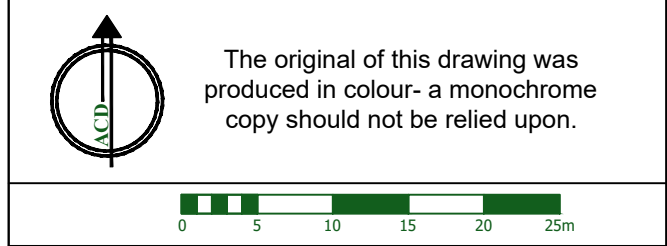

C	03/07/26	Update to layout.	WTW
B	18/06/26	Update to layout.	WTW
A	24/09/25	Update to layout.	WTW
Rev	Date	Details	Drawn

ACD ENVIRONMENTAL

HEAD OFFICE
Rodbourne Rail Business Centre, Grange Lane,
Malmesbury, SN16 0ES
Tel: 01666 825646

Unit 7, Godalming Business Centre, Woolsack Way
Godalming, GU7 1XW
Tel: 01483 425714


Suite 6, Crescent House, Yonge Close,
Eastleigh, SO50 9SX
Tel: 02382 026300

email: mail@acdenv.co.uk
www.acdenvironmental.co.uk

Copyright of ACD. All rights described in Chapter IV of the Copyright, Designs and Patents Act 1988 have been generally asserted. 2015. Copyright of this plan remains with ACD until all fees have been paid in full.



scheme: Parcel N, Arborfield Garrison & Adjoining Land, Arborfield
client: Crest Nicholson Chiltern
drawing: Tree Protection Plan
date: 08/07/2025
scale: 1:500@A1
dwg no: CREST24802-03C
drawn: WTW checked: AJB

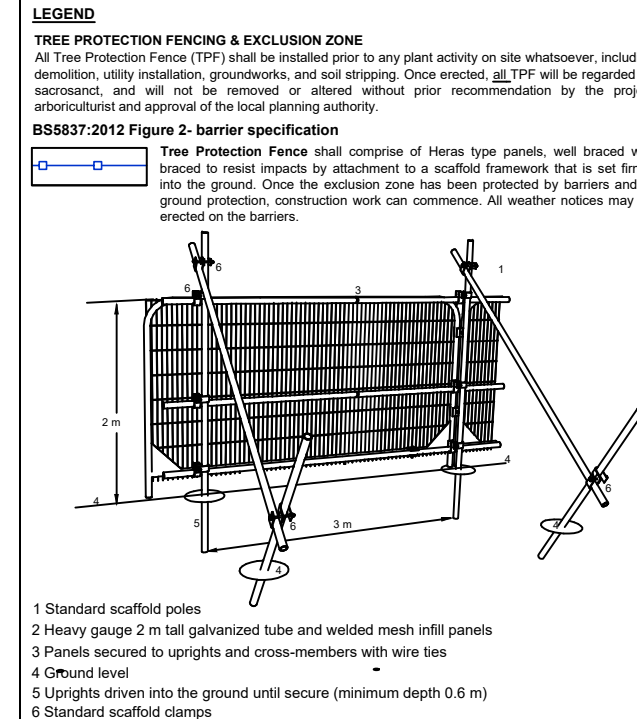

- 1 Standard scaffold poles
- 2 Heavy gauge 2m tall galvanized tube and welded mesh infill panels
- 3 Panels secured to uprights and cross-members with wire ties
- 4 Ground level
- 5 Uprights driven into the ground until secure (minimum depth 0.6 m)
- 6 Standard scaffold clamps