


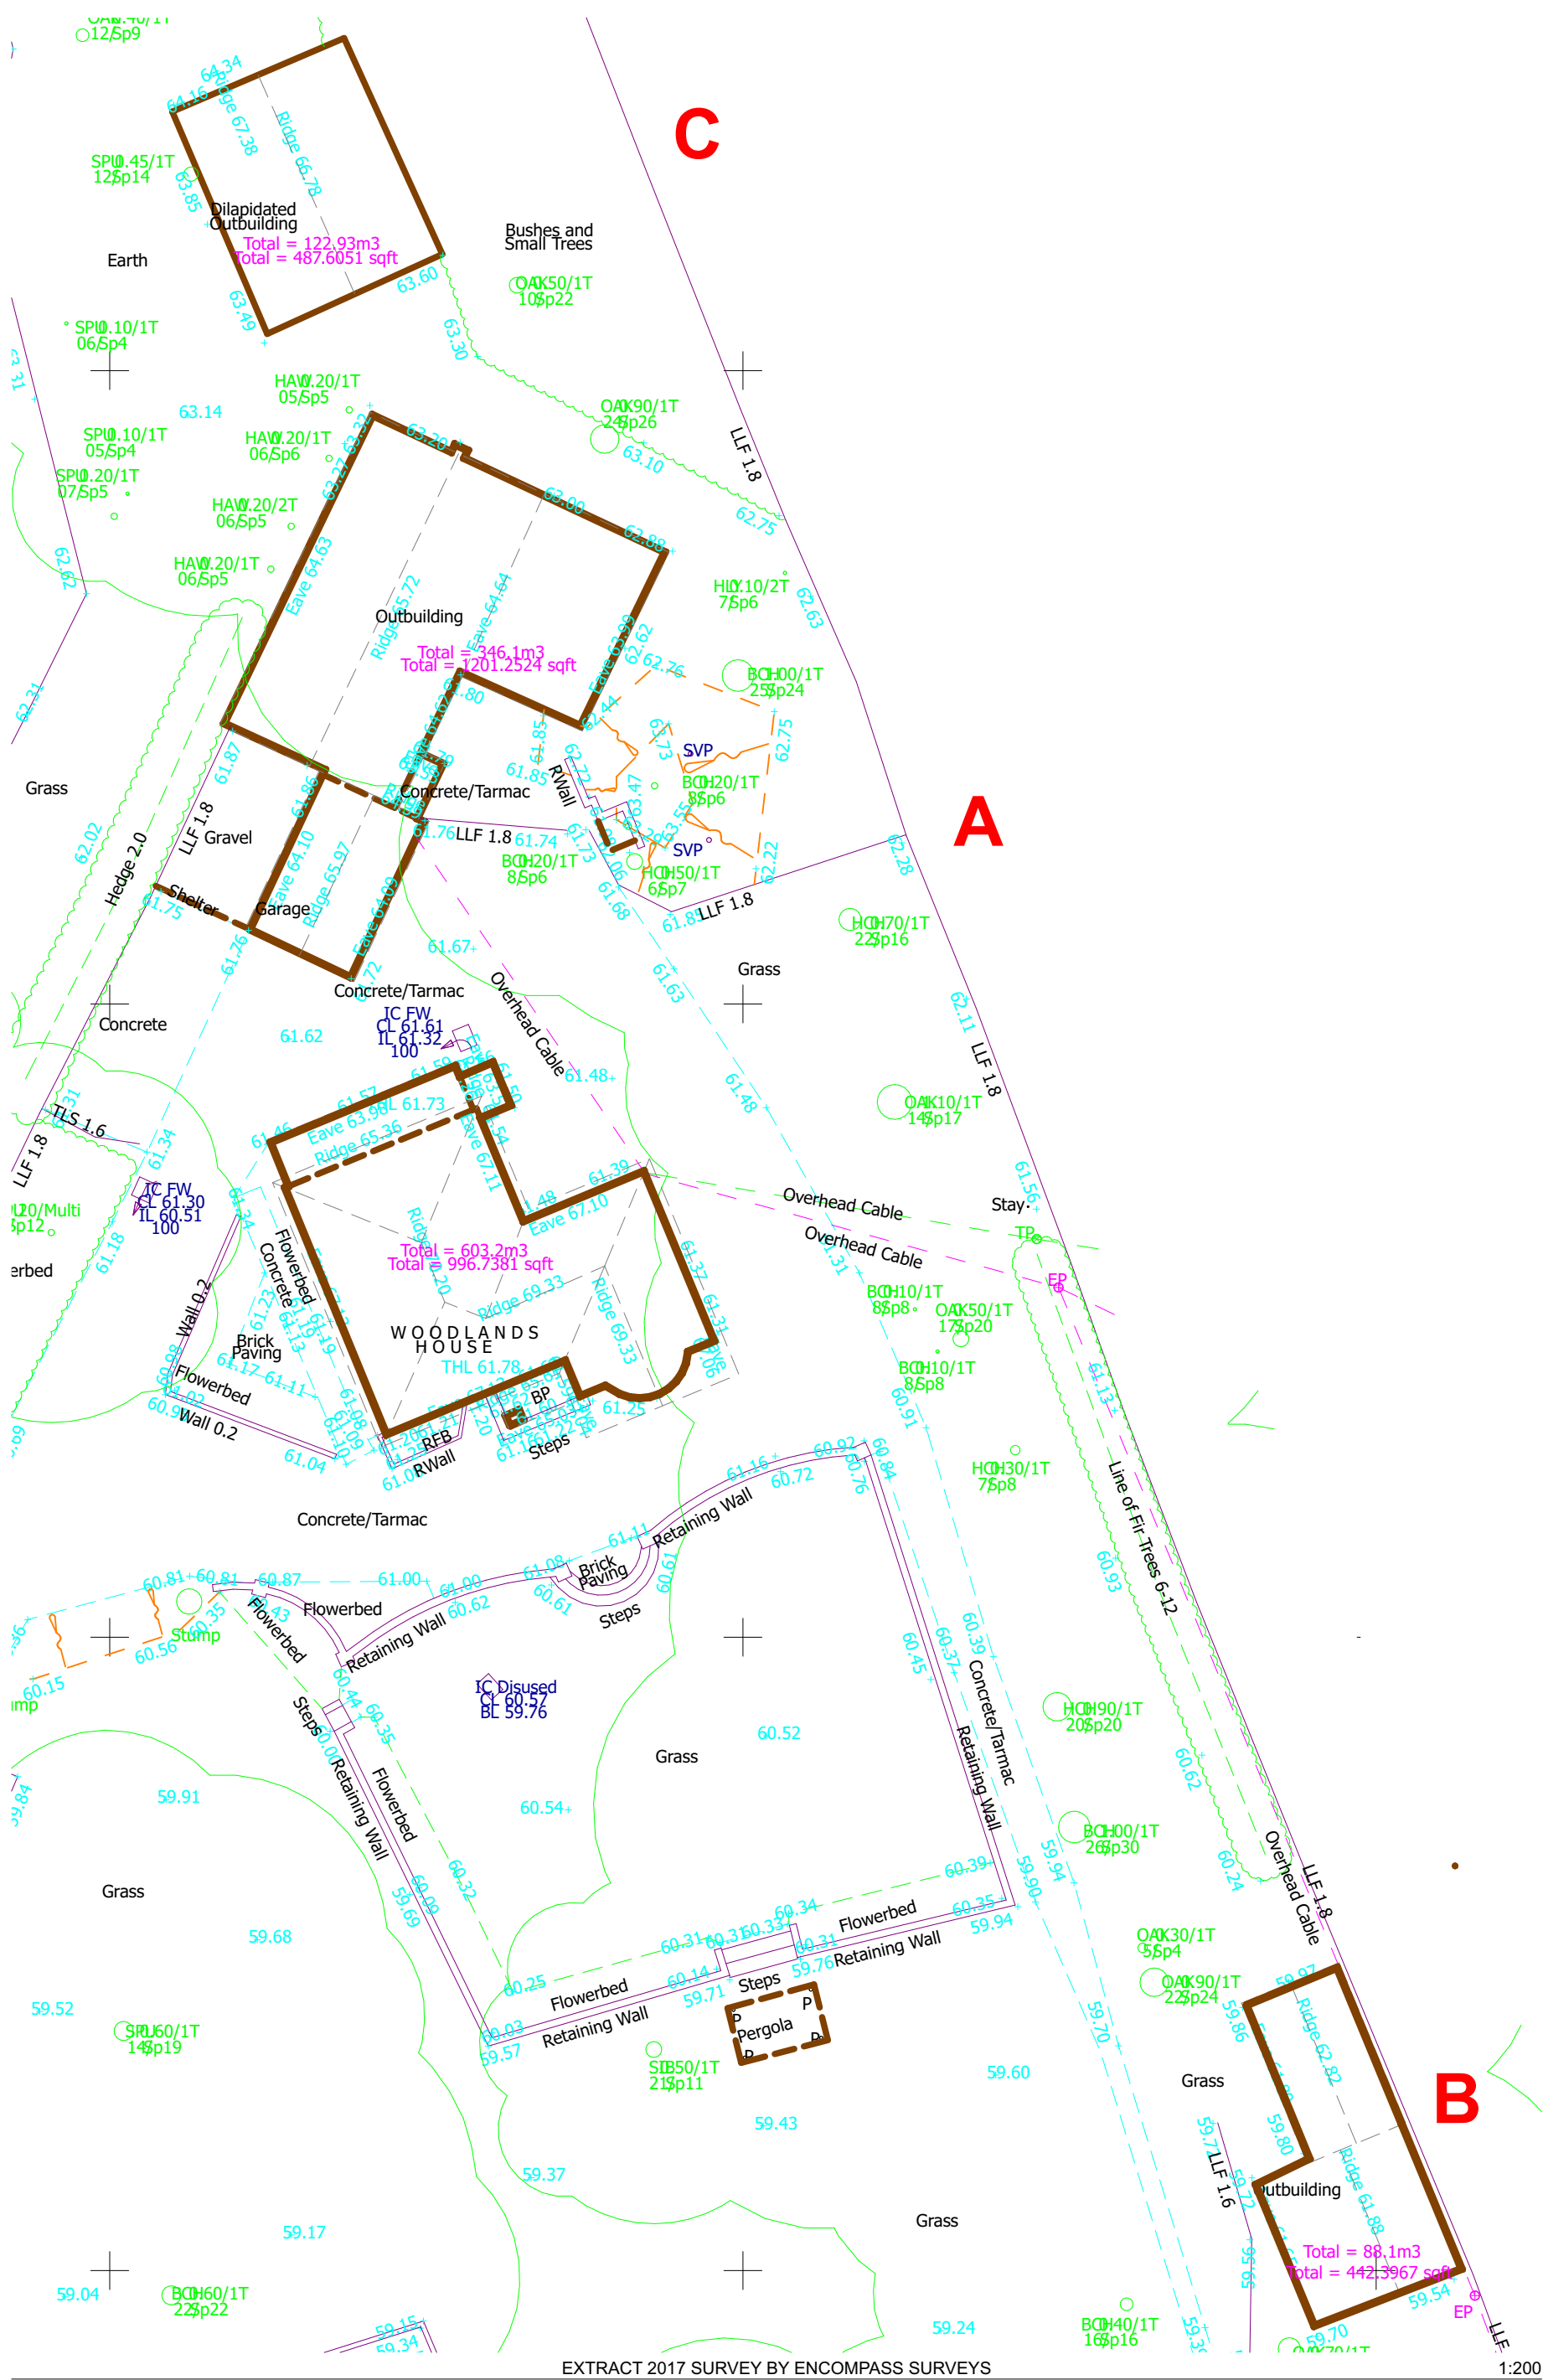


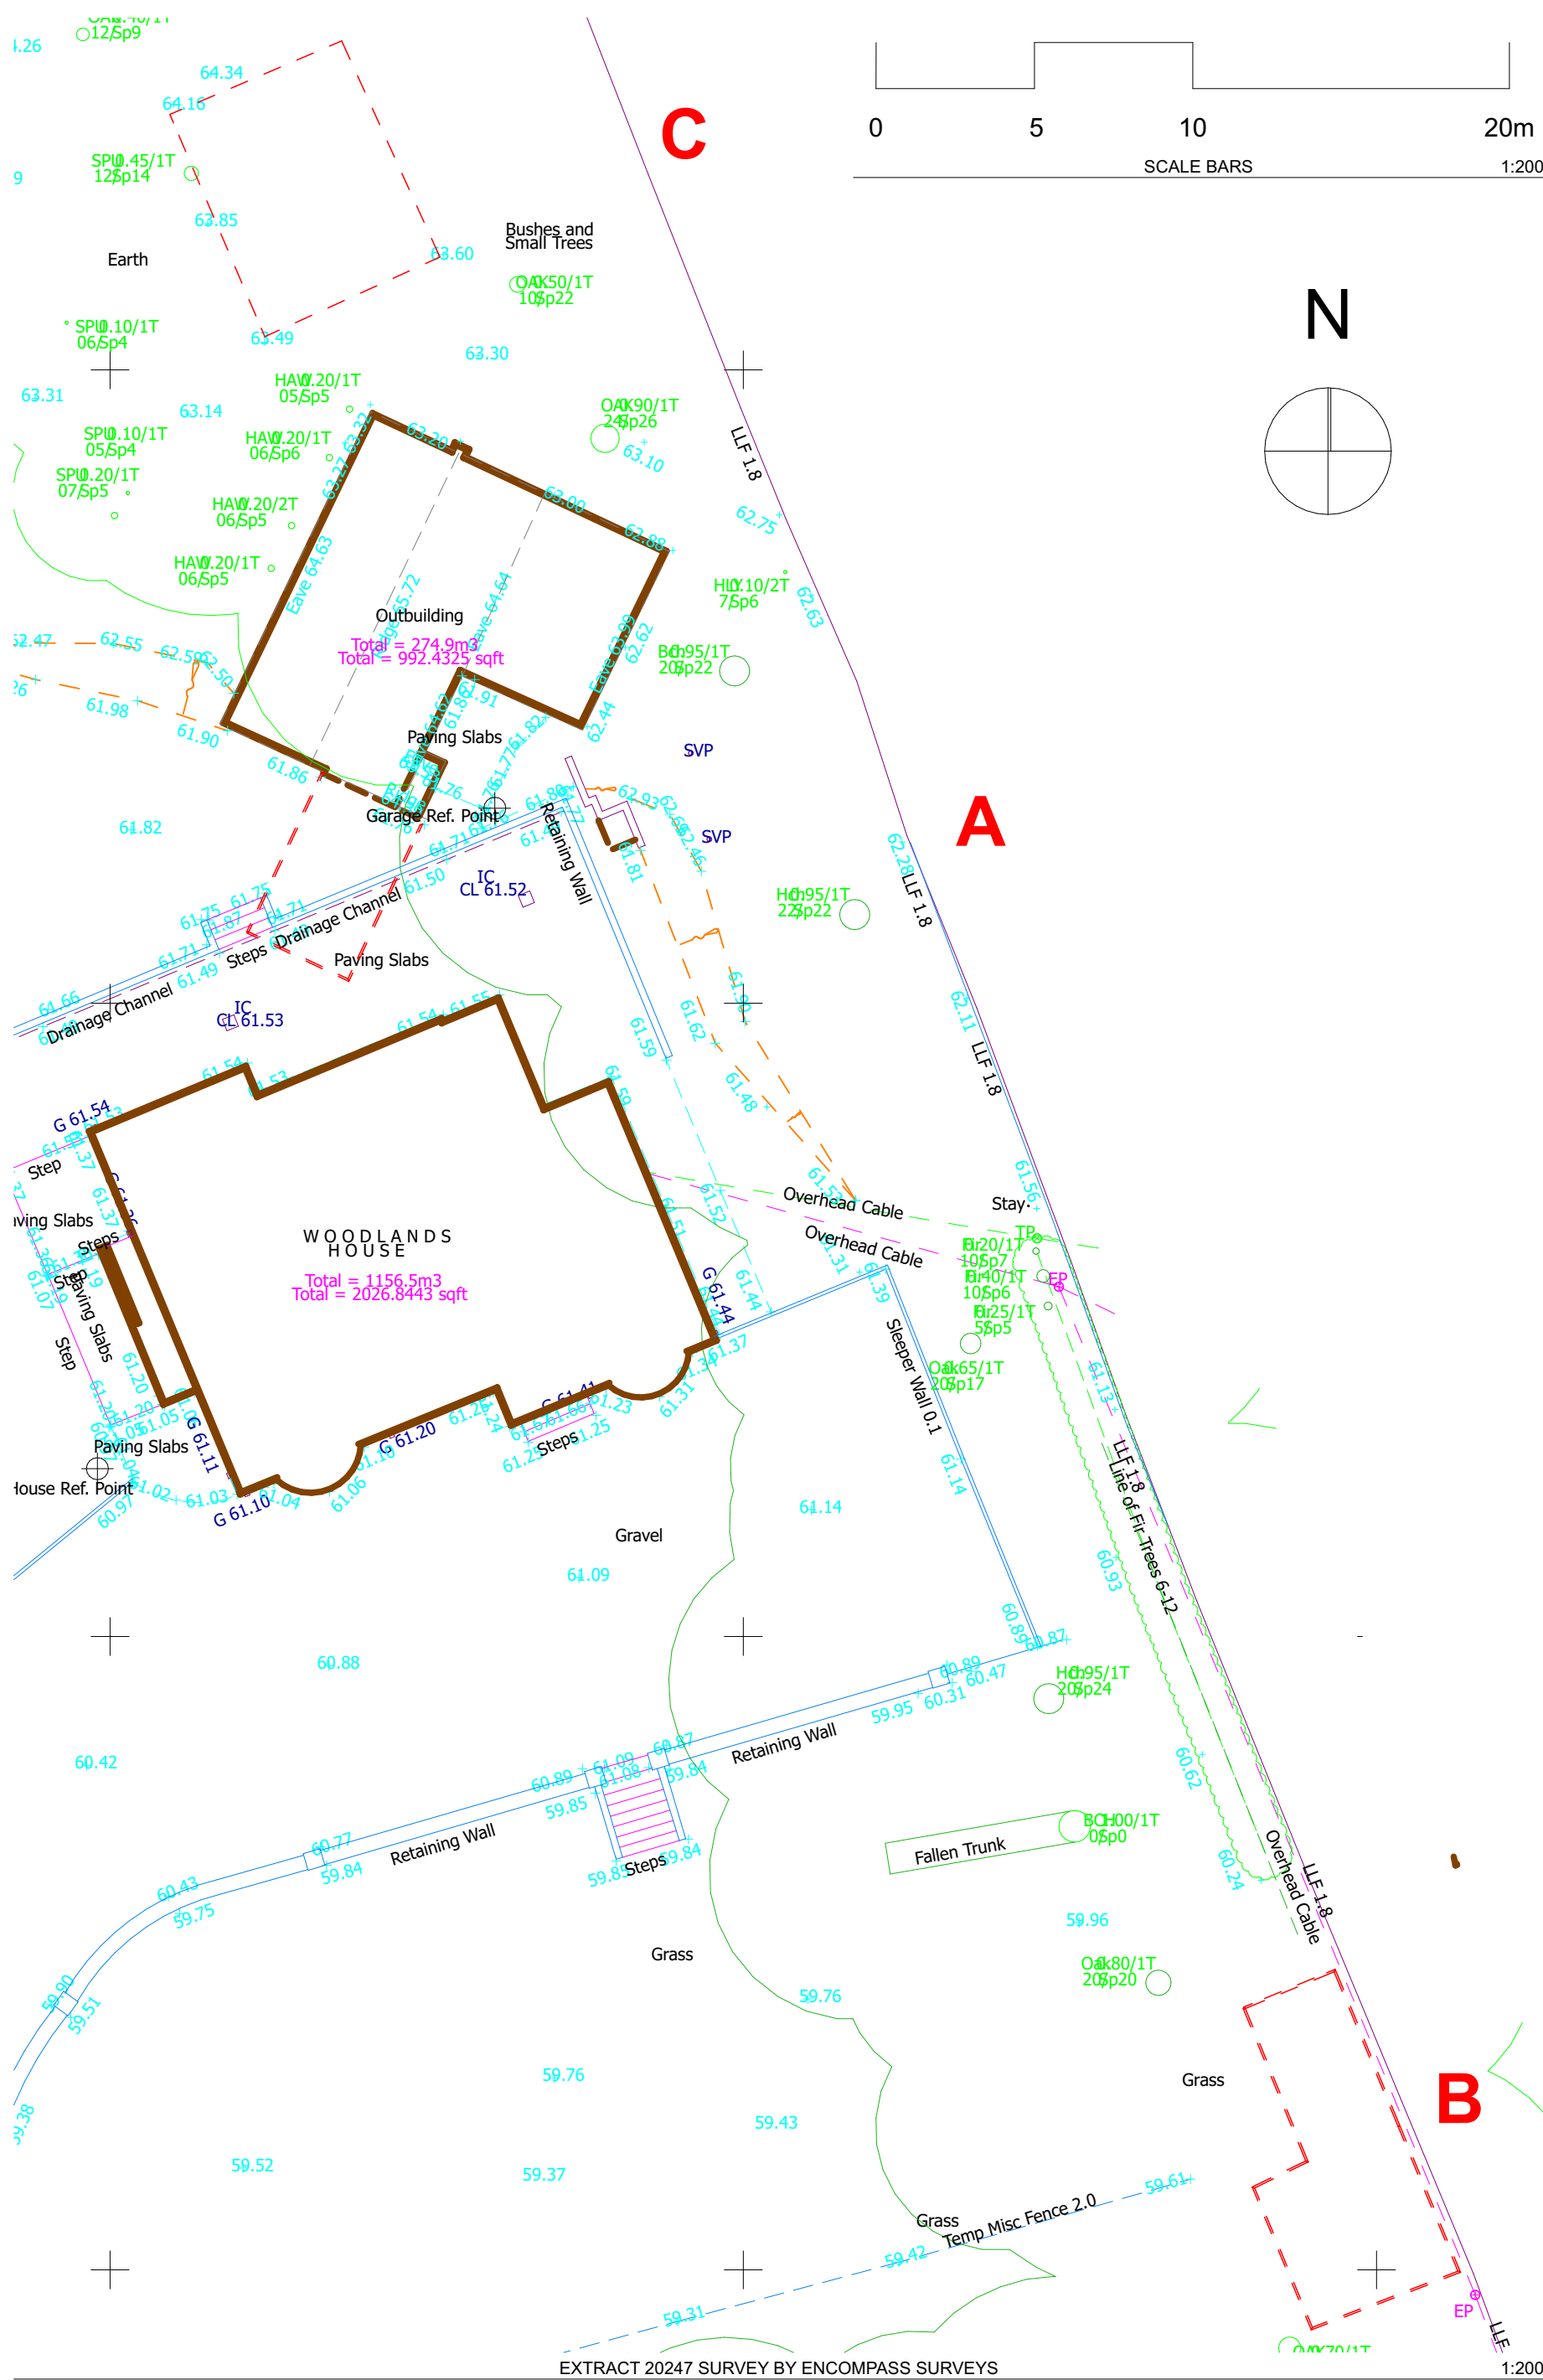


OUTBUILDING B - PRE-EXISTING PRIOR TO DEMOLITION BEFORE 2024

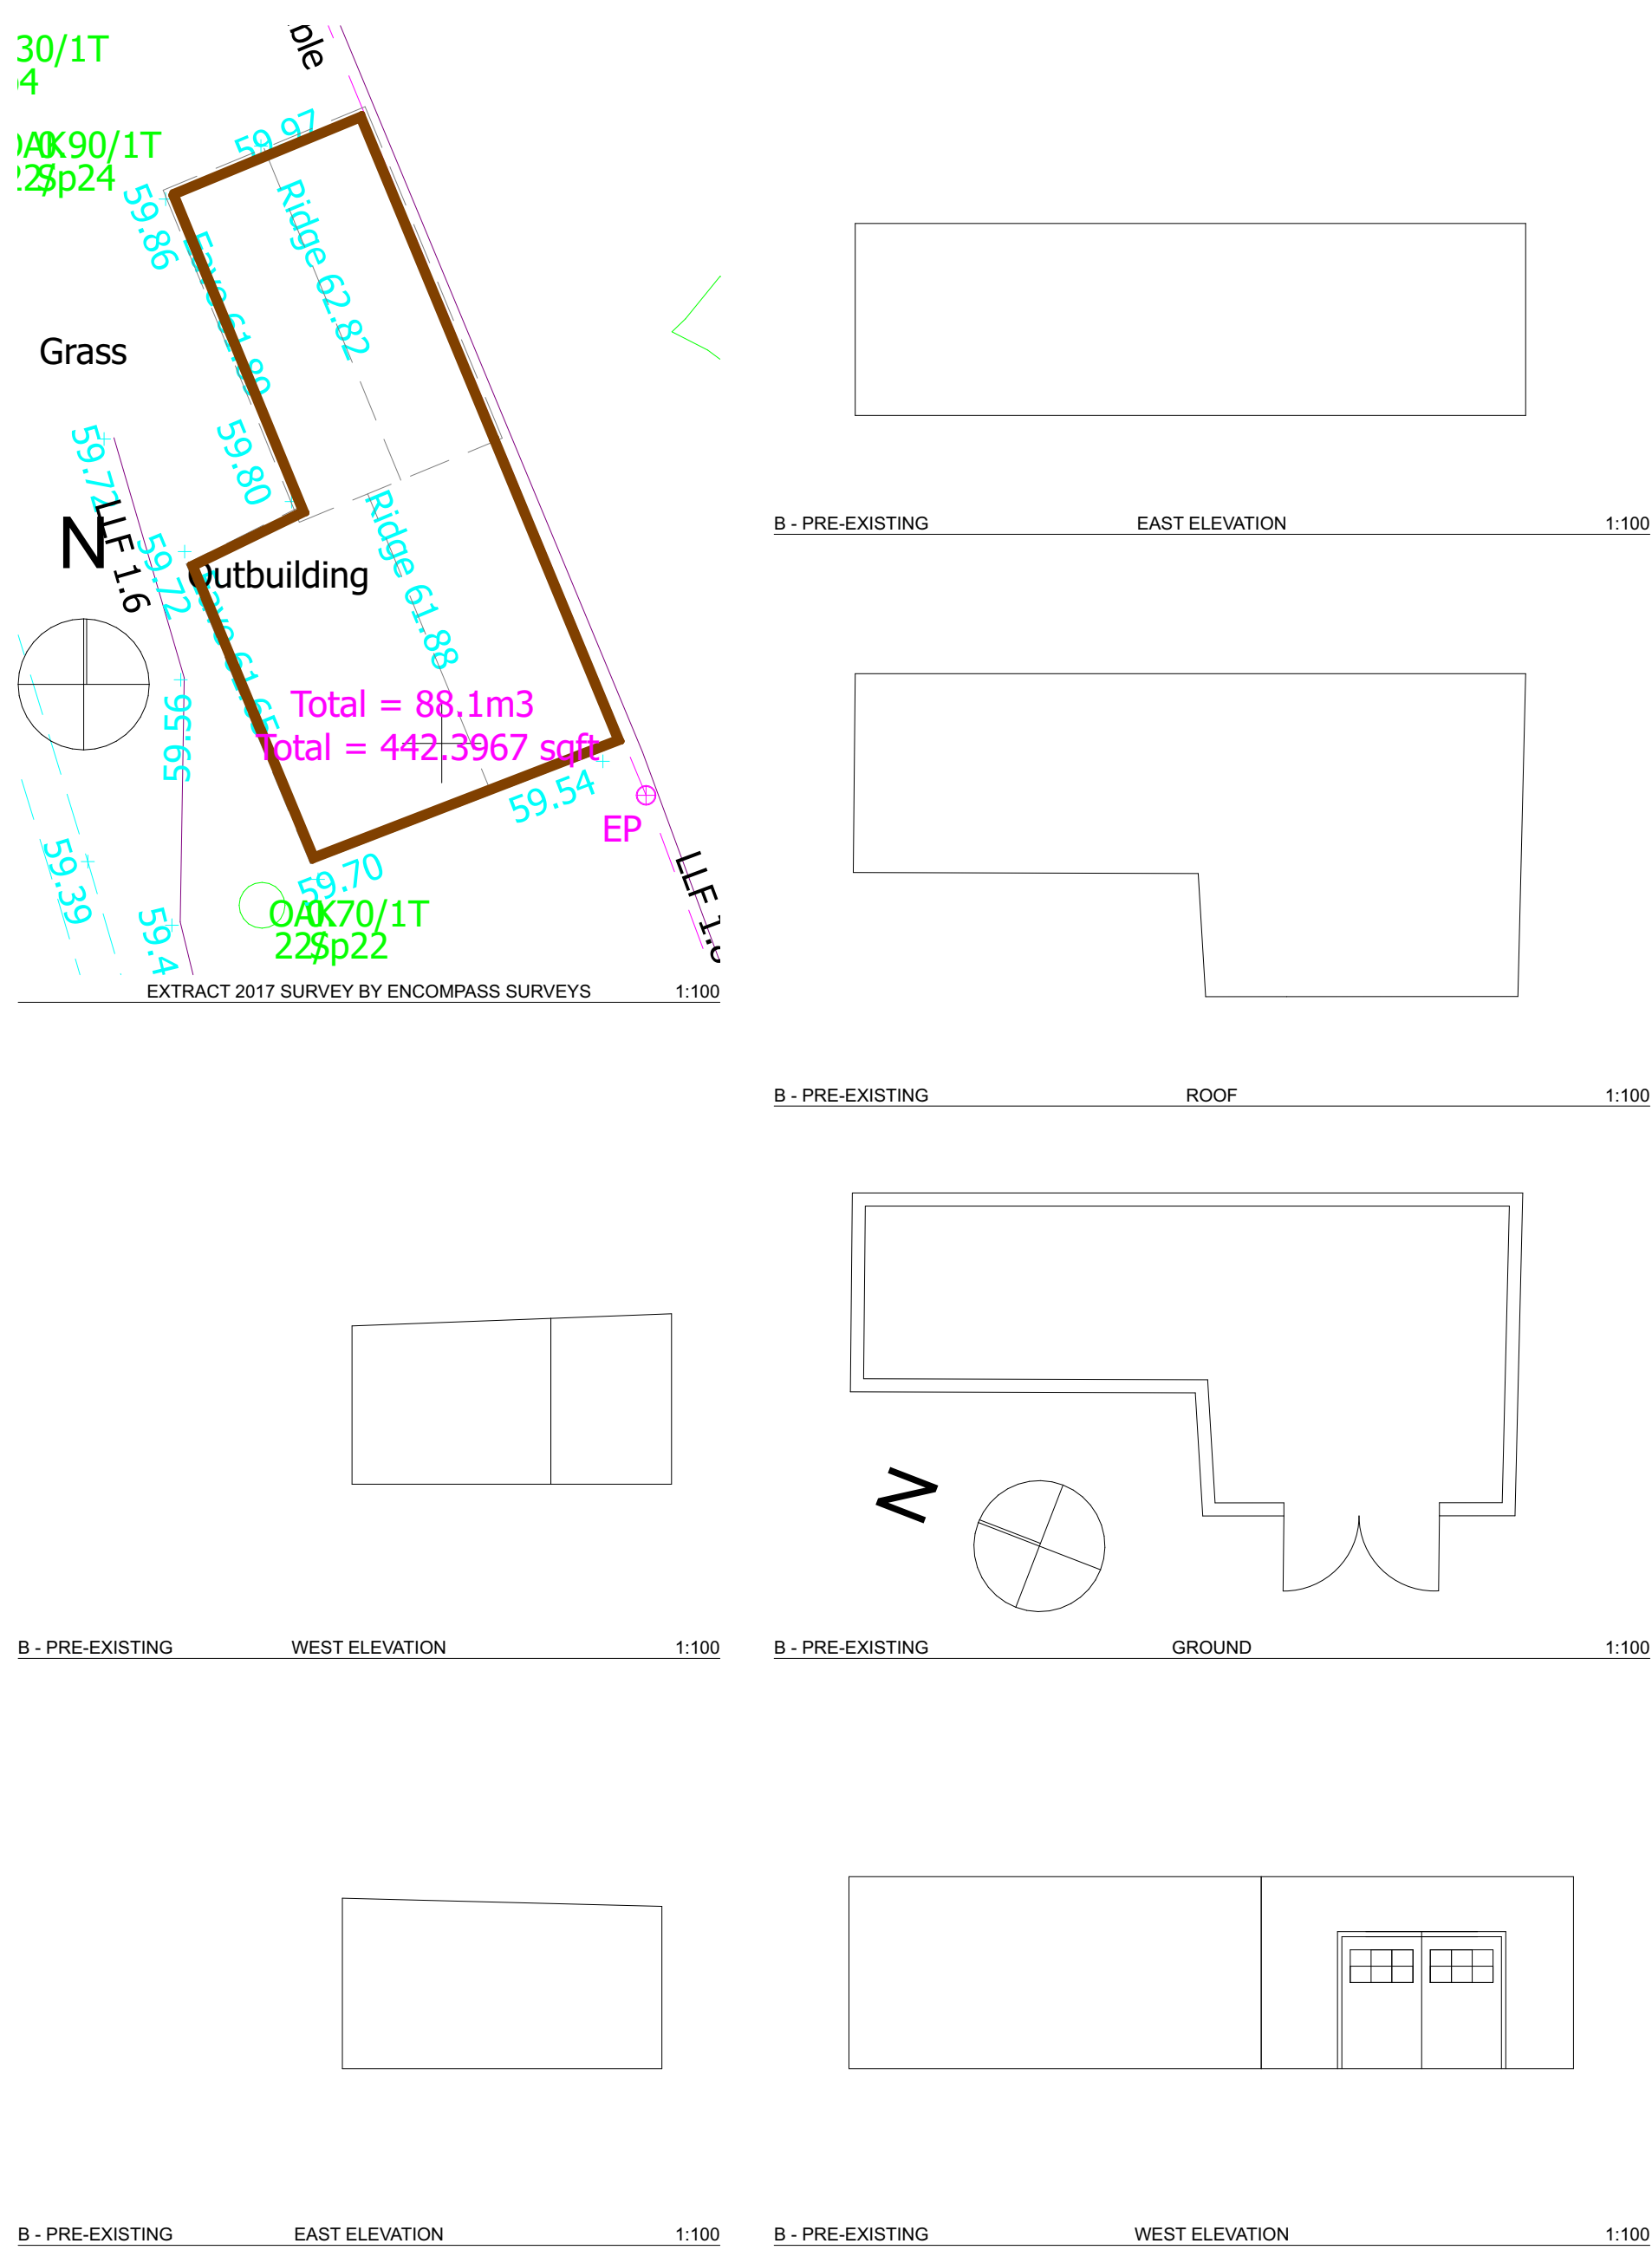




OUTBUILDING C - PRE-EXISTING PRIOR TO DEMOLITION BEFORE 2024

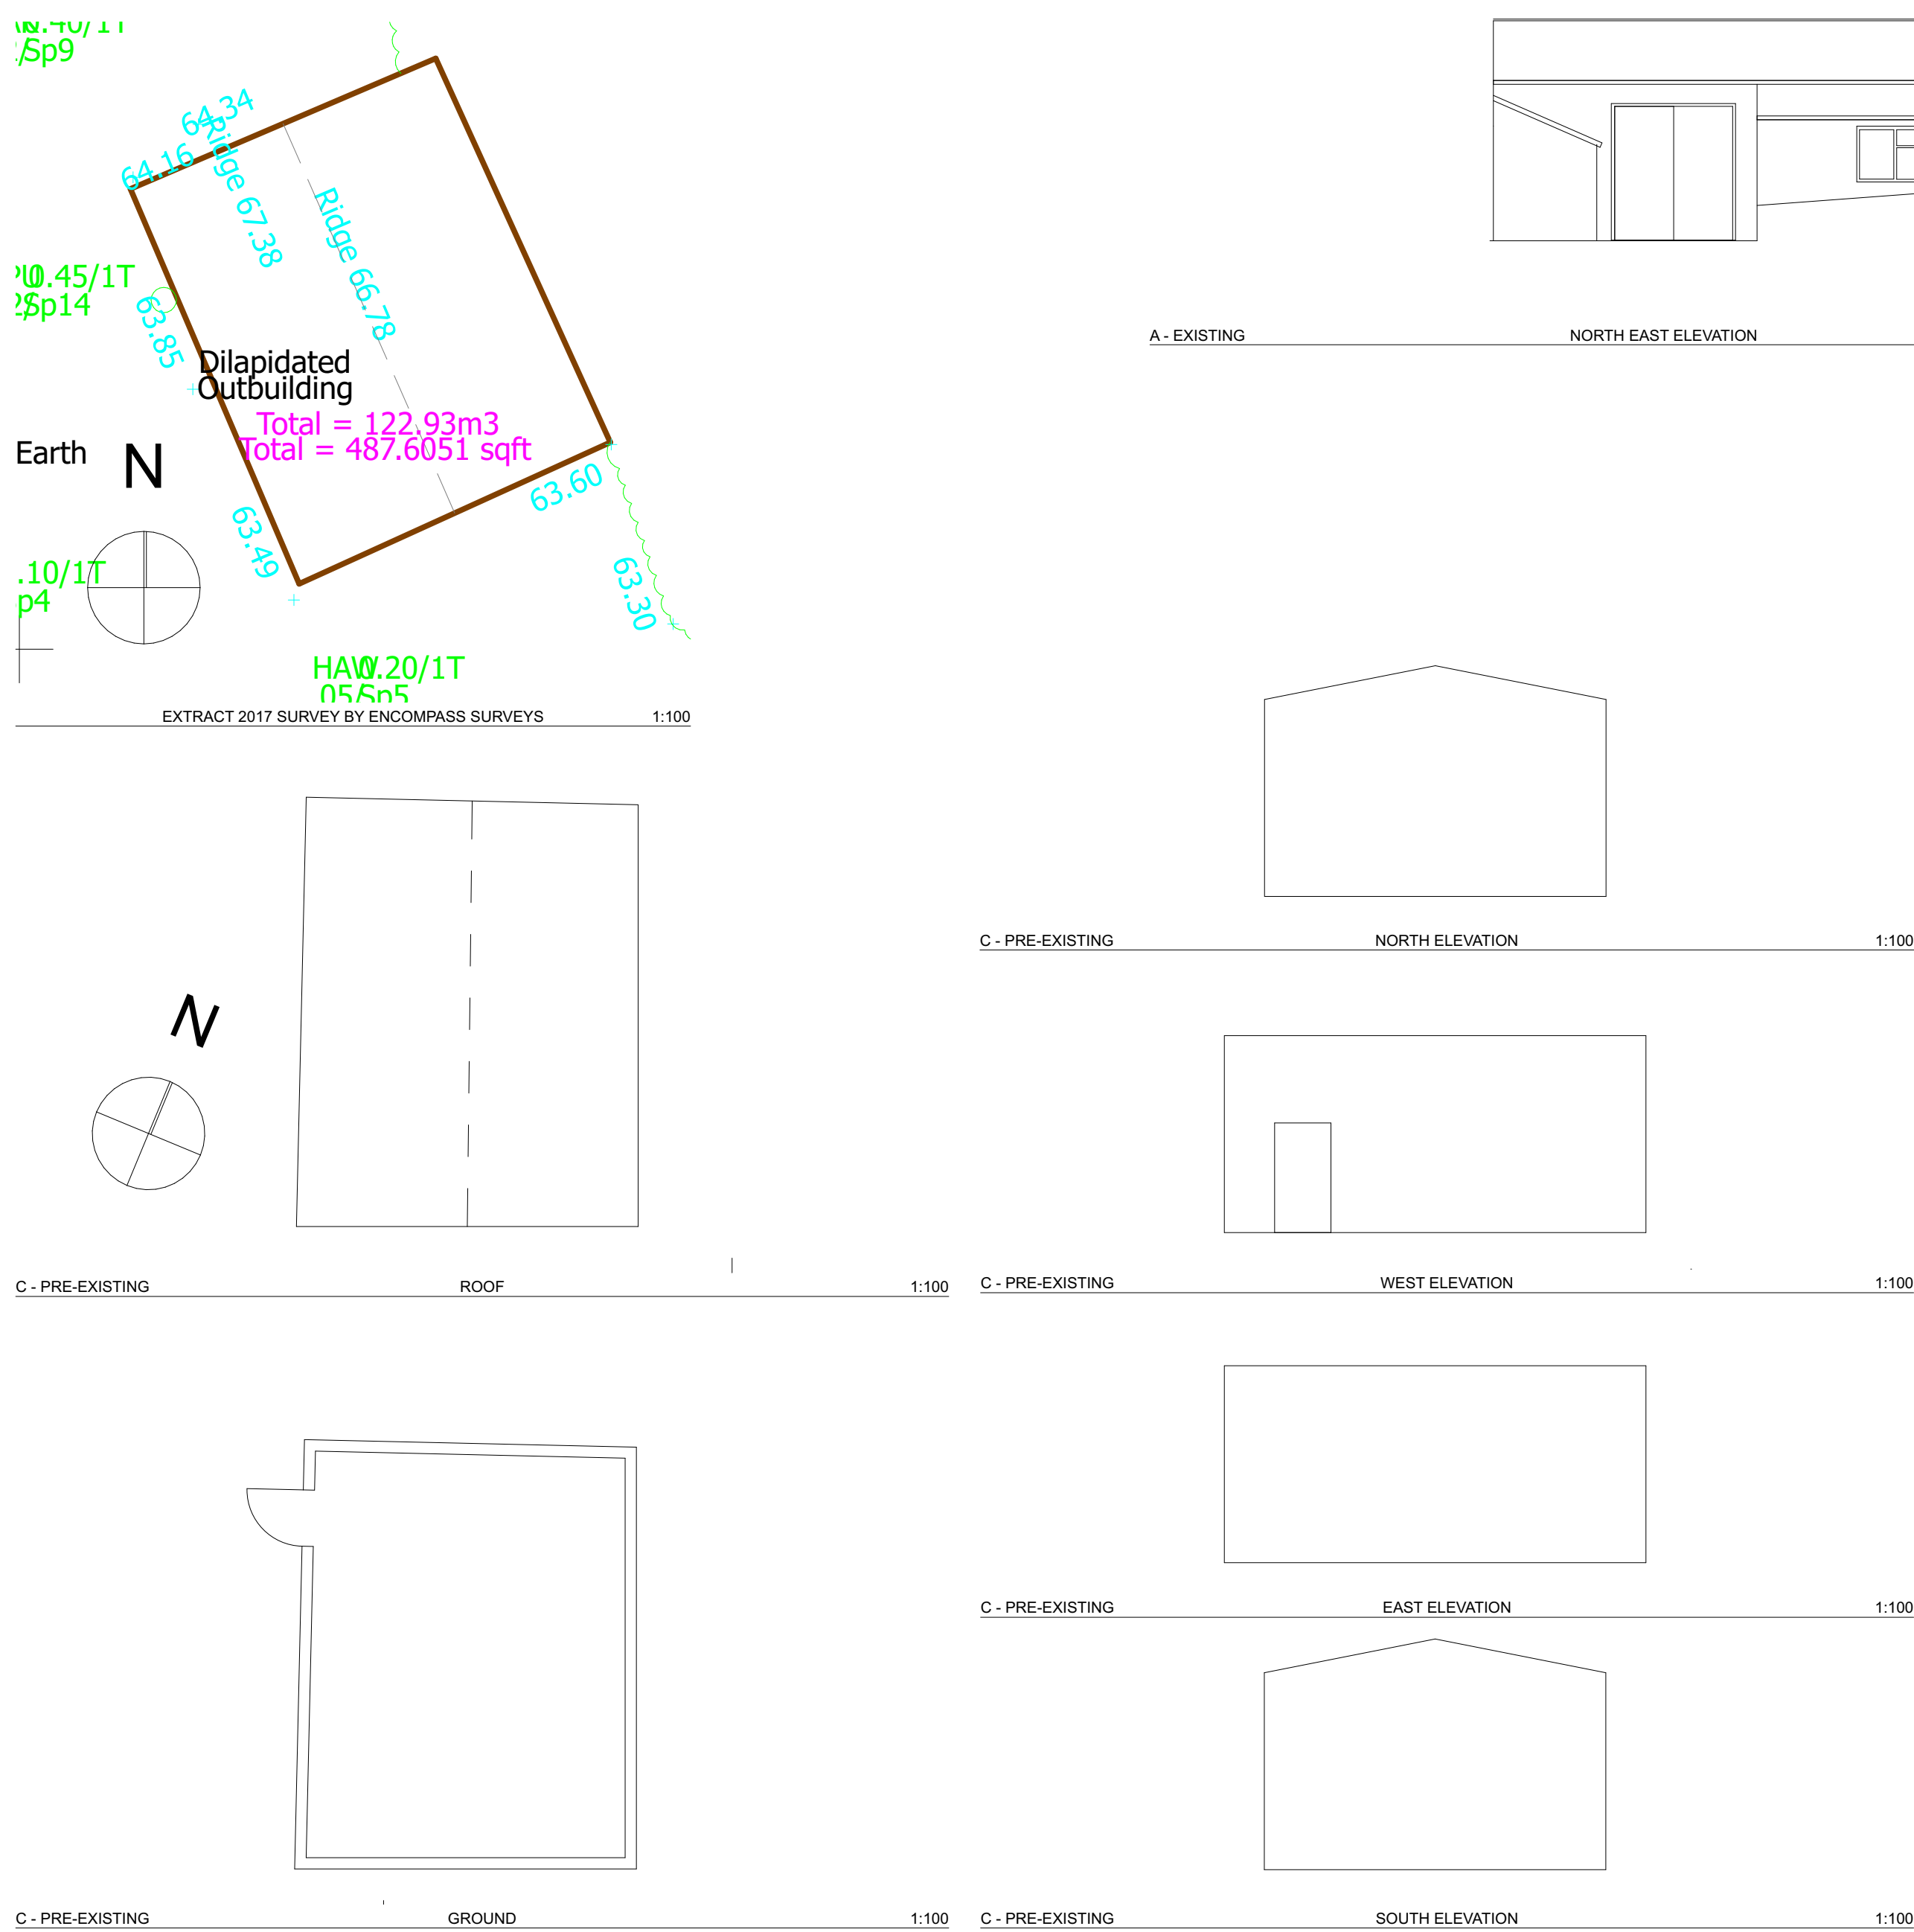

OUTBUILDING A - PRE-EXISTING BEFORE PARTIAL DEMIOLITION

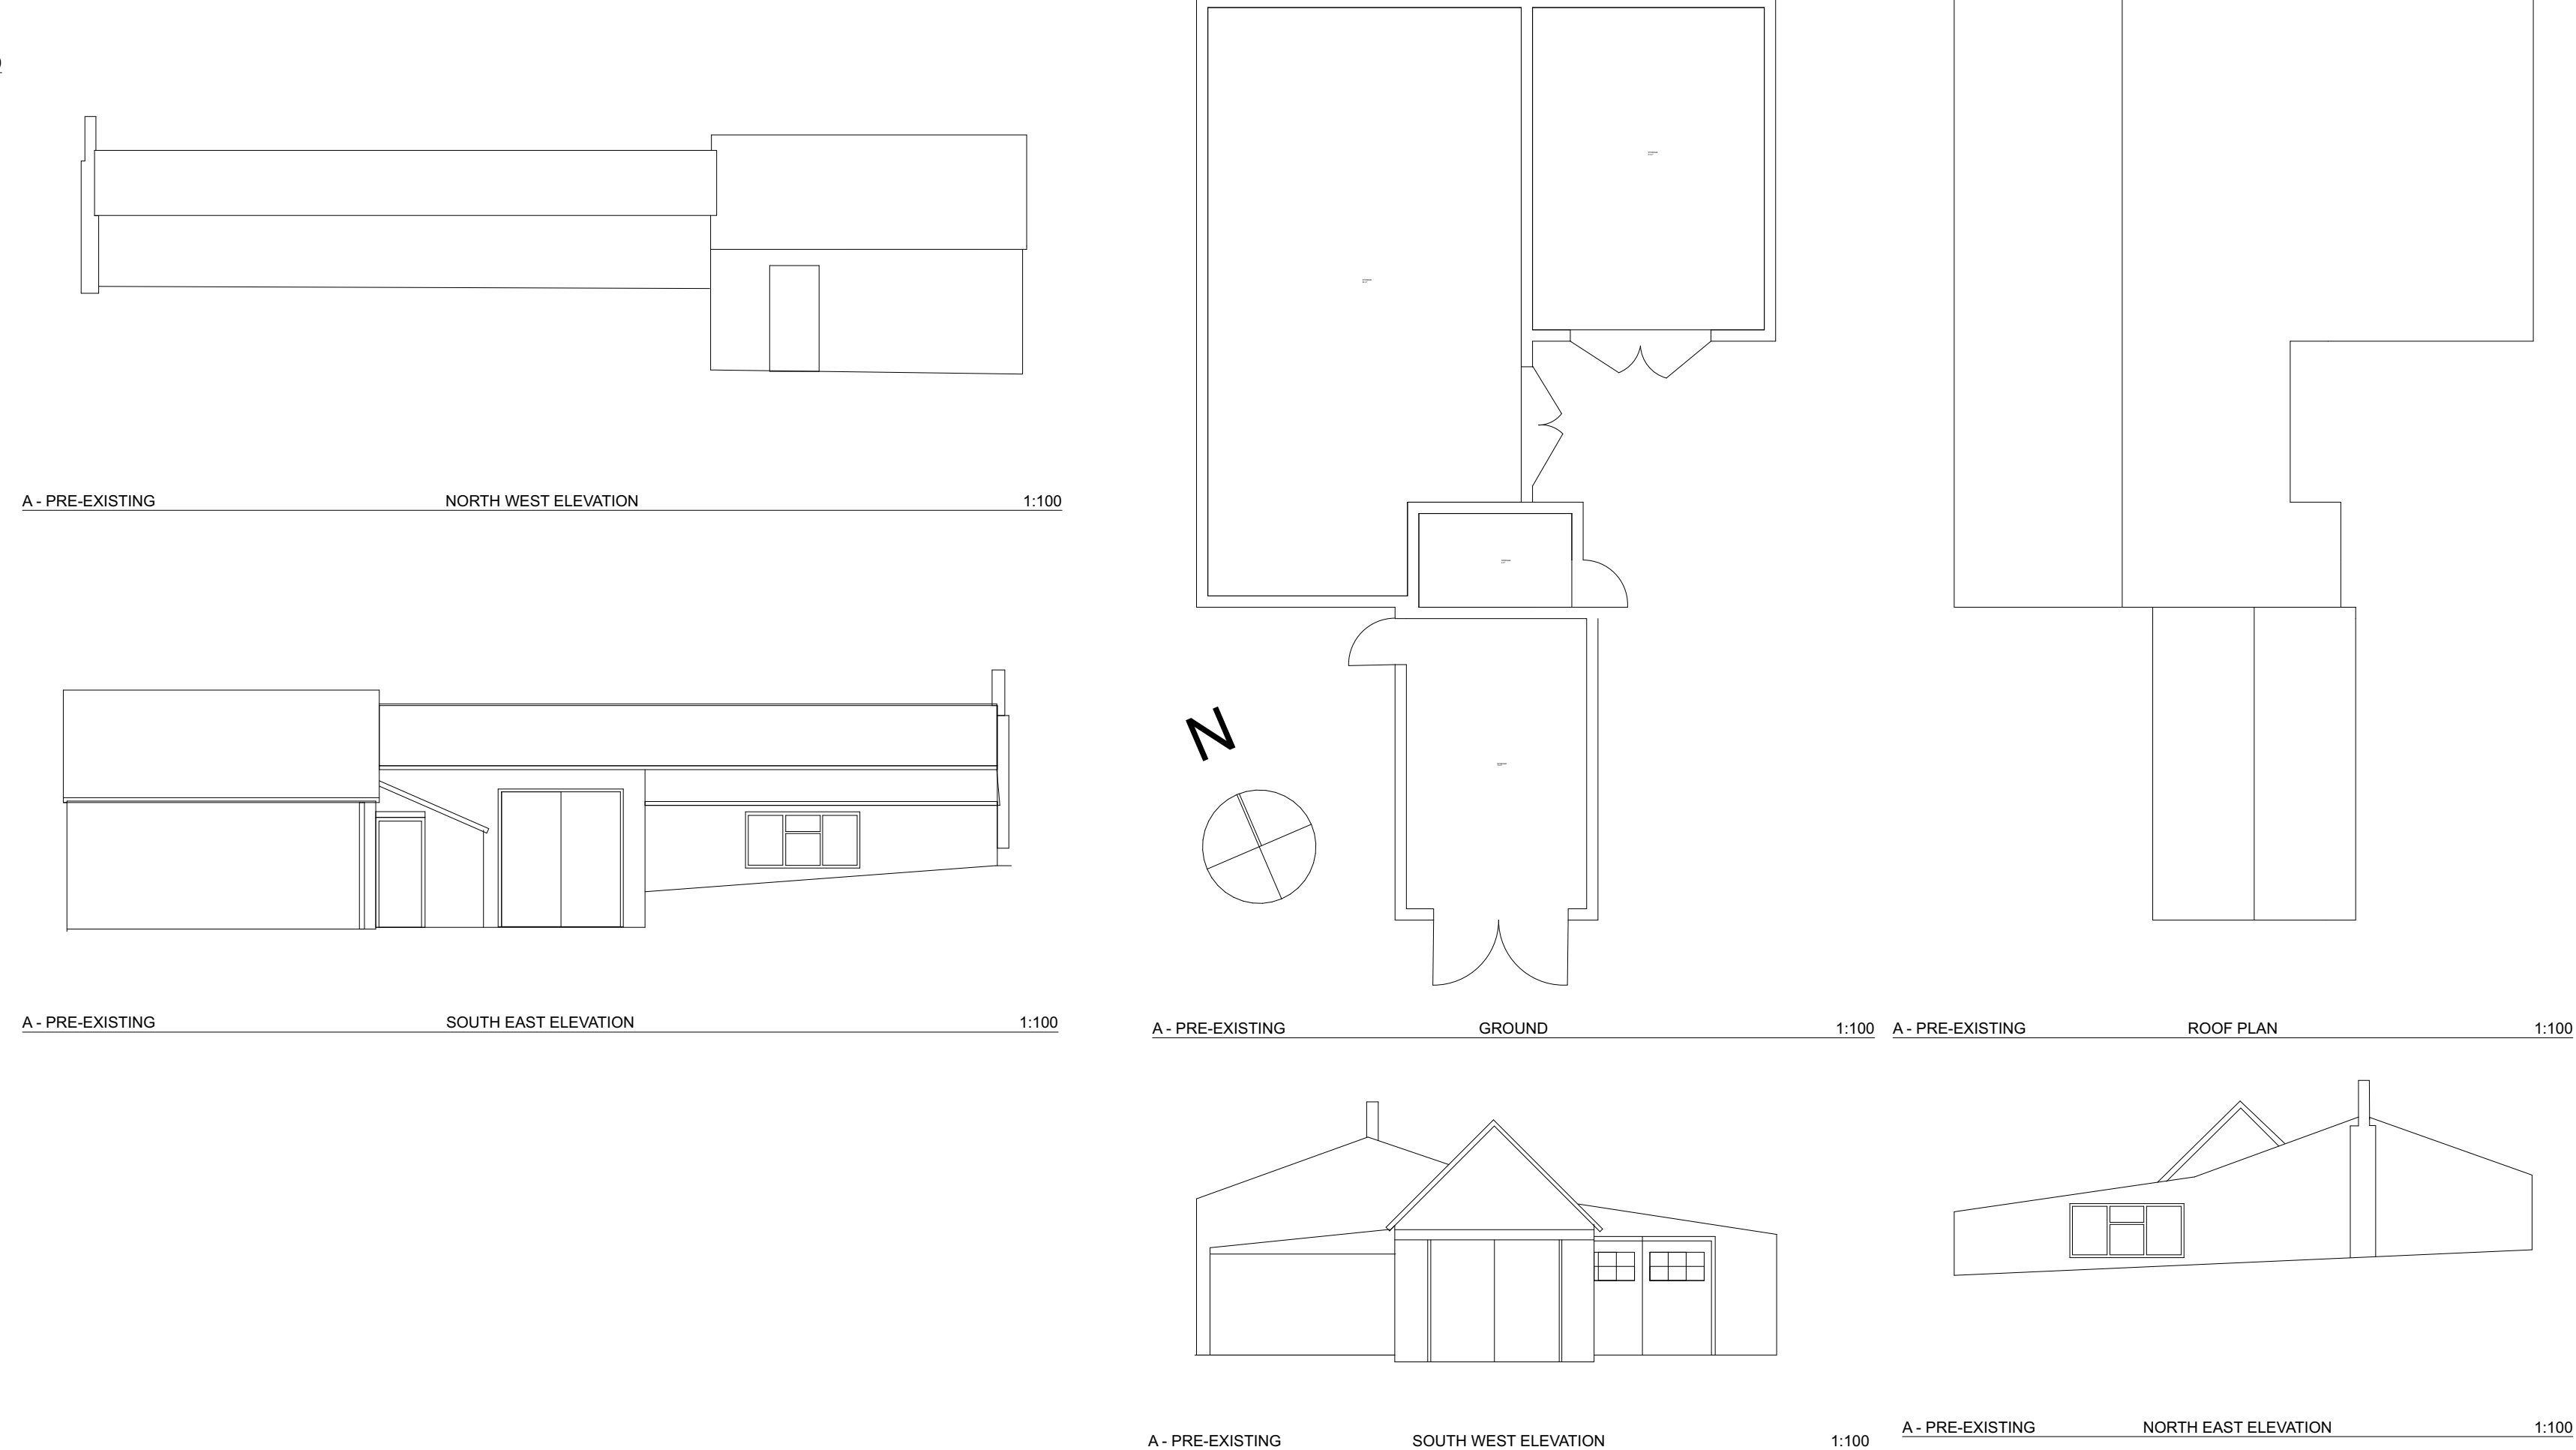

OUTBUILDING A - EXISTING AFTER PARTIAL DEMIOLITION

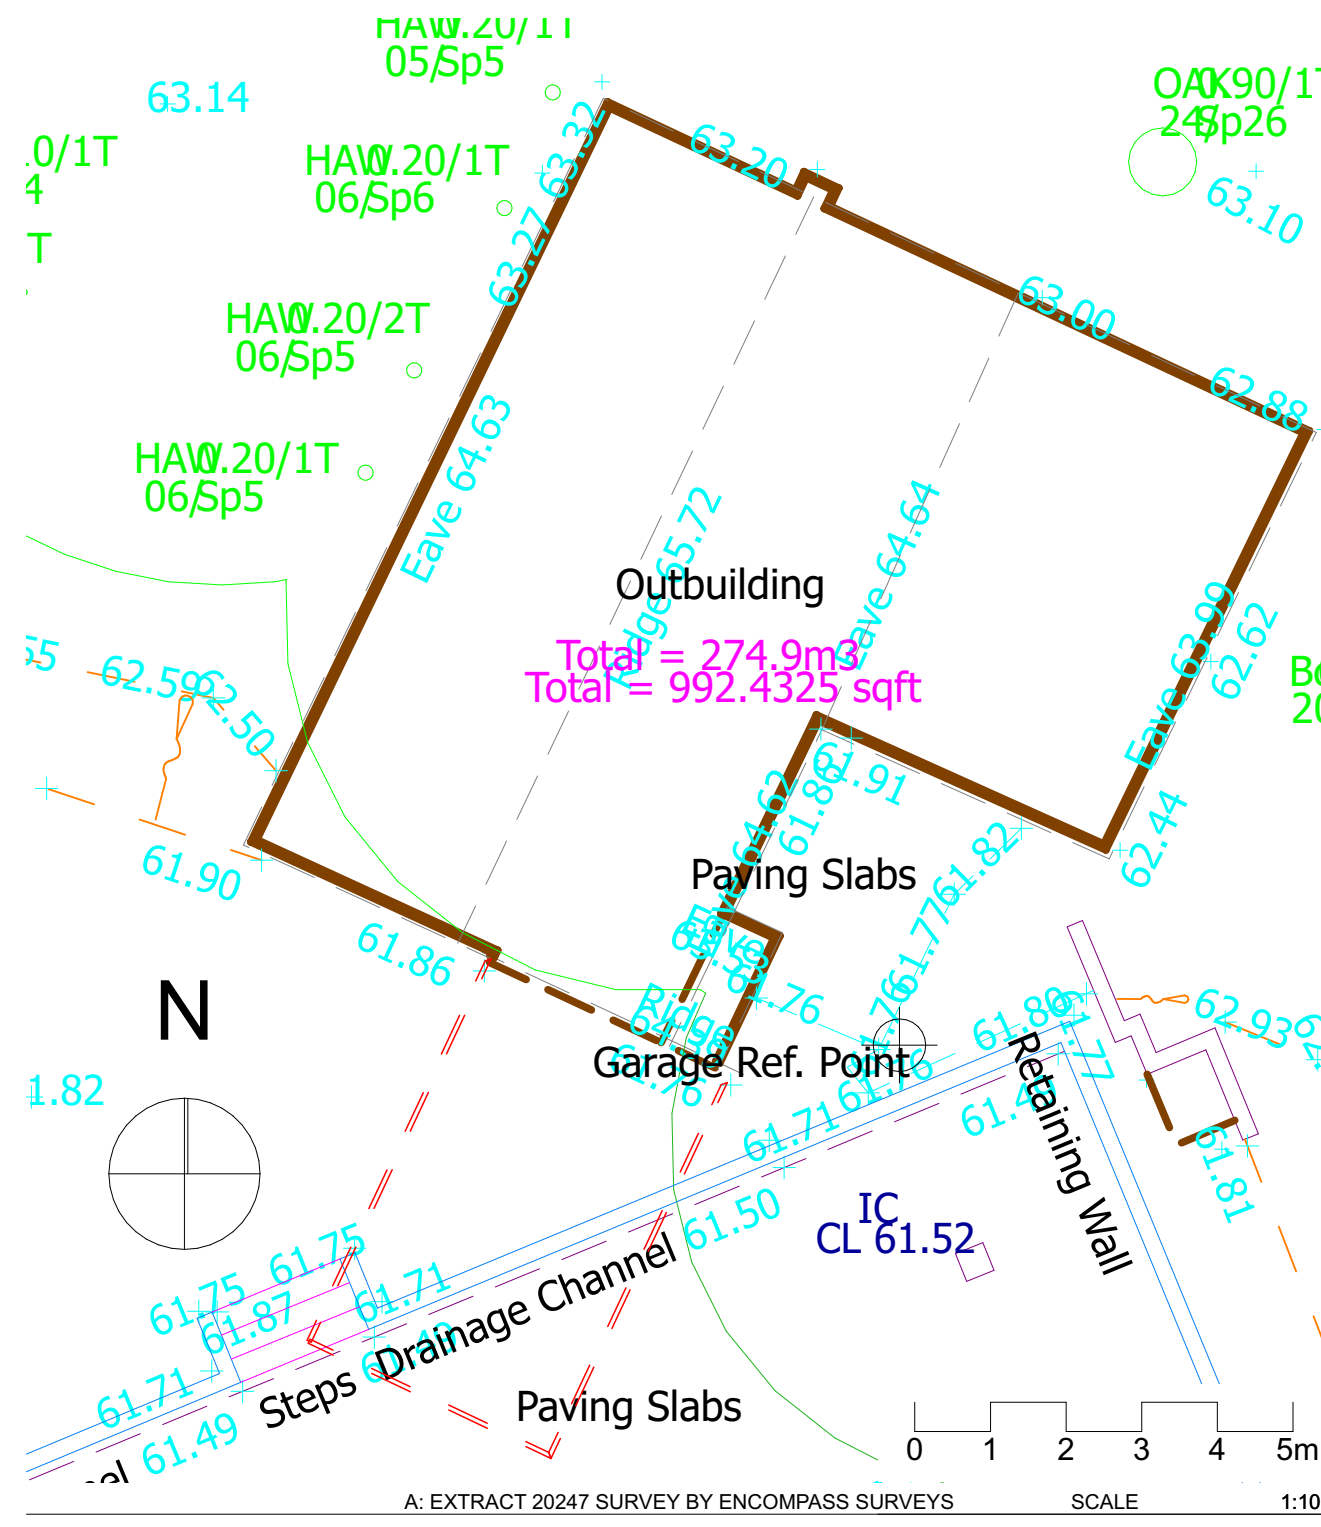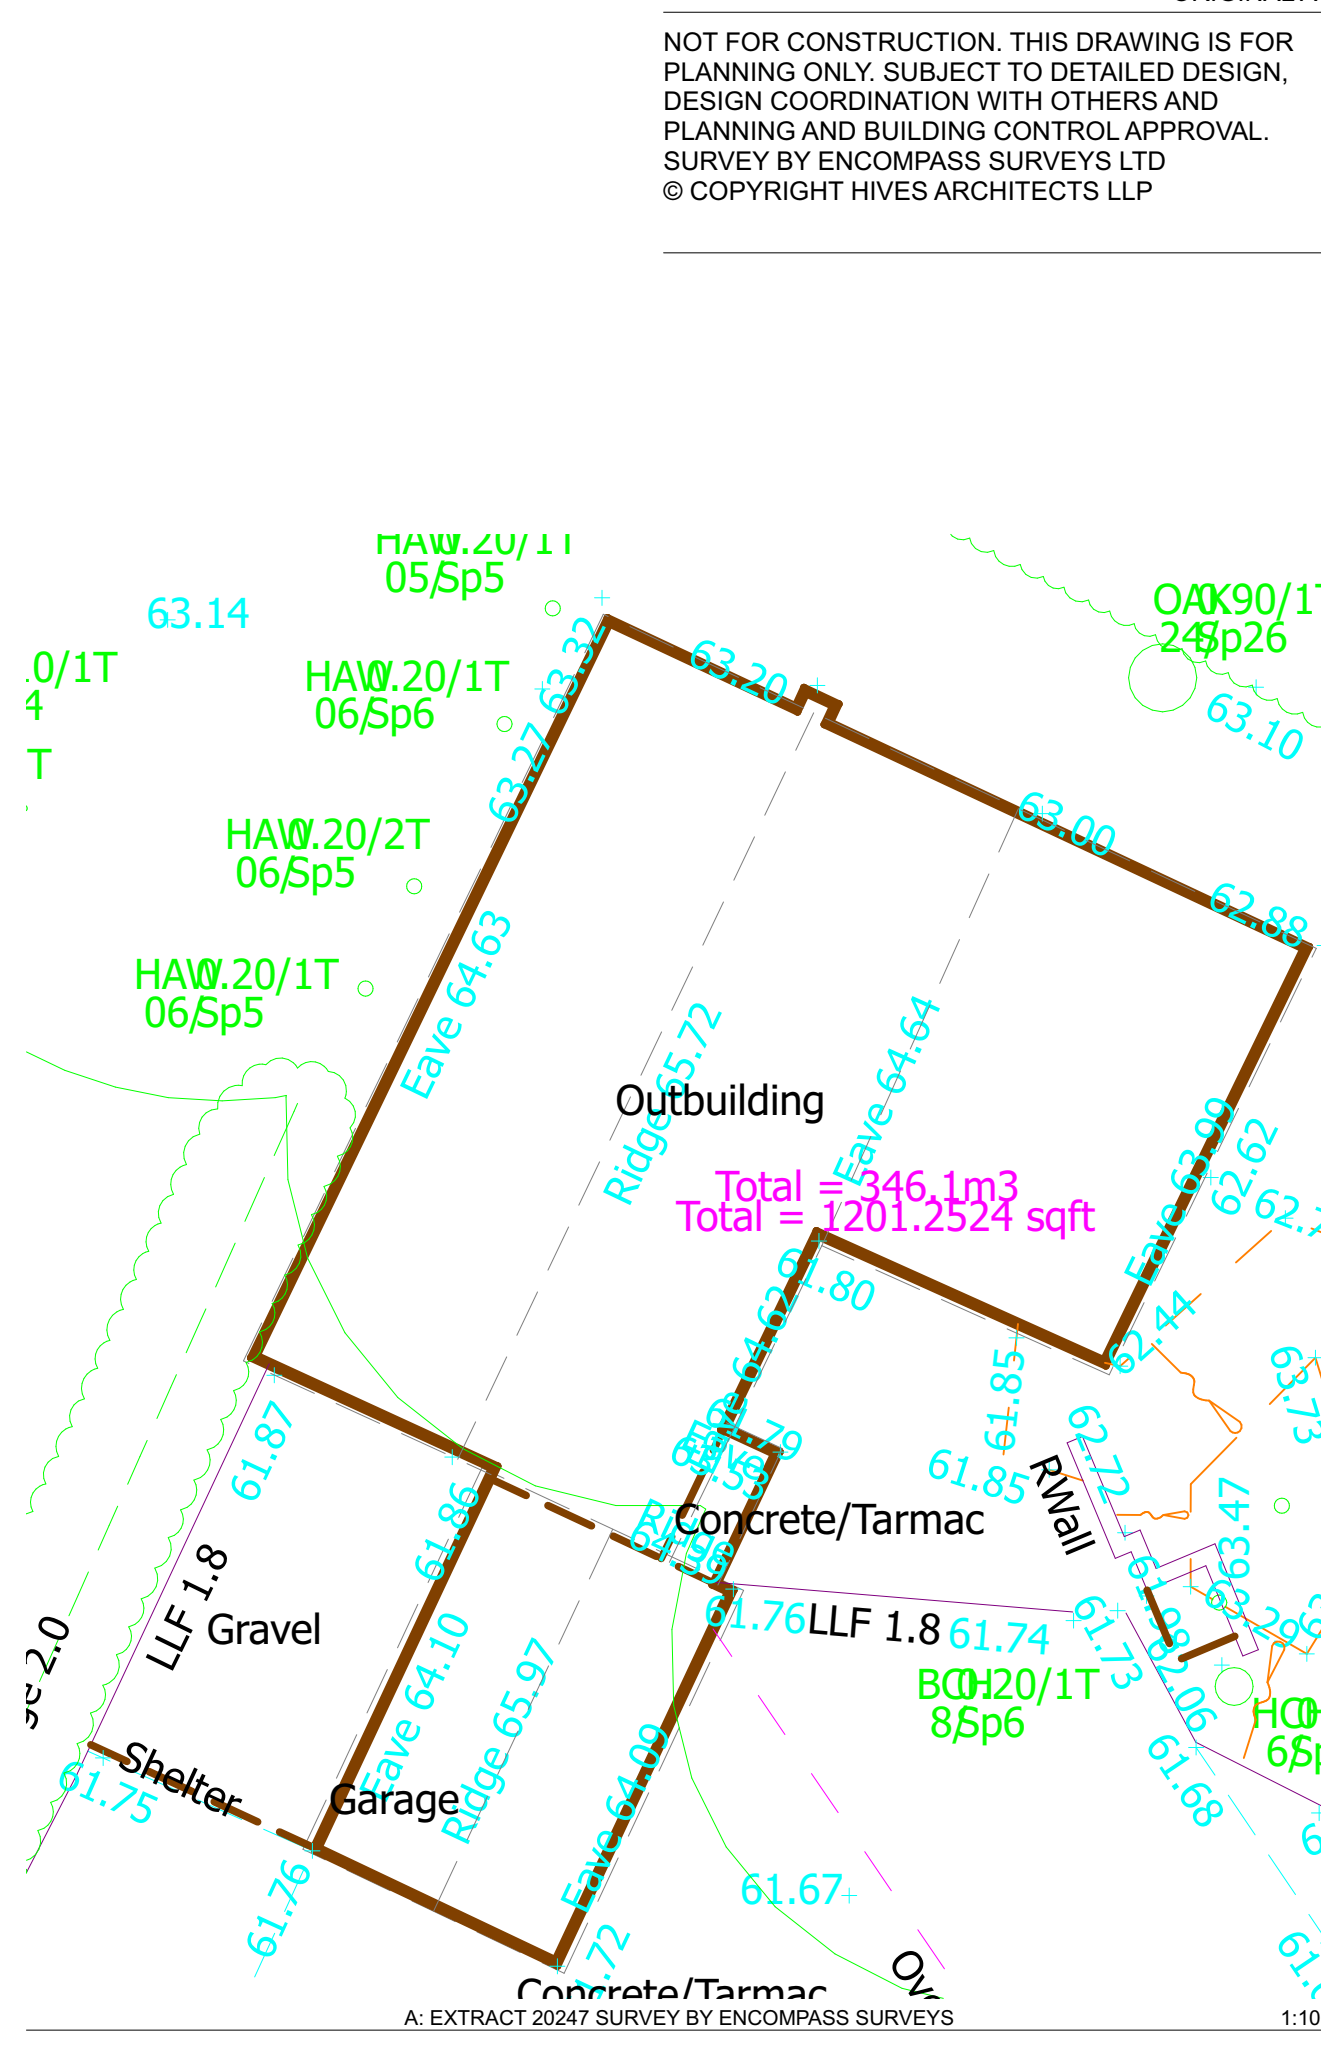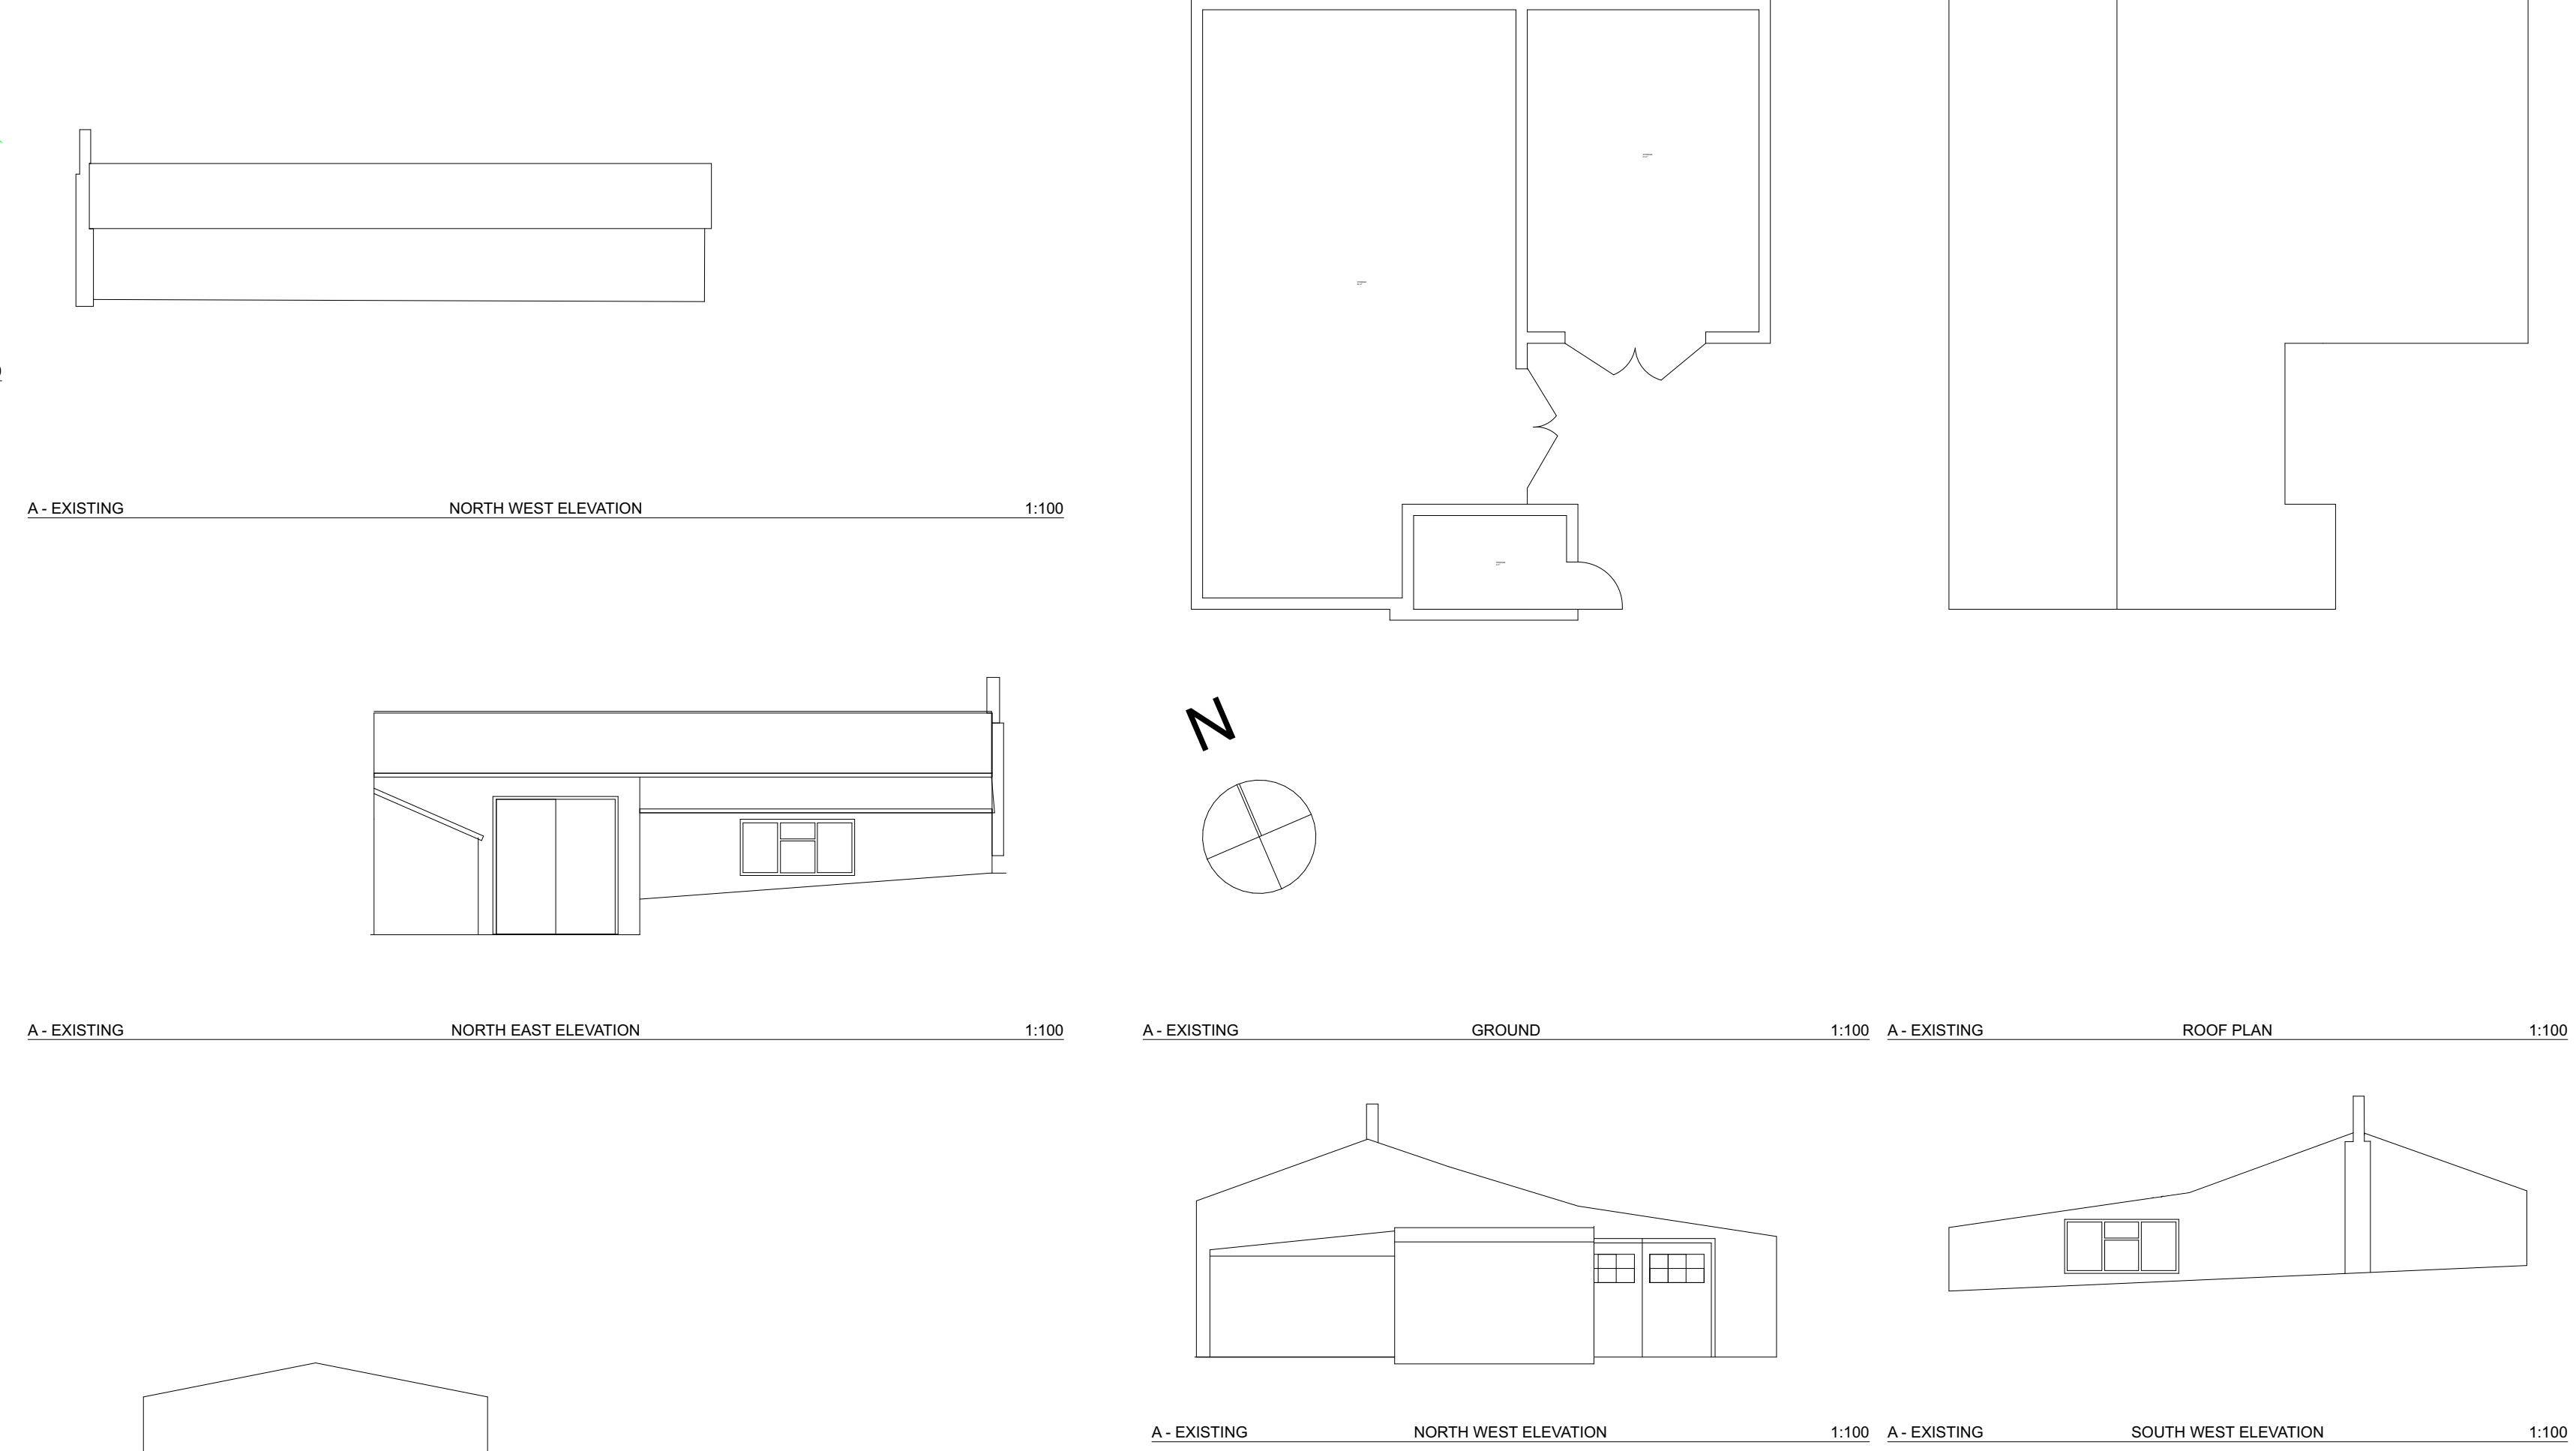

NOTES

NOT FOR CONSTRUCTION. THIS DRAWING IS FOR PLANNING ONLY. SUBJECT TO DETAILED DESIGN, DESIGN COORDINATION WITH OTHERS AND PLANNING AND BUILDING CONTROL APPROVAL. SURVEY BY ENCOMPASS SURVEYS LTD © COPYRIGHT HIVES ARCHITECTS LLP

ORIGINAL.A1

Rev: 31/10/2024 P1 ISSUE TO PLANNERS

Client: Sats Ahluwalia

Site: Woodland Farm, Kiln Green, Bath Road, RG10 9UP

Drawing title: OUTBUILDINGS A, B, C DEMOLISHED OR TO BE DEMOLISHED

Scale @ Drawing Size: 1:100, 1:200 @A1

Drawn: CH

Checked: HW

Status: PLANNING

HIVES ARCHITECTS

SINCE 1934

Hives Architects LLP

Quadrant House, Broad Street, Reading, RG1 7QE

0118 956 7331, info@hivesarchitects.co.uk

Project: 2778 WH013P1

Drawing: 2778 WH013P1

Revision: 2778 WH013P1