



© This drawing remains the property of The Keen Partnership and shall not be copied without prior written consent.

All dimensions to be checked on site and any discrepancies to be reported before work commences.

Notes:

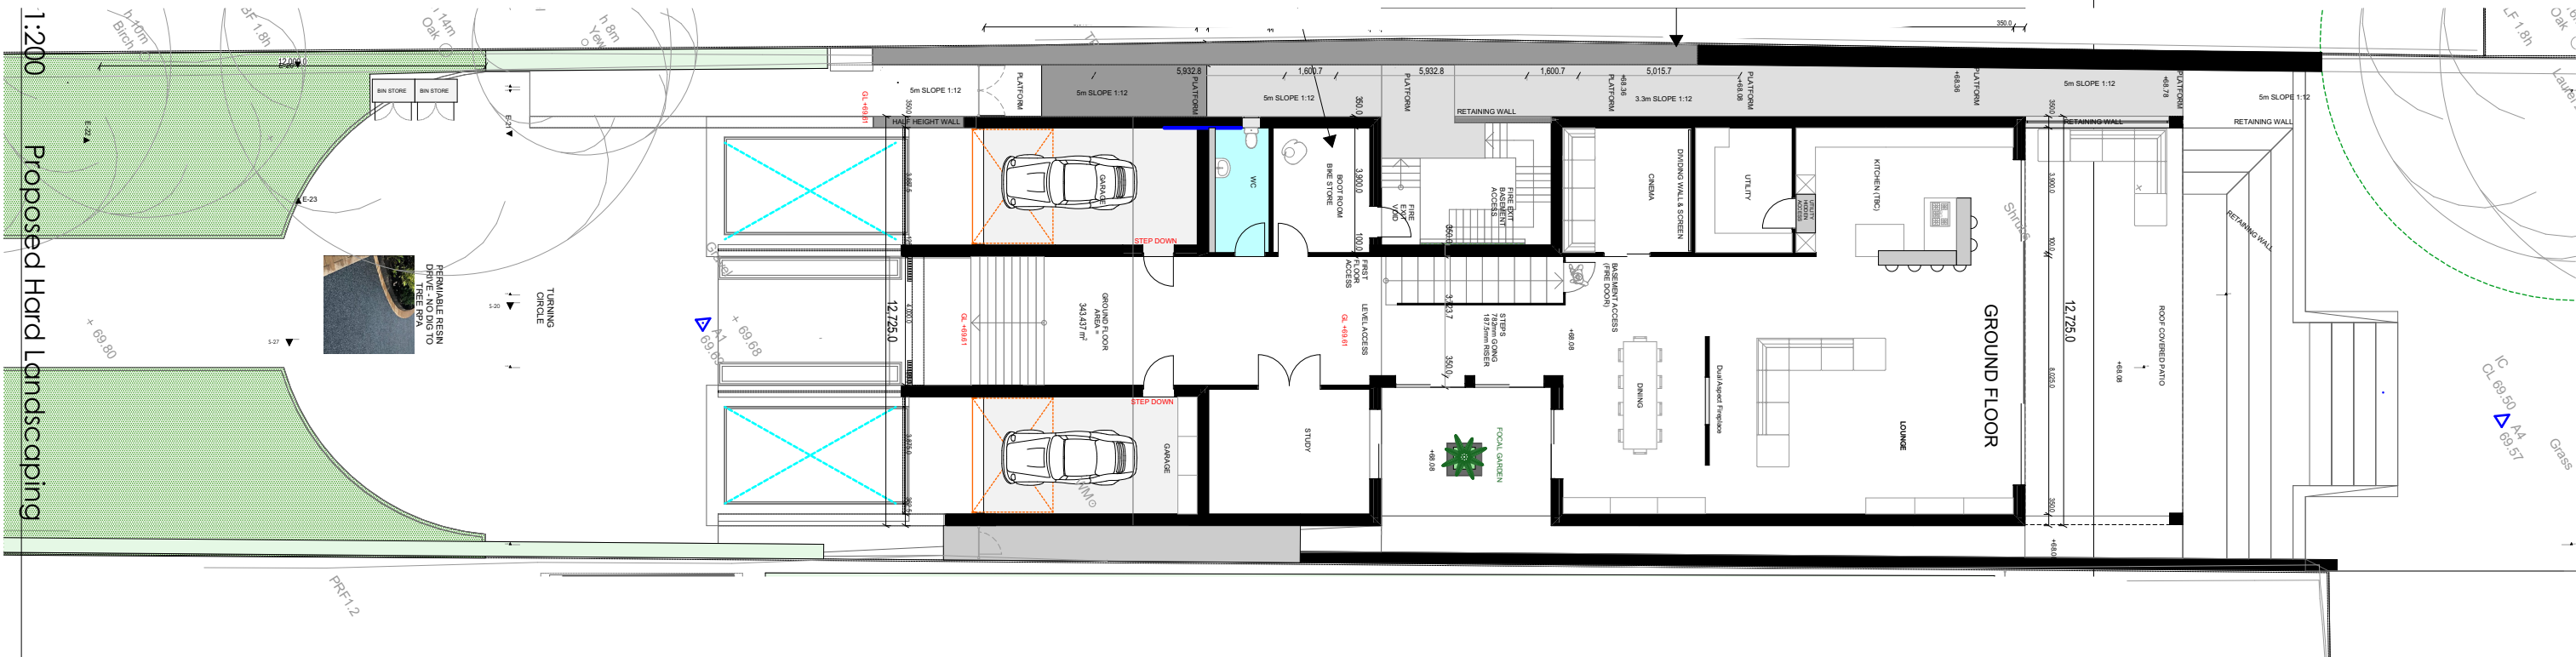


Proposed Perspective

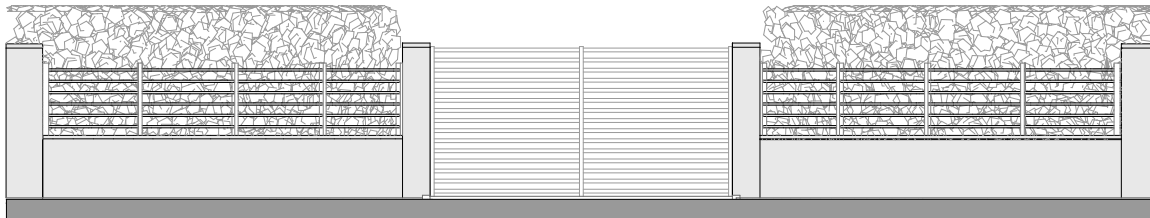

Proposed Front Entrance

1:200 Proposed Hard Landscaping

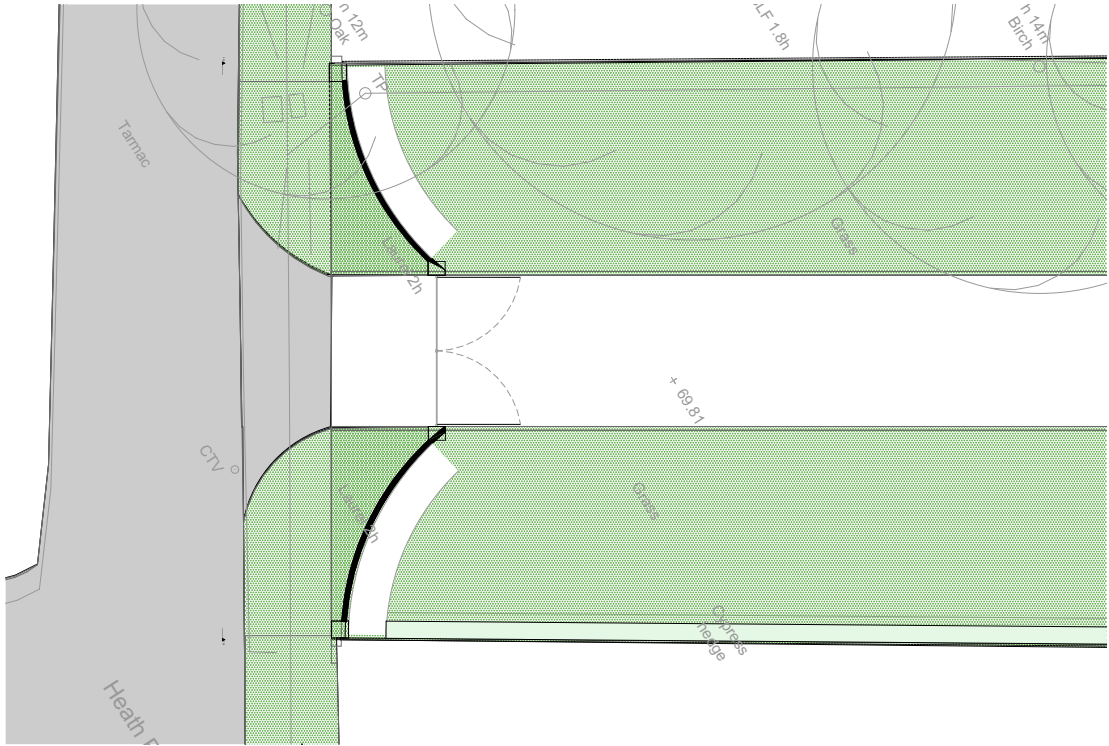

THE KEEN PARTNERSHIP

The Courtyard
Edinburgh Road
Reading RG30 2UA
Tel: 0118 9510 855
Fax: 0118 9510 866
chris@keenpartnership.co.uk
www.keenpartnership.co.uk

cabe
chartered association
of building engineers

RICS

Client:

Jinder Singh Rahi

Job Title:

**Silver Birches, Heath Ride,
Sindlesham, Wokingham, RG40 3QJ**

Drawing Title:

Proposed Lighting - Condition 10

Issue Date:

11/06/2026

Status:

Conditions

Drawn By:

M.W

Scale:

**1:200, 1:100
@A3**

Drawing No:

9377-202.4

Rev:

6