SITE PLAN 1:500

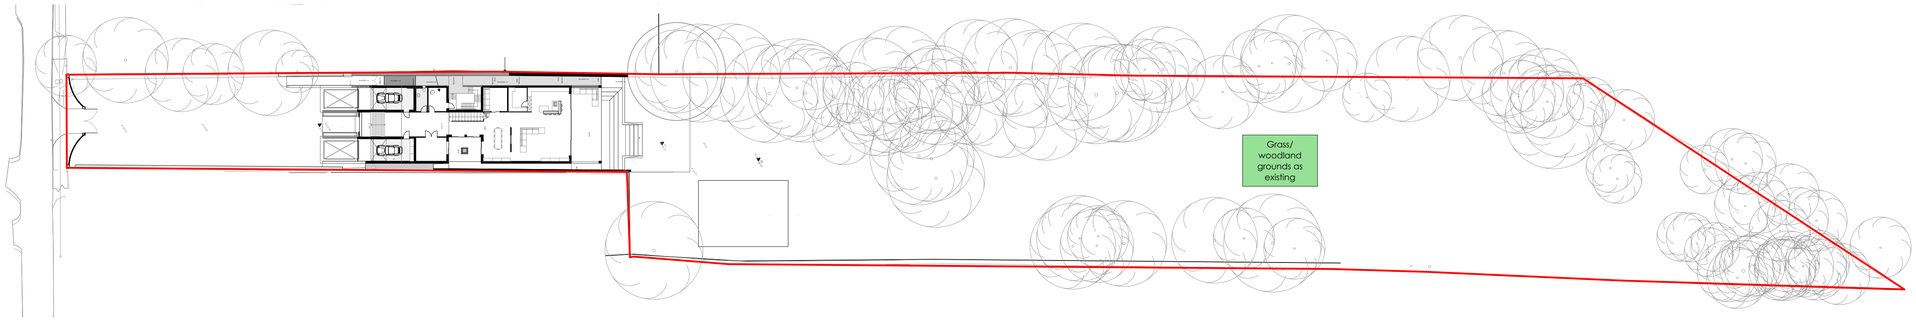

SITE PLAN 1:200

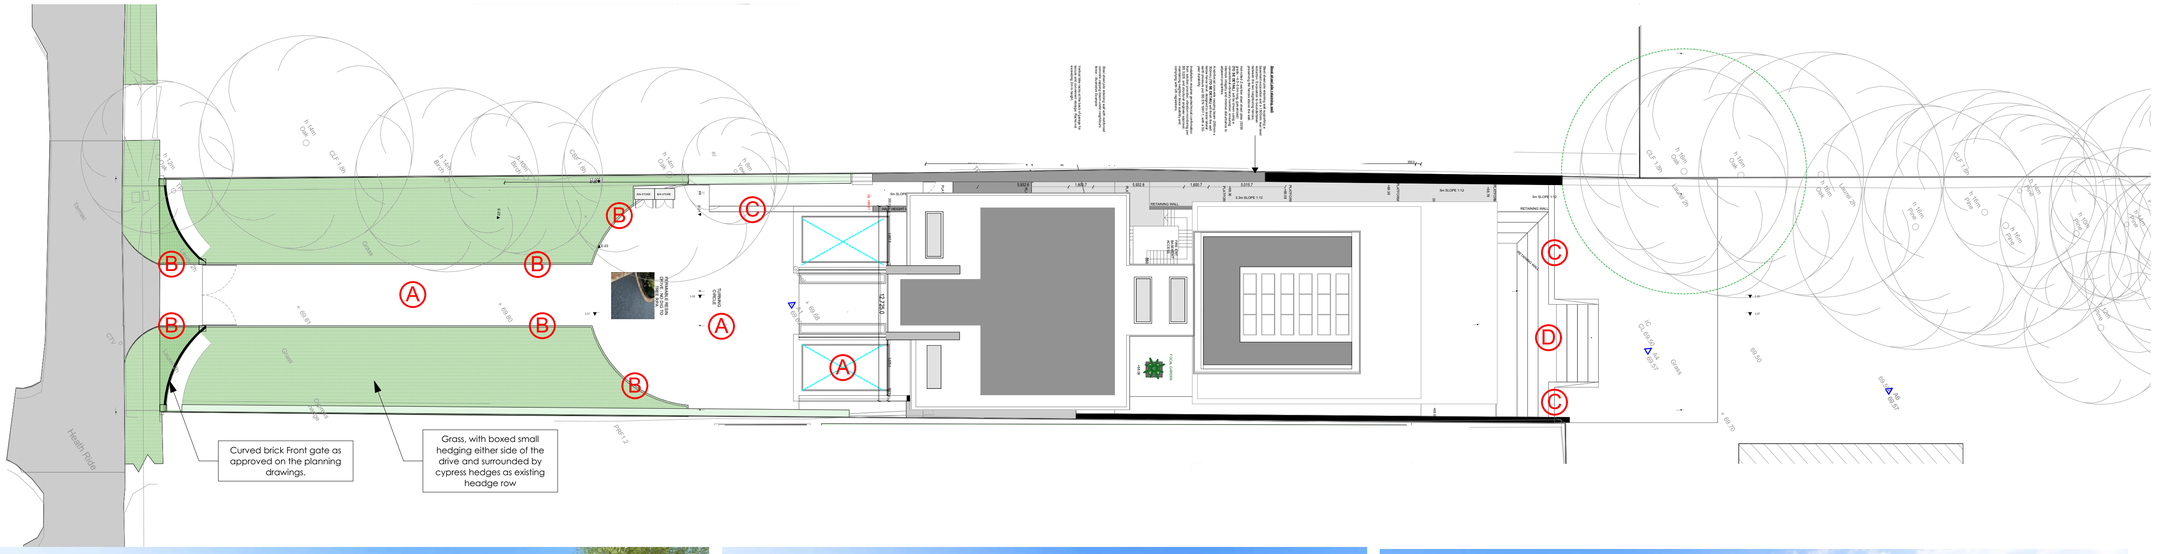

Permable Black resin driveway.

See picture to the left for reference. To be supplied by a resin specialist.

Add the black resin on the top of the car lifts to match.

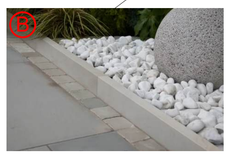

Driveway boarder Sawn Versuro Boarders to add an elegant high end finish to the driveway and create a boundary to allow for planting box hedging behind.

https://www.marshalls.co.uk/gardens-and-driveways/products/fairstone-sawn-stone-garden-borders

Stone Cladding: Ruy Stone Grey Drywall Effect Ceramic Wall Cladding Tile

https://www.tilemountain.co.uk/ruy-stone-grey-drywall-effect-ceramic-wall-cladding-tile

Colour :Grey
615x205 mm format with 9.5 mm thickness

Steps and ground floo build up of Marshalls Fairstone Sawn Versuro- Golden Sand coloured pavers

https://www.marshalls.co.uk/gardens-and-driveways/products/fairstone-sawn-sandstone-garden-paving

© This drawing remains the property of The Keen Partnership and shall not be copied without prior written consent.

All dimensions to be checked on site and any discrepancies to be reported before work commences.

Notes:

SITE AREA =
7,131.990 m²

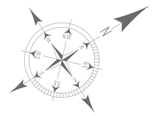

1:200

0 2 4 6 8 10 m

THE KEEN PARTNERSHIP
The Courtyard
Edinburgh Road
Reading RG30 2UA
Tel: 0118 9510 855
Fax: 0118 9510 866
chris@keenpartnership.co.uk
www.keenpartnership.co.uk

cabe chartered association of building engineers

RICS

Client:
Jinder Singh Rahi

Job Title:
Silver Birches, Heath Ride, Sindlesham, Wokingham, RG40 3QJ

Drawing Title:
Proposed Hard Landscaping - Condition 6

Issue Date:	Status:	
11/06/2026	Conditions	
	Drawn By: M.W	Scale: 1:200, 1:500, 1:221.88@A1

Job No:	Drawing No:	Rev:
This ONE	9377-202.3	6