


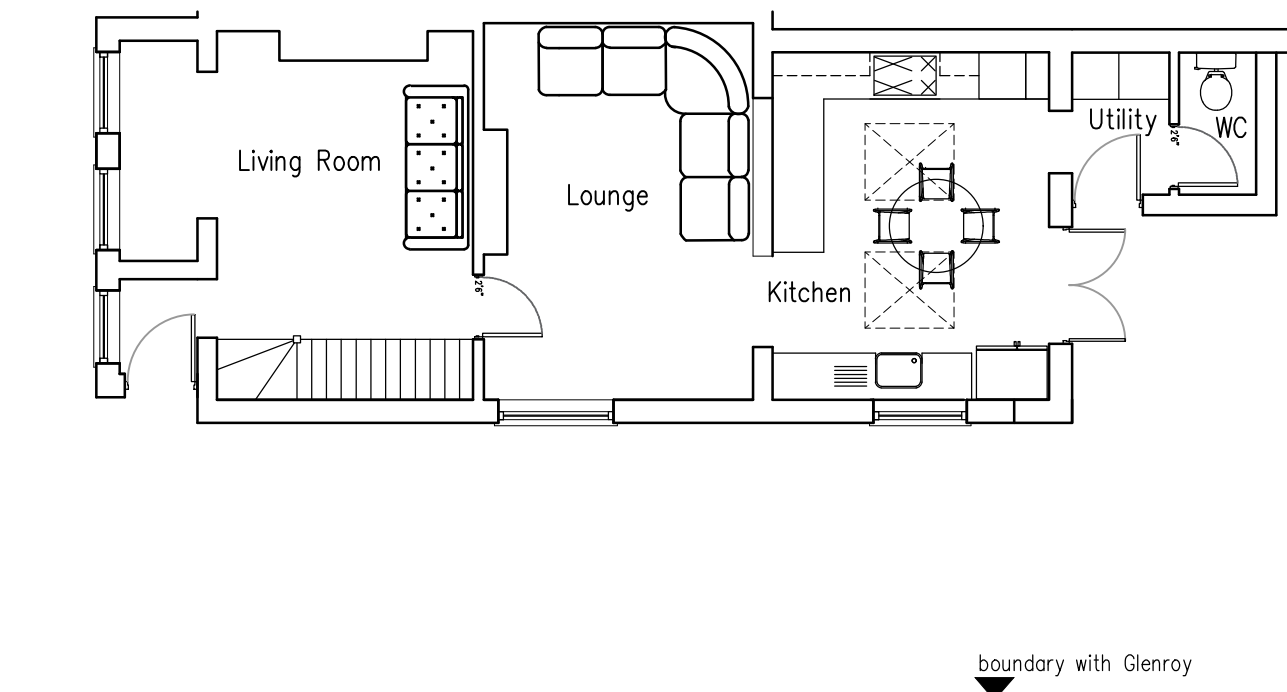
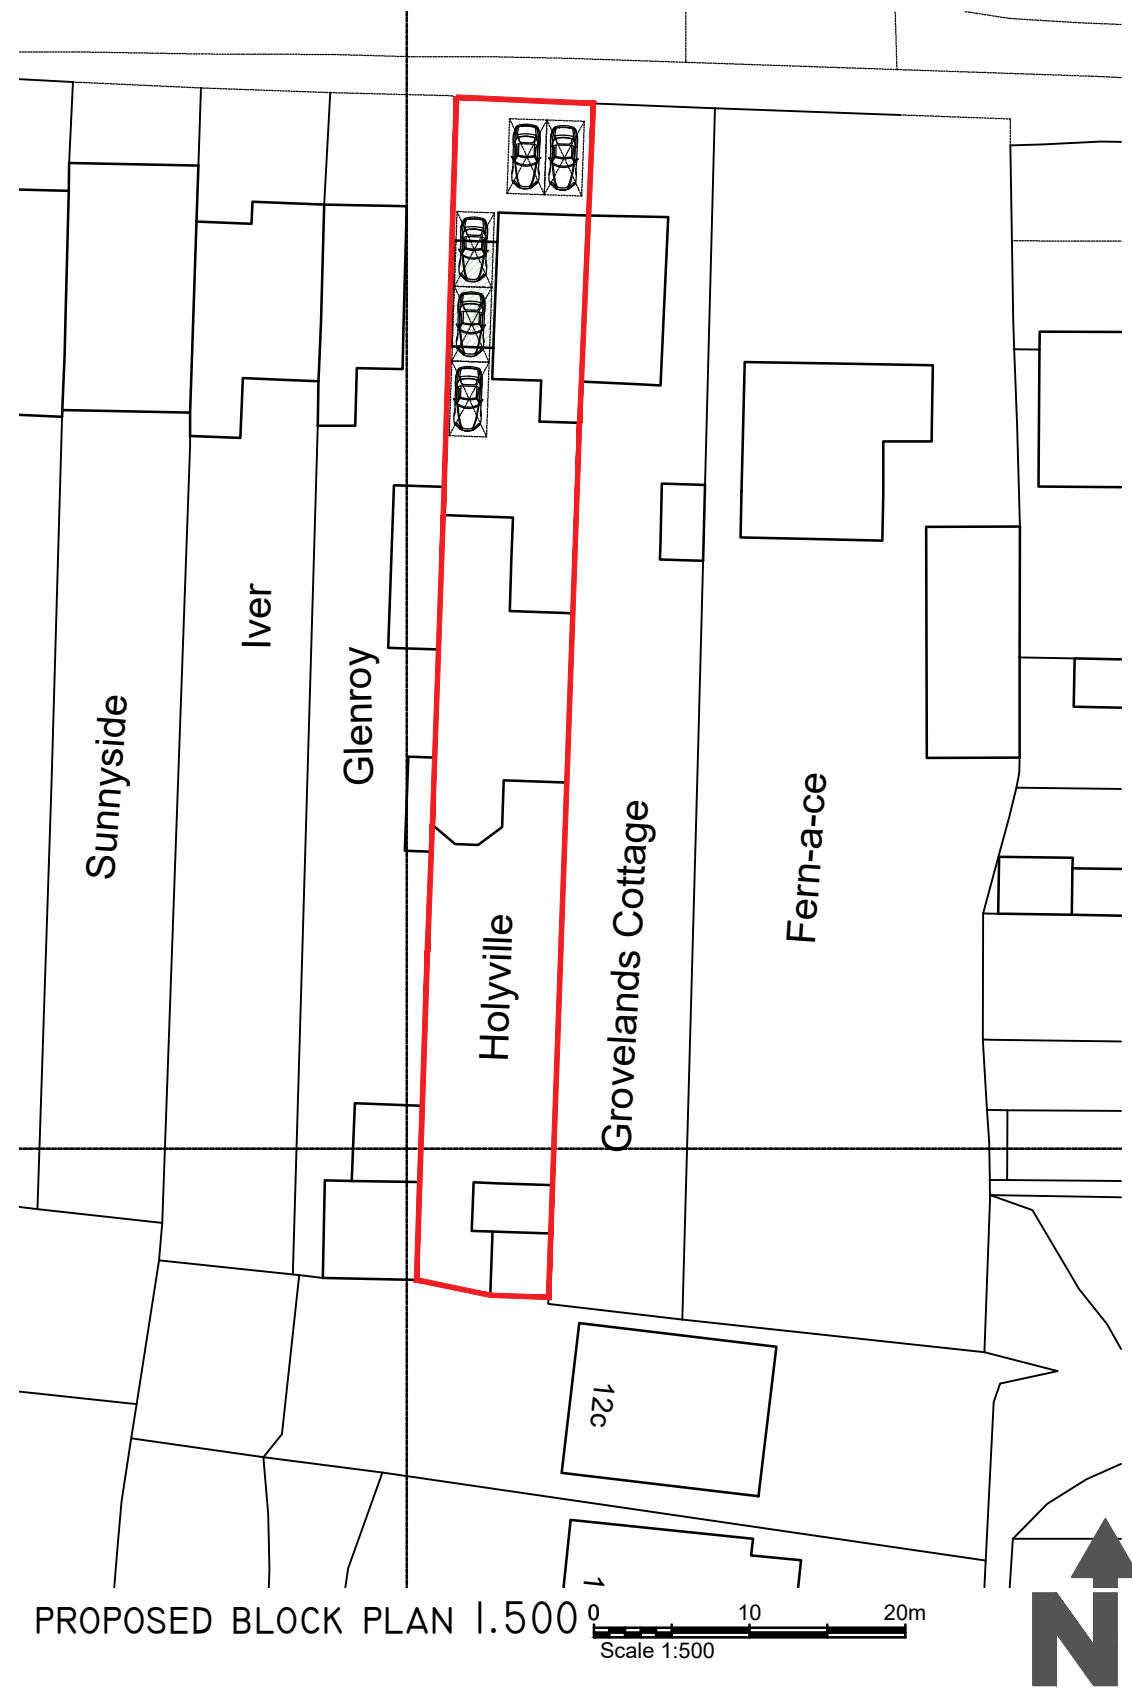


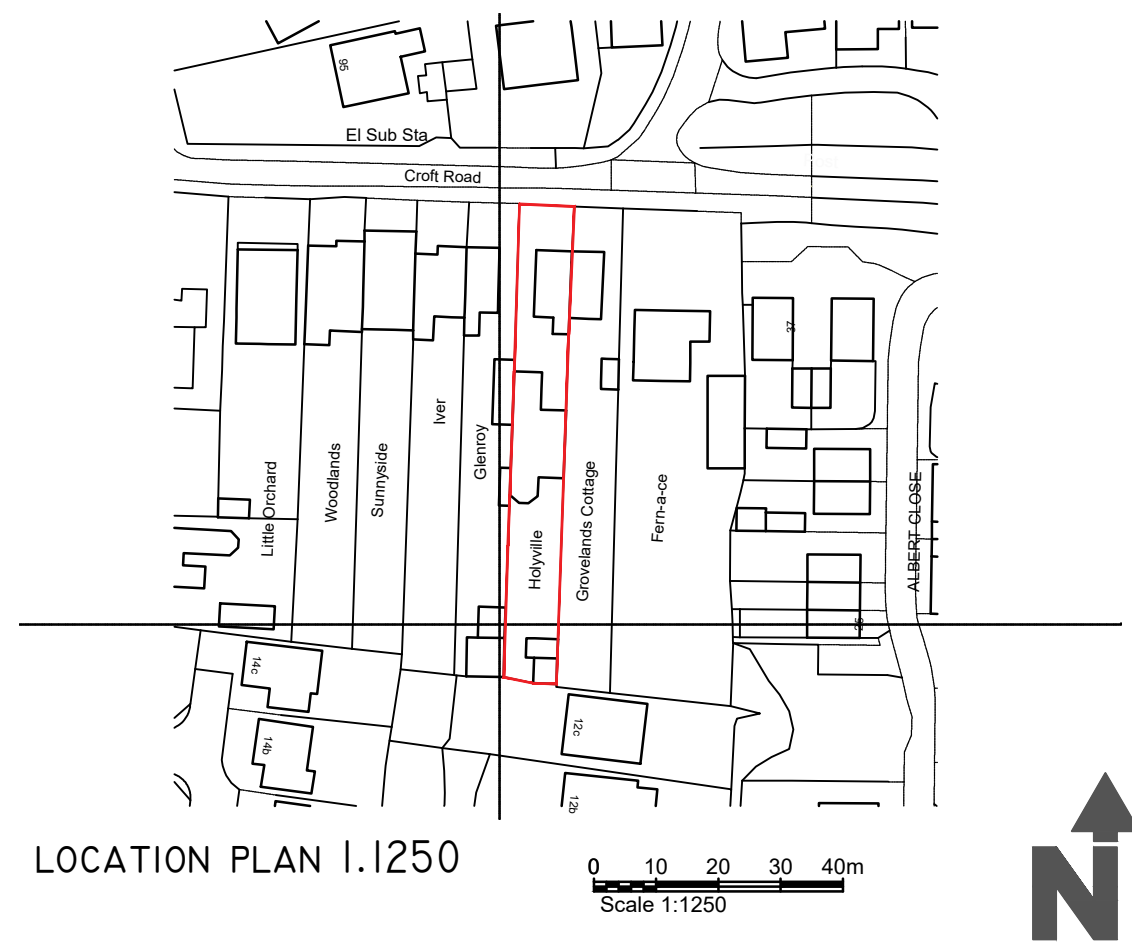


EXISTING GROUND FLOOR PLAN I.100

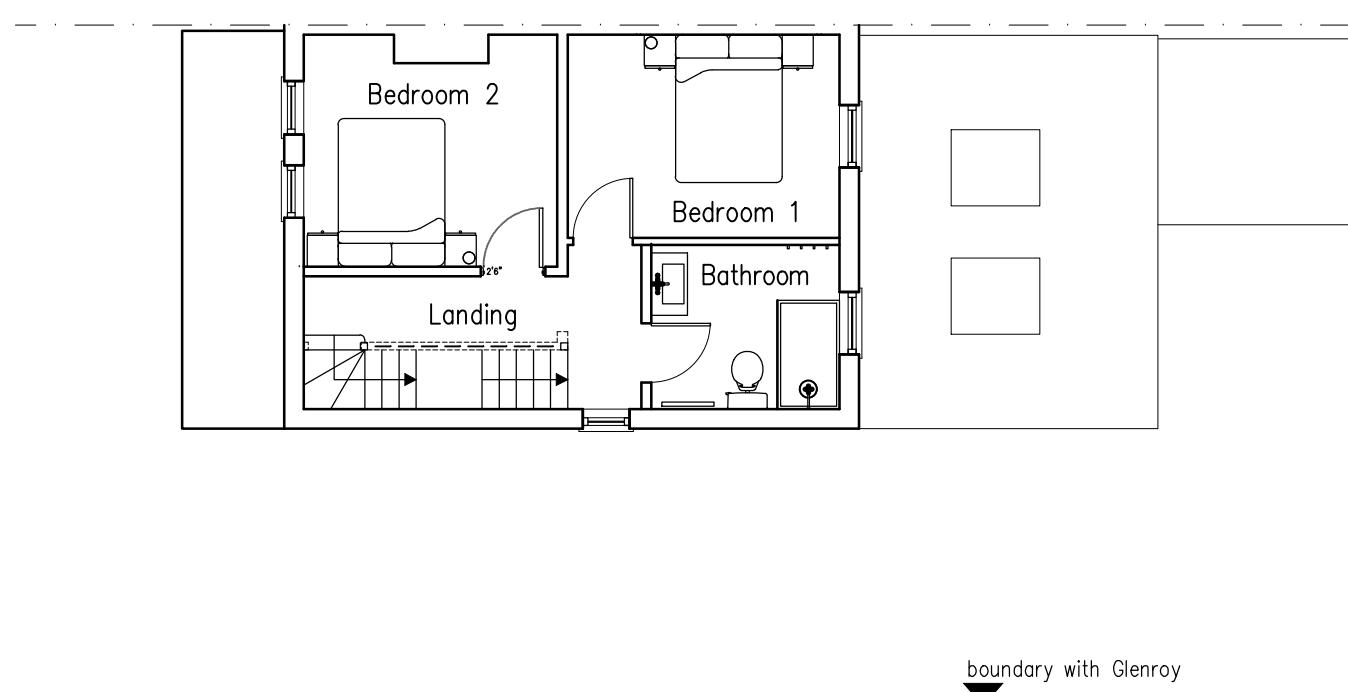

EXISTING FIRST FLOOR PLAN I.100

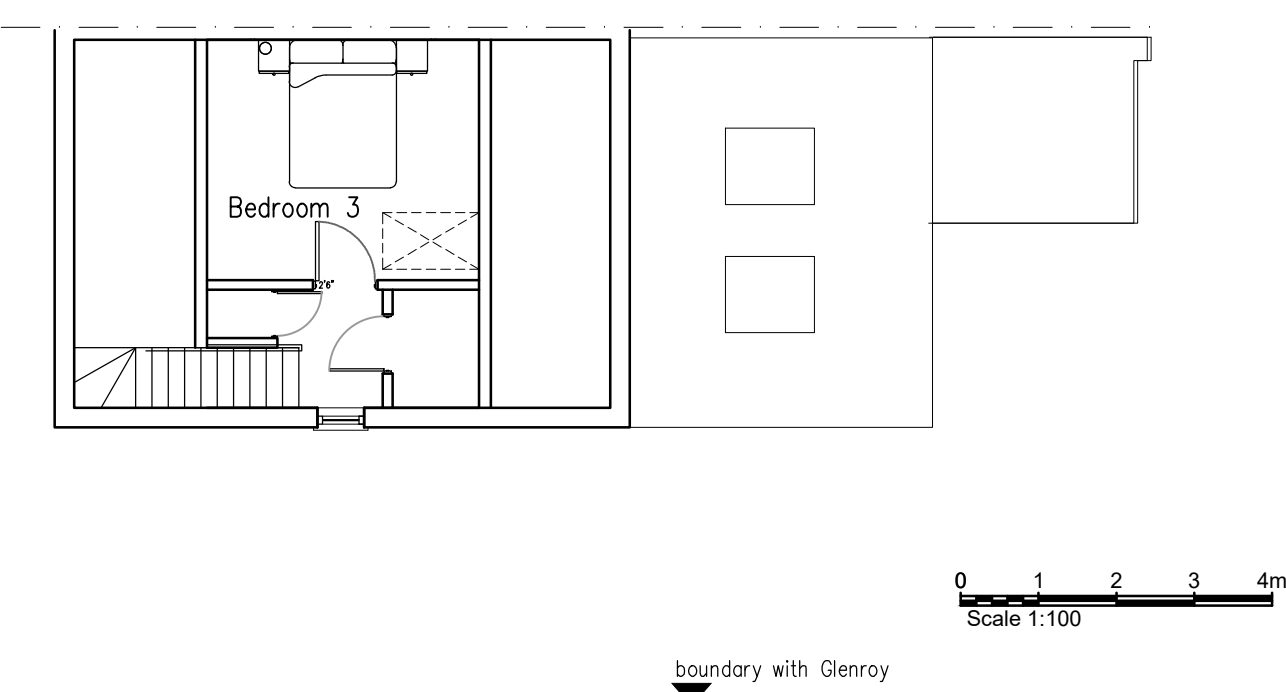


EXISTING LOFT FLOOR PLAN I.100

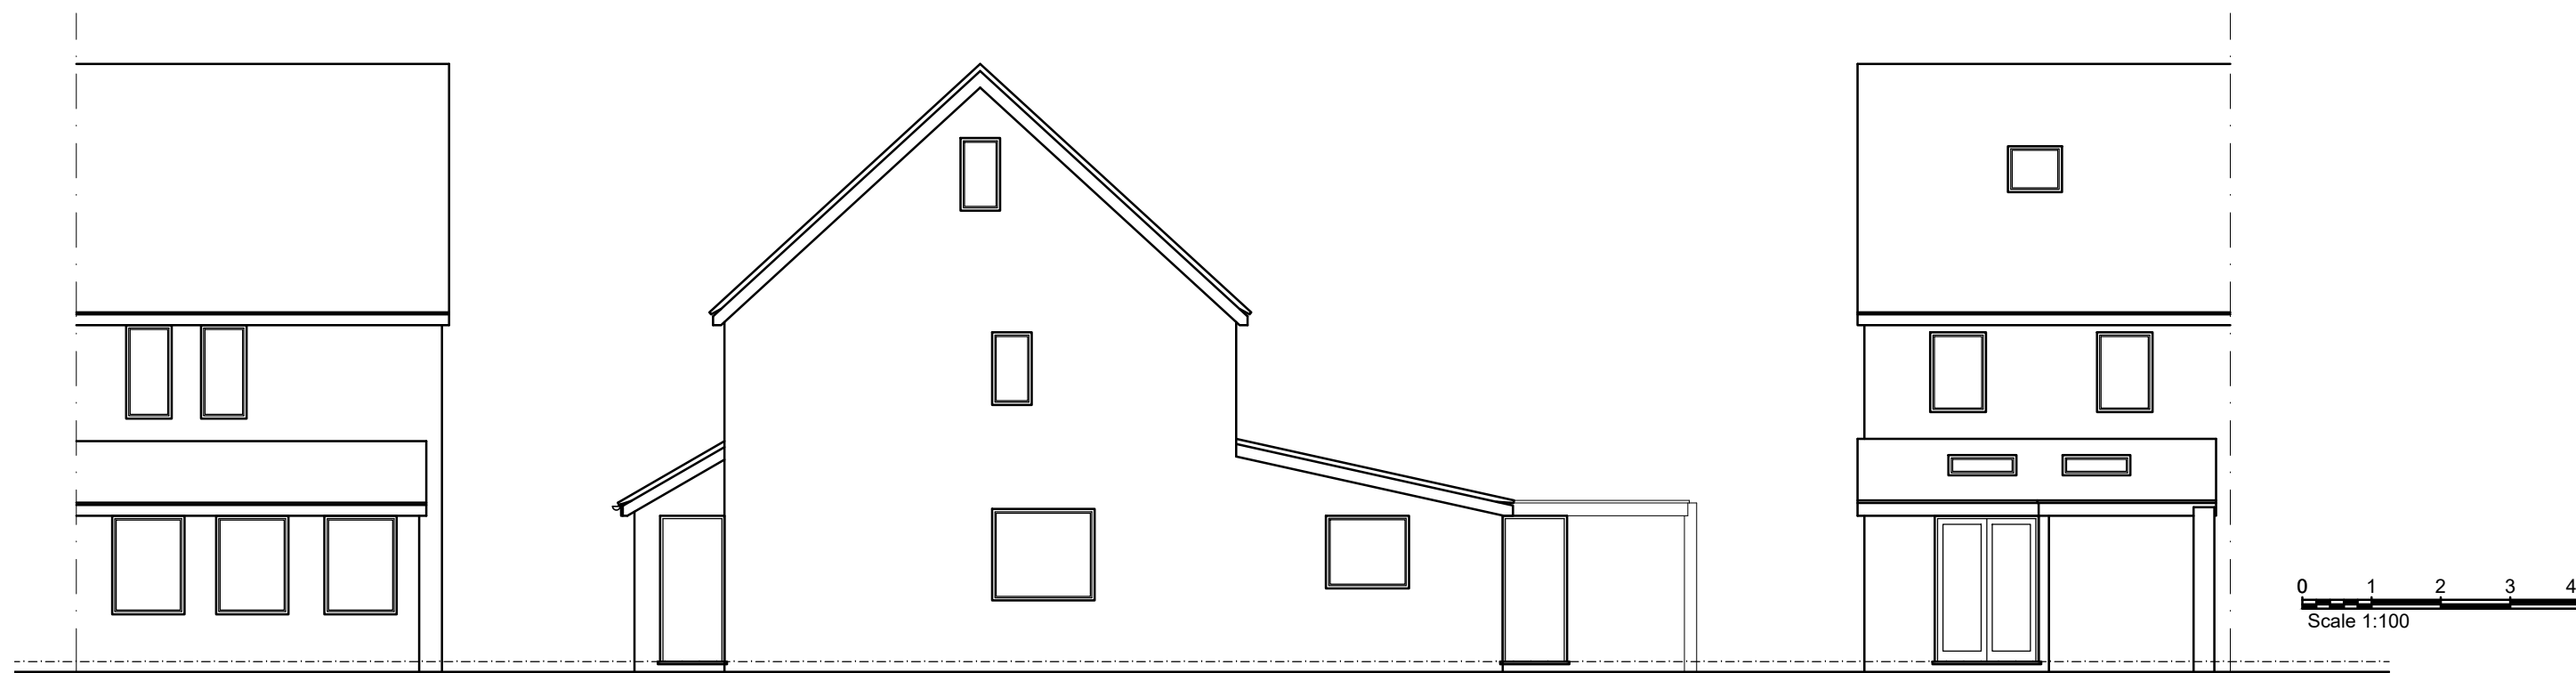


EXISTING NORTH ELEVATION I.100

EXISTING WEST ELEVATION I.100


EXISTING SOUTH ELEVATION I.100

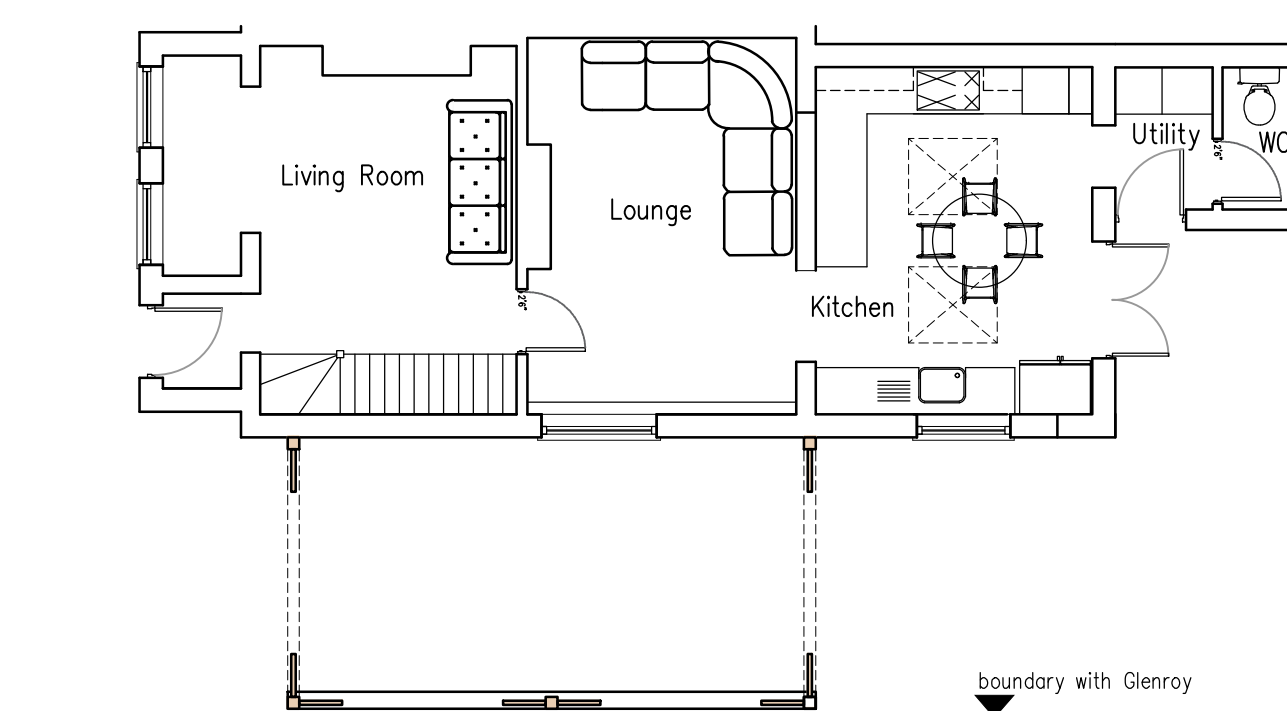


PROPOSED GROUND FLOOR PLAN I.100

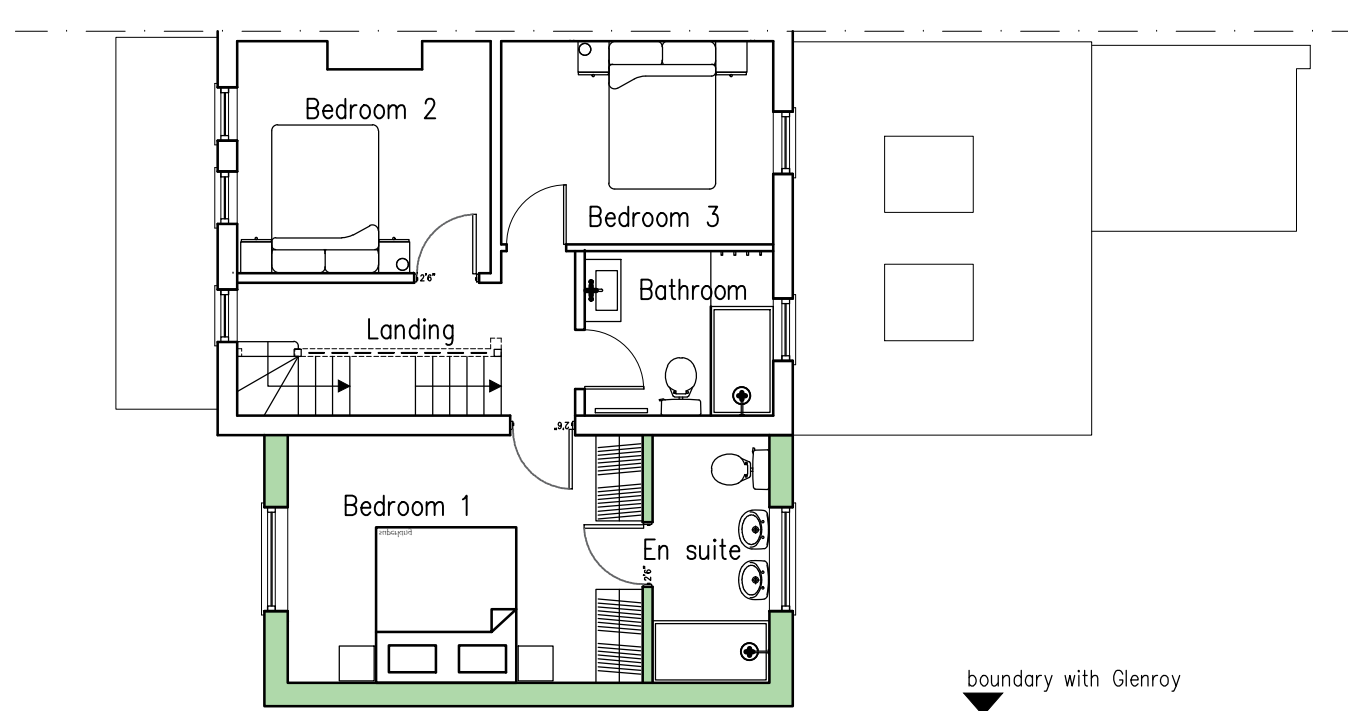

PROPOSED FIRST FLOOR PLAN I.100

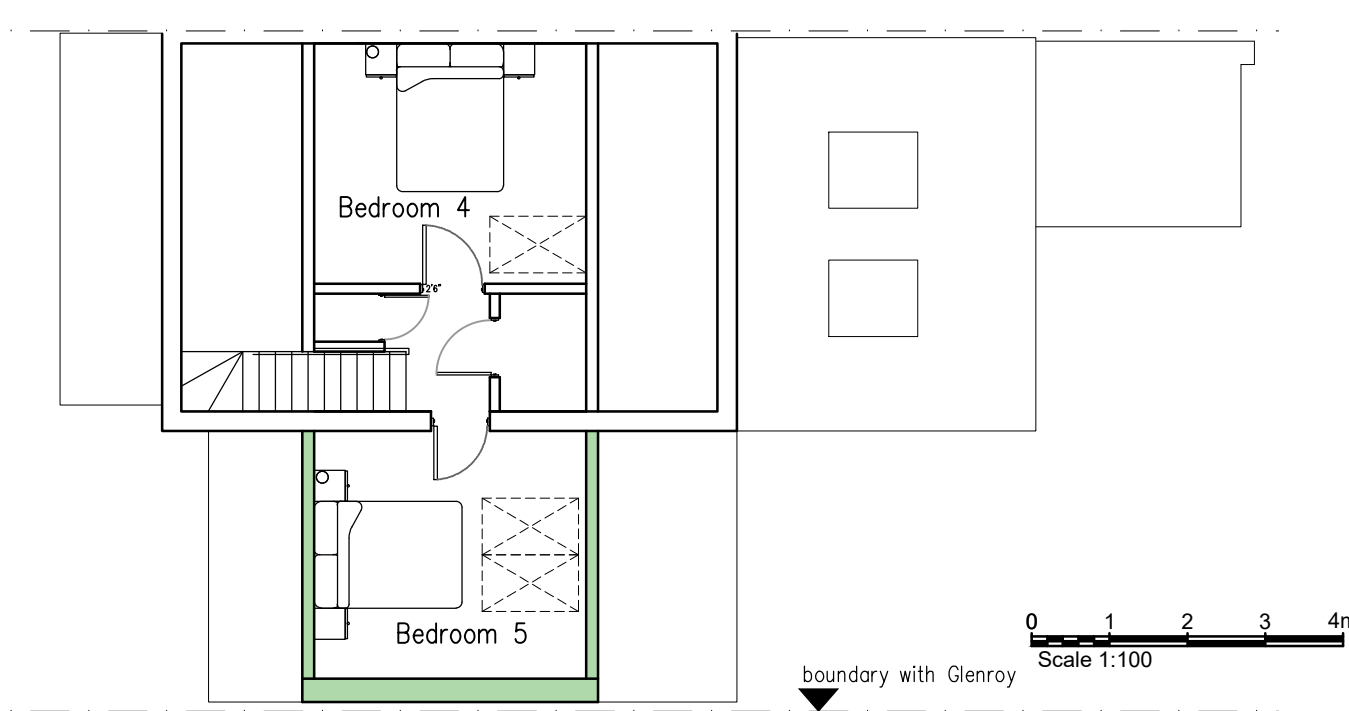


PROPOSED LOFT FLOOR PLAN I.100

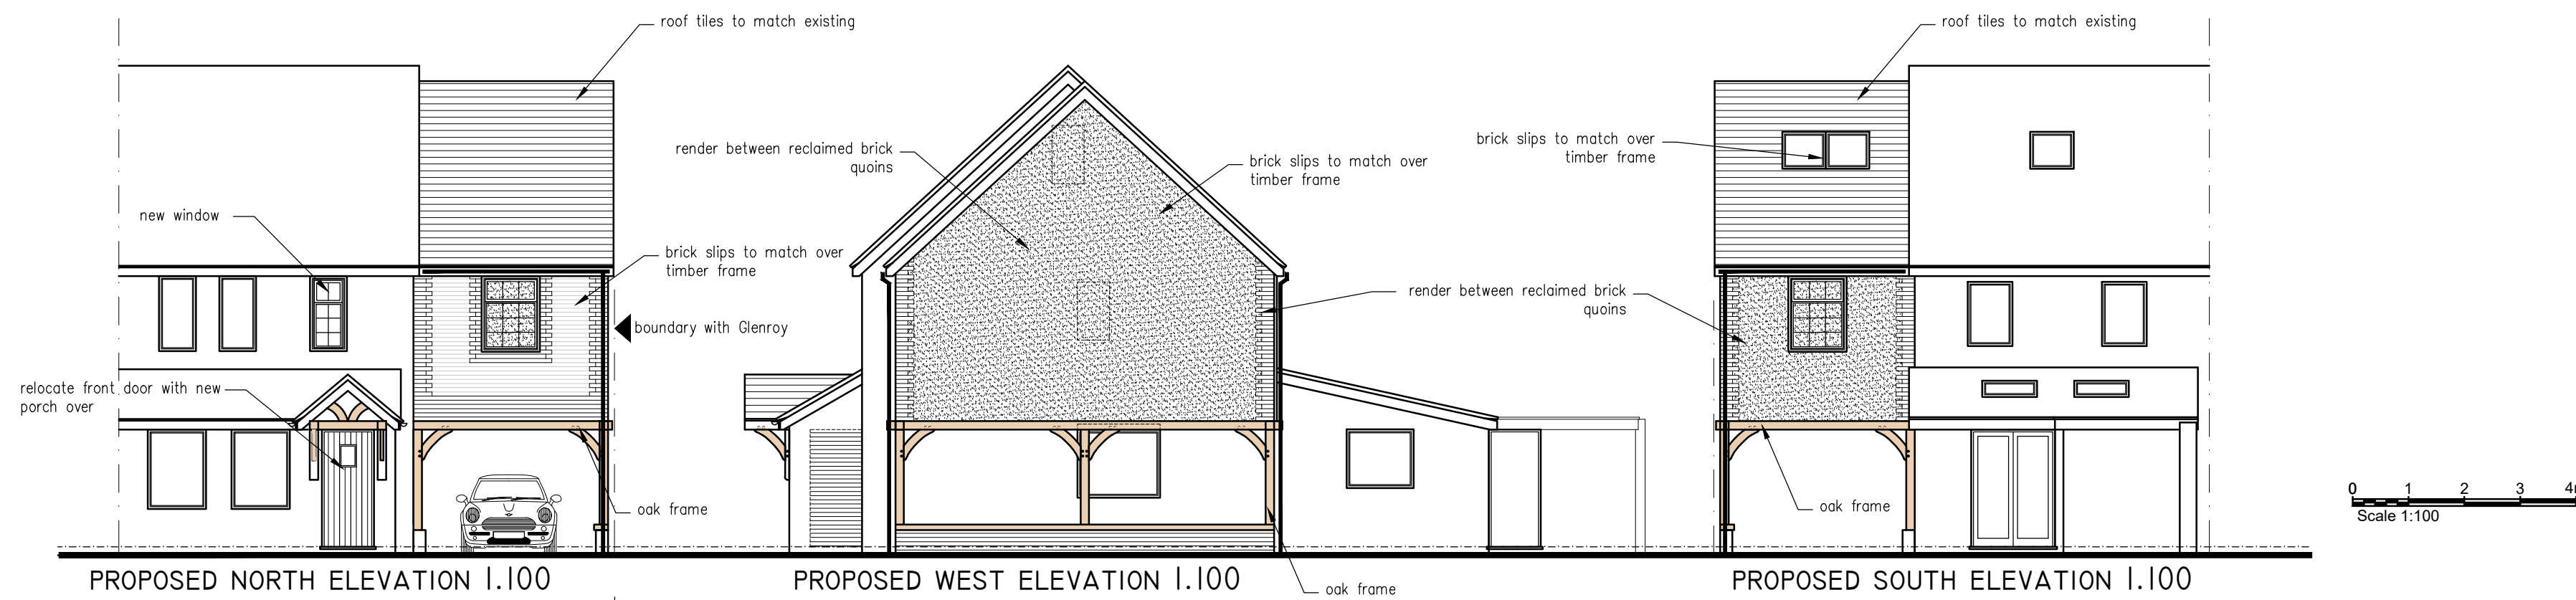

PROPOSED NORTH ELEVATION I.100

PROPOSED WEST ELEVATION I.100

PROPOSED SOUTH ELEVATION I.100

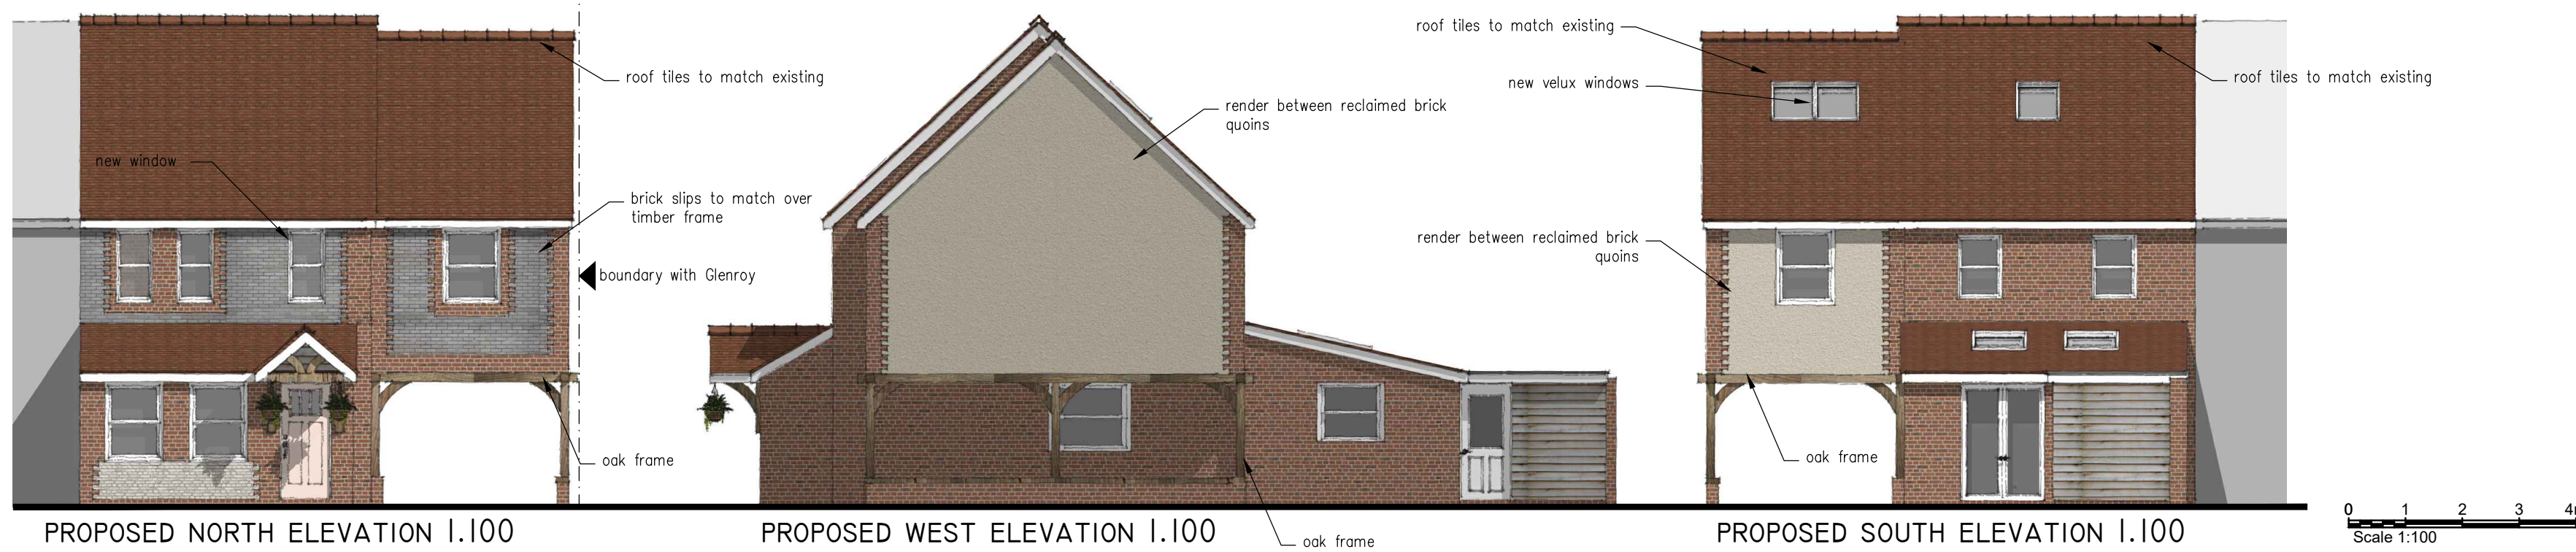

PROPOSED NORTH ELEVATION I.100

PROPOSED WEST ELEVATION I.100

PROPOSED SOUTH ELEVATION I.100