



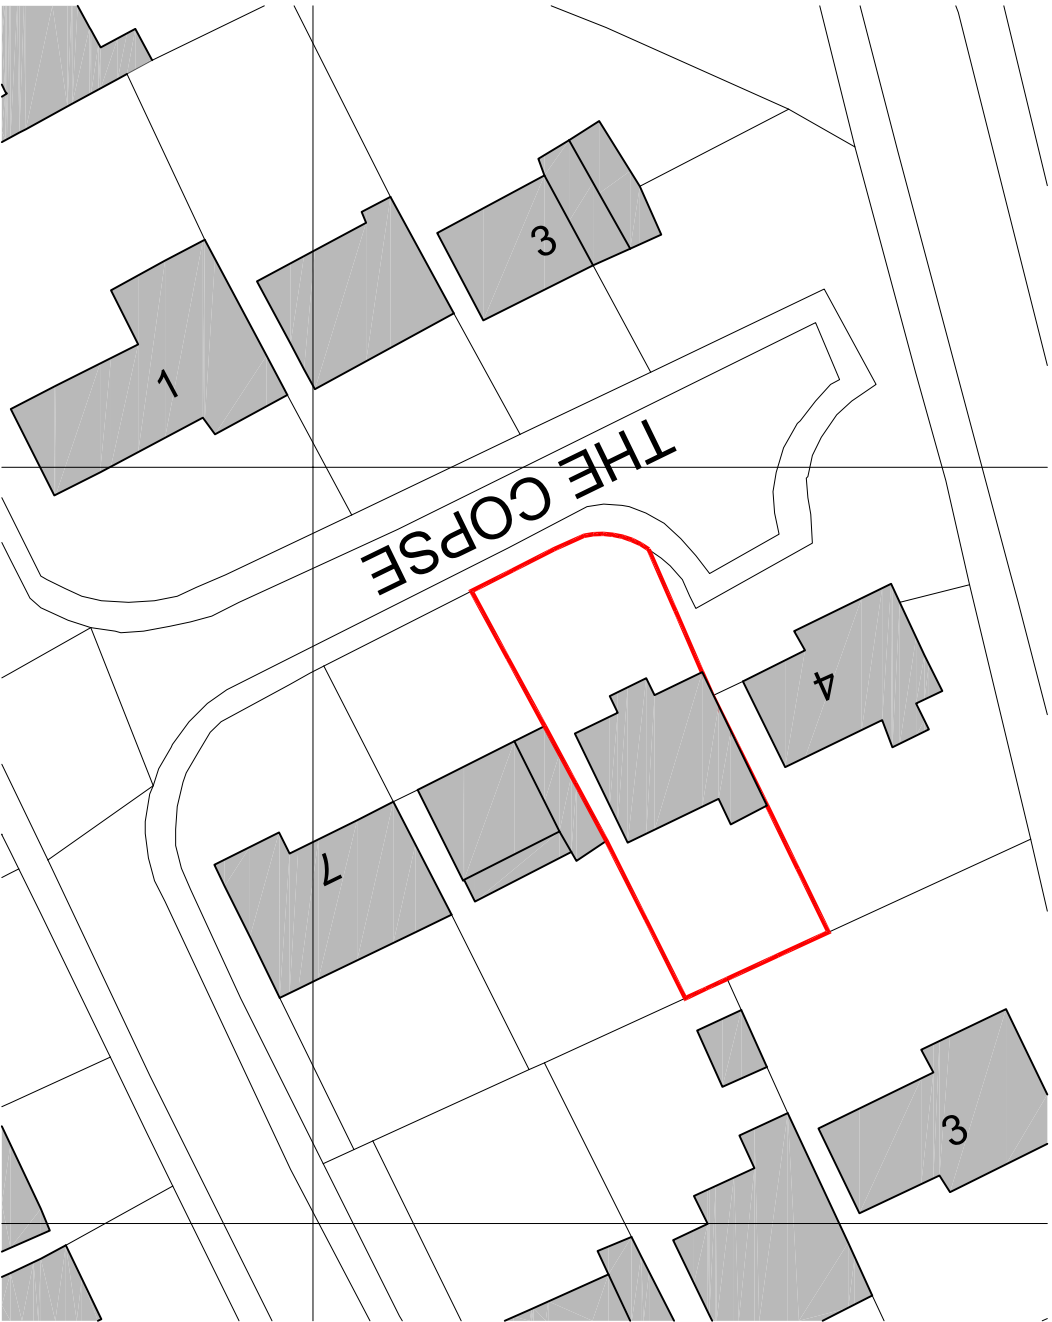

Block Plan - As Existing

Scale: 1:500

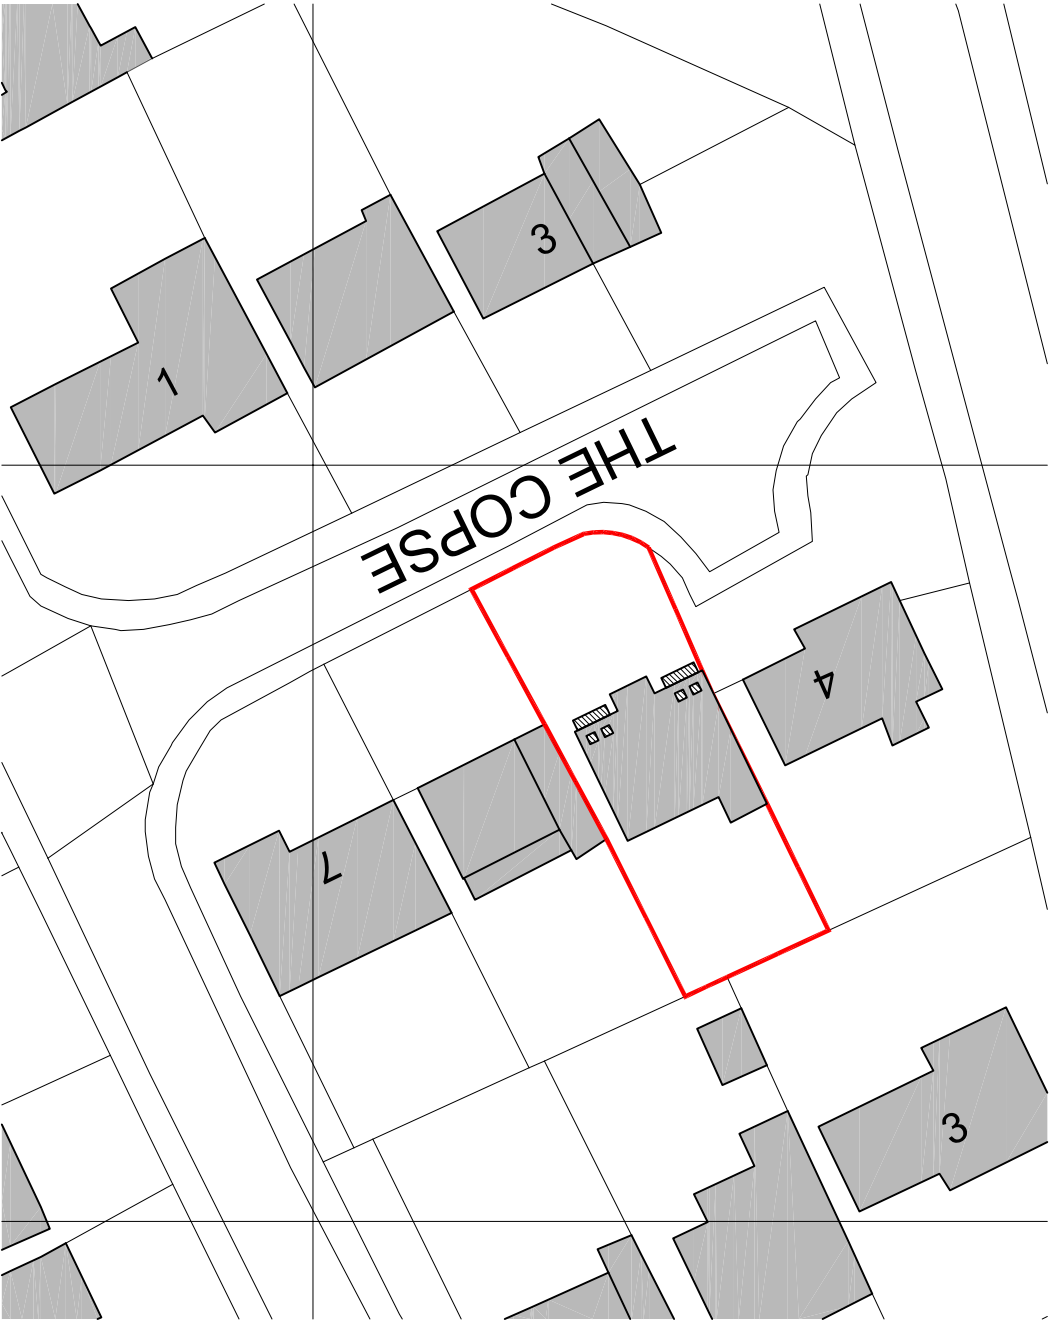

Block Plan - As Proposed

Scale: 1:500

Rev	Description	Date	Initials
FOR PLANNING SUBMISSION			

HOLTHAM+NEWMAN
ARCHITECTS

The Old Dairy
228 Wyke Road, Snyers's Wood,
Reading, Berkshire, RG7 1DN
T: 07271 316490
E: info@hnmarchitects.co.uk

Project:
5, The Copse
Wargrave
Reading
RG10 8AU

Client:
Mr and Mrs R. Fosker

Drawing Title:
Block Plan
Site Layout

As Existing and Proposed		
Scale: 1:500 @ A3	Dwg. No.:	Rev.:
Drawn by: DH	2531-P103	-
Date: Sept 2025		