



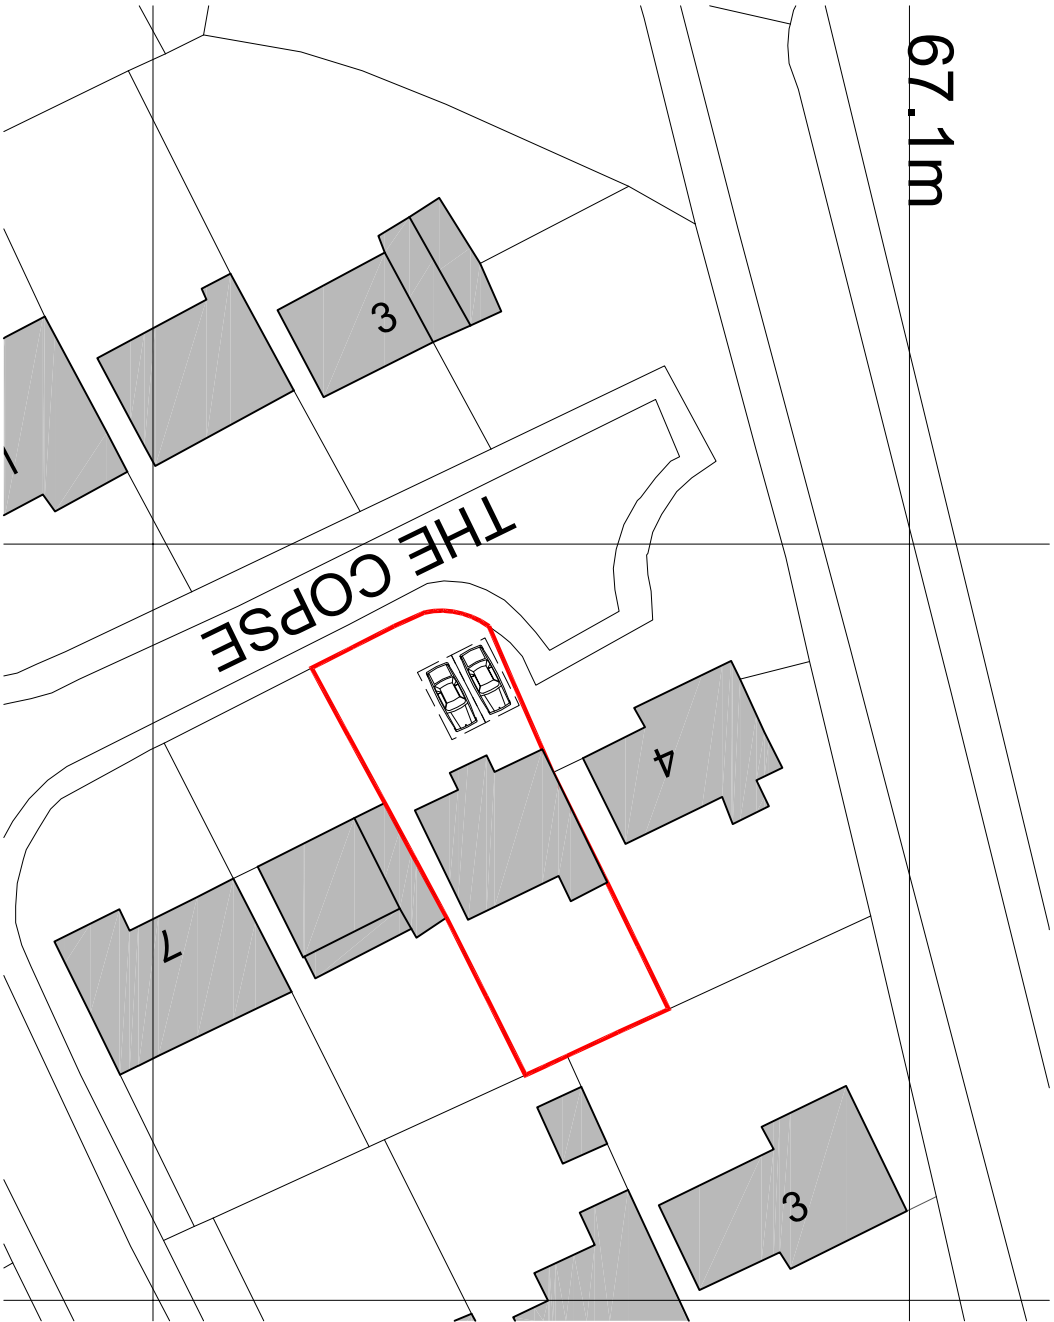

Block Plan - As Existing
Car Parking Layouts

Scale: 1:500

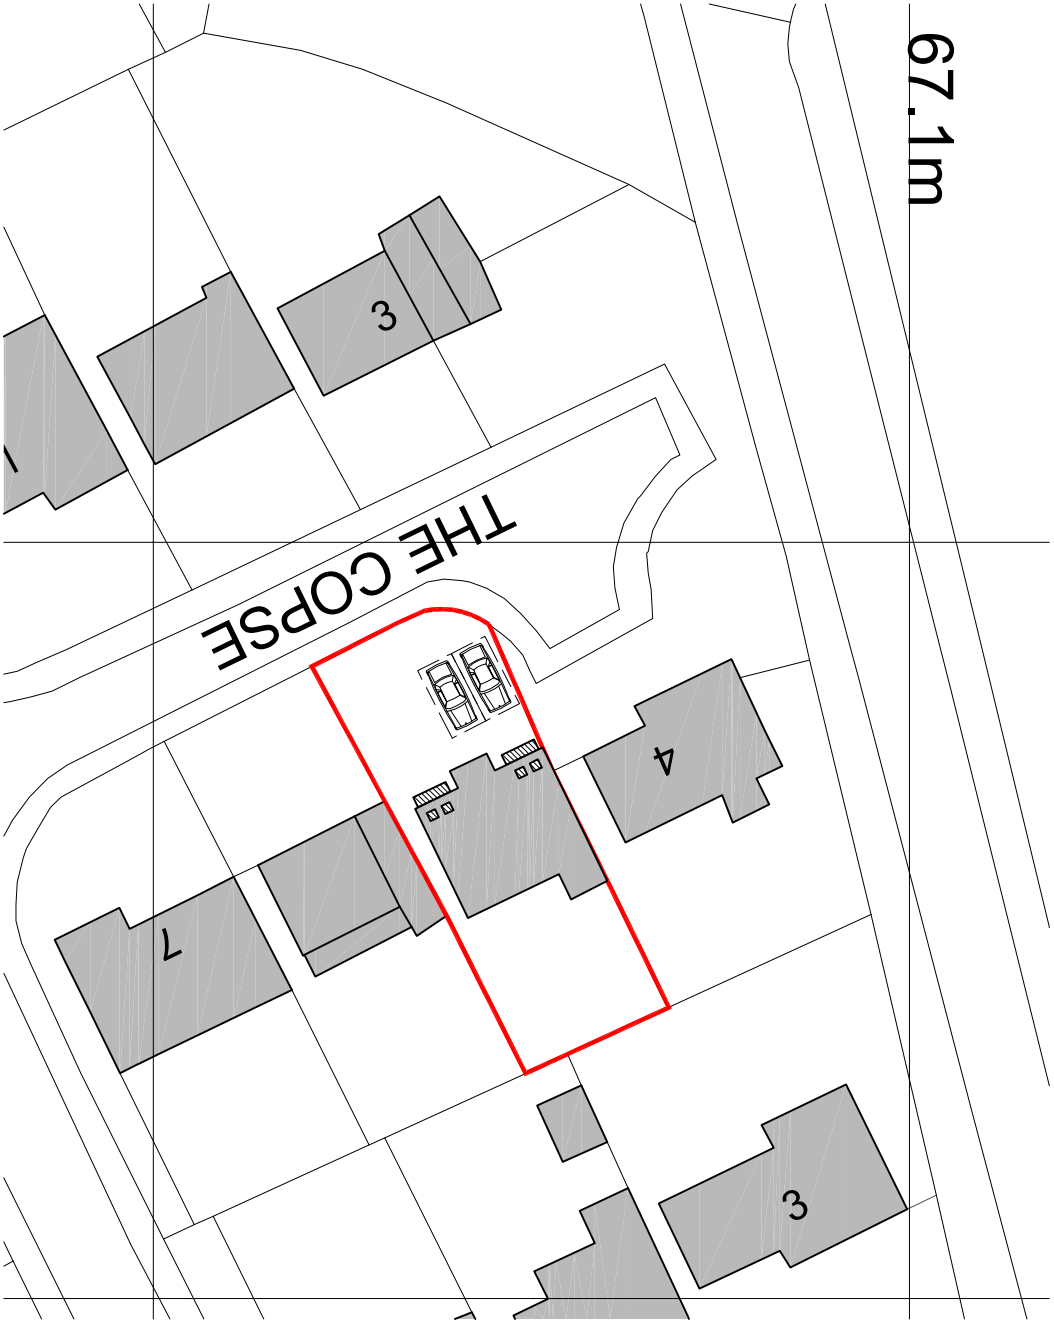


Block Plan - As Proposed
Car Parking Layouts

Scale: 1:500

Rev	Description	Date	Initials
FOR PLANNING SUBMISSION			

HOLTHAM+NEWMAN ARCHITECTS The Old Dairy 228 Wyke Road, Sneyers Wood, Reading, Berkshire, RG7 1DN T: 07271 316490 E: info@hnmarchitects.co.uk			
Project: 5, The Copse Wargrave Reading RG10 8AU			
Client: Mr and Mrs R. Fosker			
Drawing Title: Block Plan Car Parking Layout			
As Existing and Proposed			
Scale: 1:500 @ A3		Dwg. No.:	Rev.:
-		2531-P104	-
Drawn by: DH			
Date: Sept 2025			

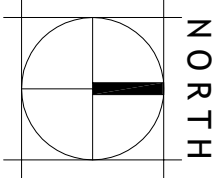

Scale Bar 1:500