

SITE UNDER CONSTRUCTION | No. 424 | No. 426 | No. 428 | No. 430 | No. 432 | No. 434 | No. 436 | No. 438 | No. 440

EXISTING ELEVATIONS - No's 424 - 440 READING ROAD

DATUM = 40.00m

DATUM = 40.00m

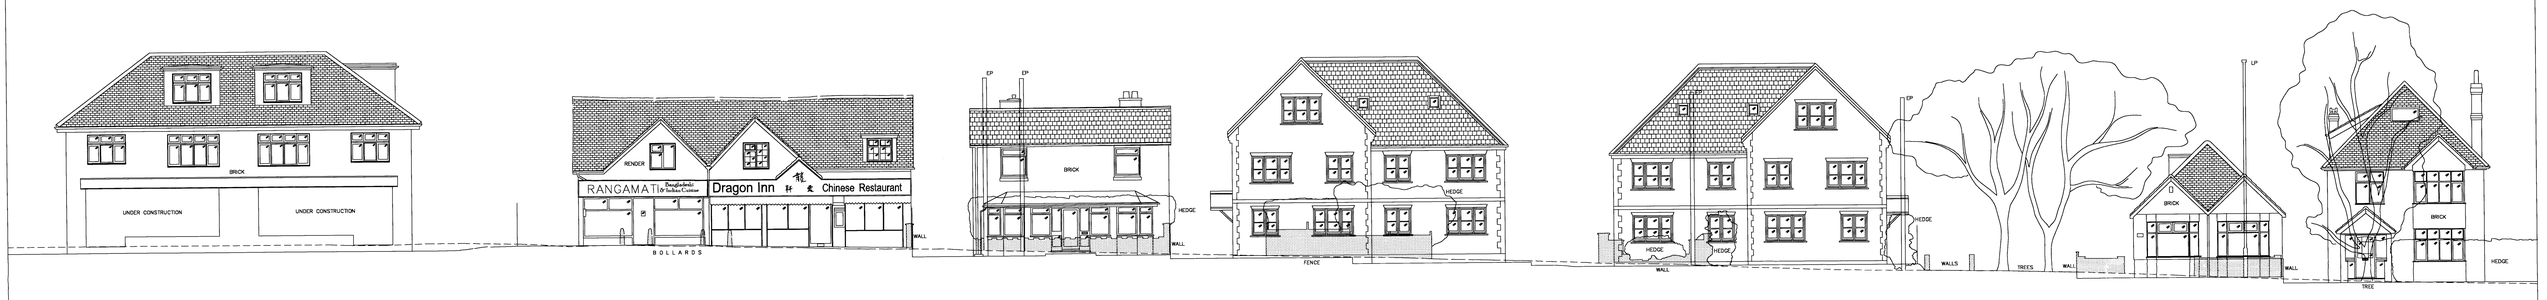

SITE UNDER CONSTRUCTION | No. 424 | No. 426 | No. 428 | Block 2 | Block 1 | No. 438 | No. 440

PROPOSED ELEVATIONS - No's 424 - 440 READING ROAD

DATUM = 40.00m

DATUM = 40.00m

Notes :

1. LEVELS BASED ON OSBM LOCATED ON RAILWAY BRIDGE OVER ARBOR LANE

Street Scene at :

No's 224 - 240 Reading Road Winnersh

Client :

QPC Homes

Job Number :	Sheet Number :	Revision :
9095	-	-
Scale :	**Date :**	**Surveyed By :**
1 : 100	July 2003	TP

MILTON KEYNES SURVEYS
Land Surveyors • Building & Architectural Surveys • CAD Bureau

Datum House
4 Cofferidge Close
Stony Stratford
Milton Keynes
MK11 1BY

Tel : 01908 565561
Fax : 01908 261030
E-mail : mail@mksurveys.co.uk
Web : www.mksurveys.co.uk