paving

paving

(FUTURE)
(CONSERVATORY)

SITTING ROOM

UTILITY

KITCHEN

extend study

STUDY

cpbd

HALL

DINING ROOM

UTILITY

PLAYROOM

convert garage to playroom

TURNING AREA

DOUBLE GARAGE

new double garage

GROUND FLOOR PLAN

0 10 20 30 40 50 60 70 80 90 100
0 1 2 3

Allerton, Clennett Architects
Chartered Architects

FIRWOOD TWYFORD

first floor plan

scale	1:100	job no.	drawing no.	rev.
date	07/99	1934	01	A

PLANNING SERVICES
POL
DC
APP
CS
30 JUL 1999
COPIES TO:
ACK:
FILE:

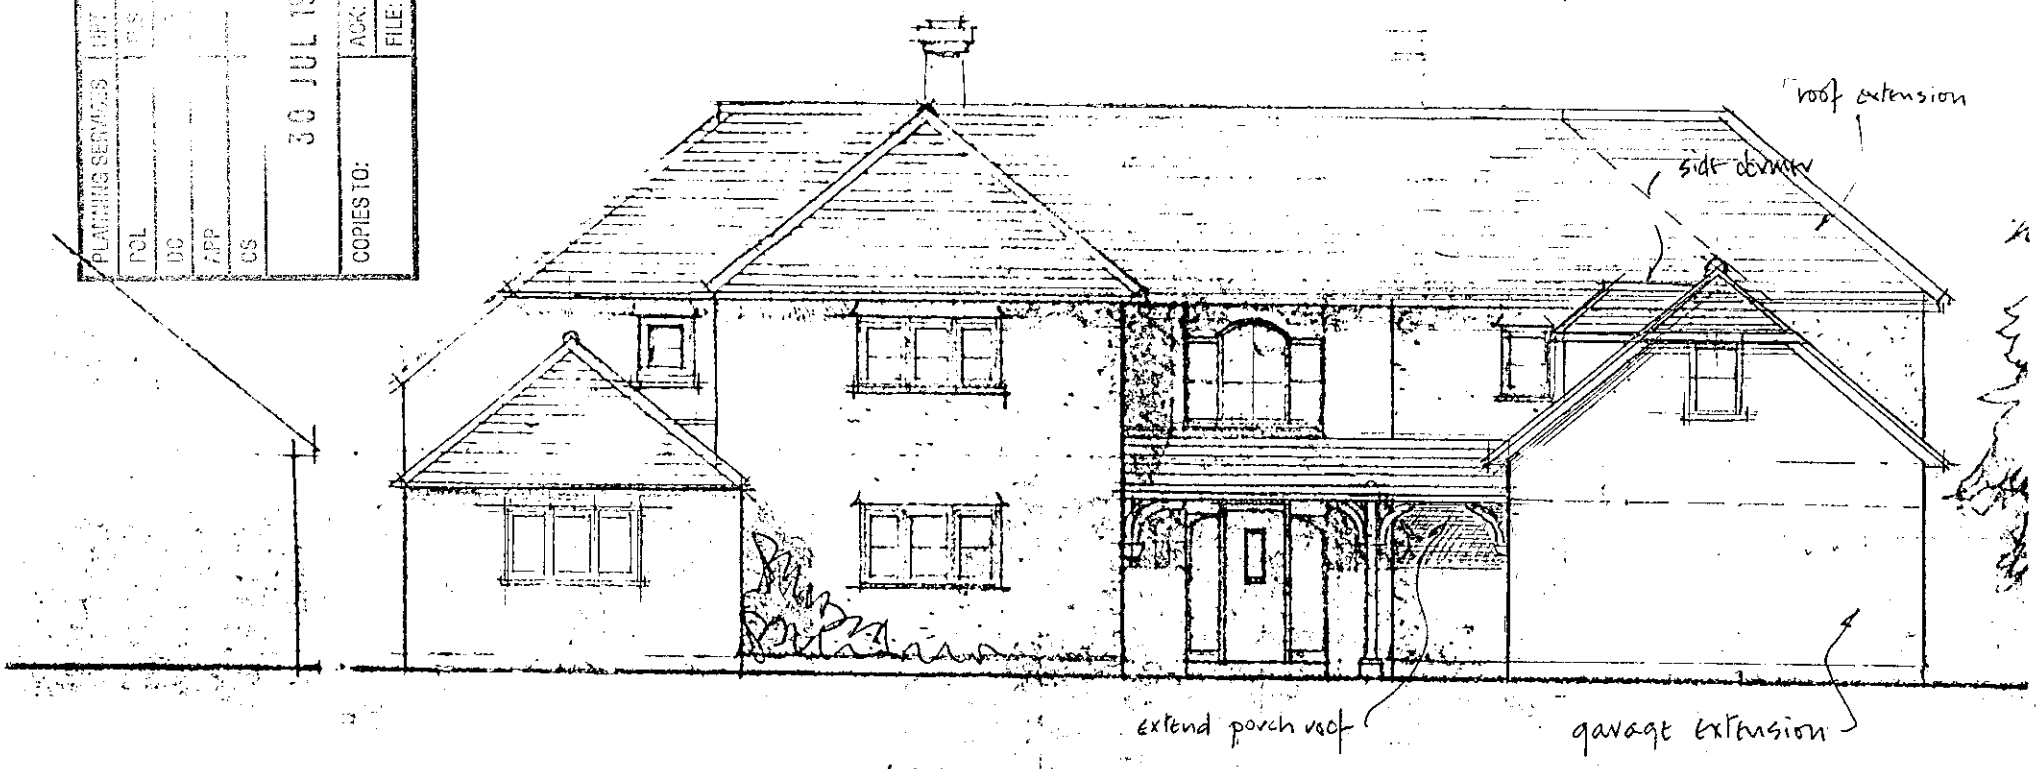

WEST ELEVATION

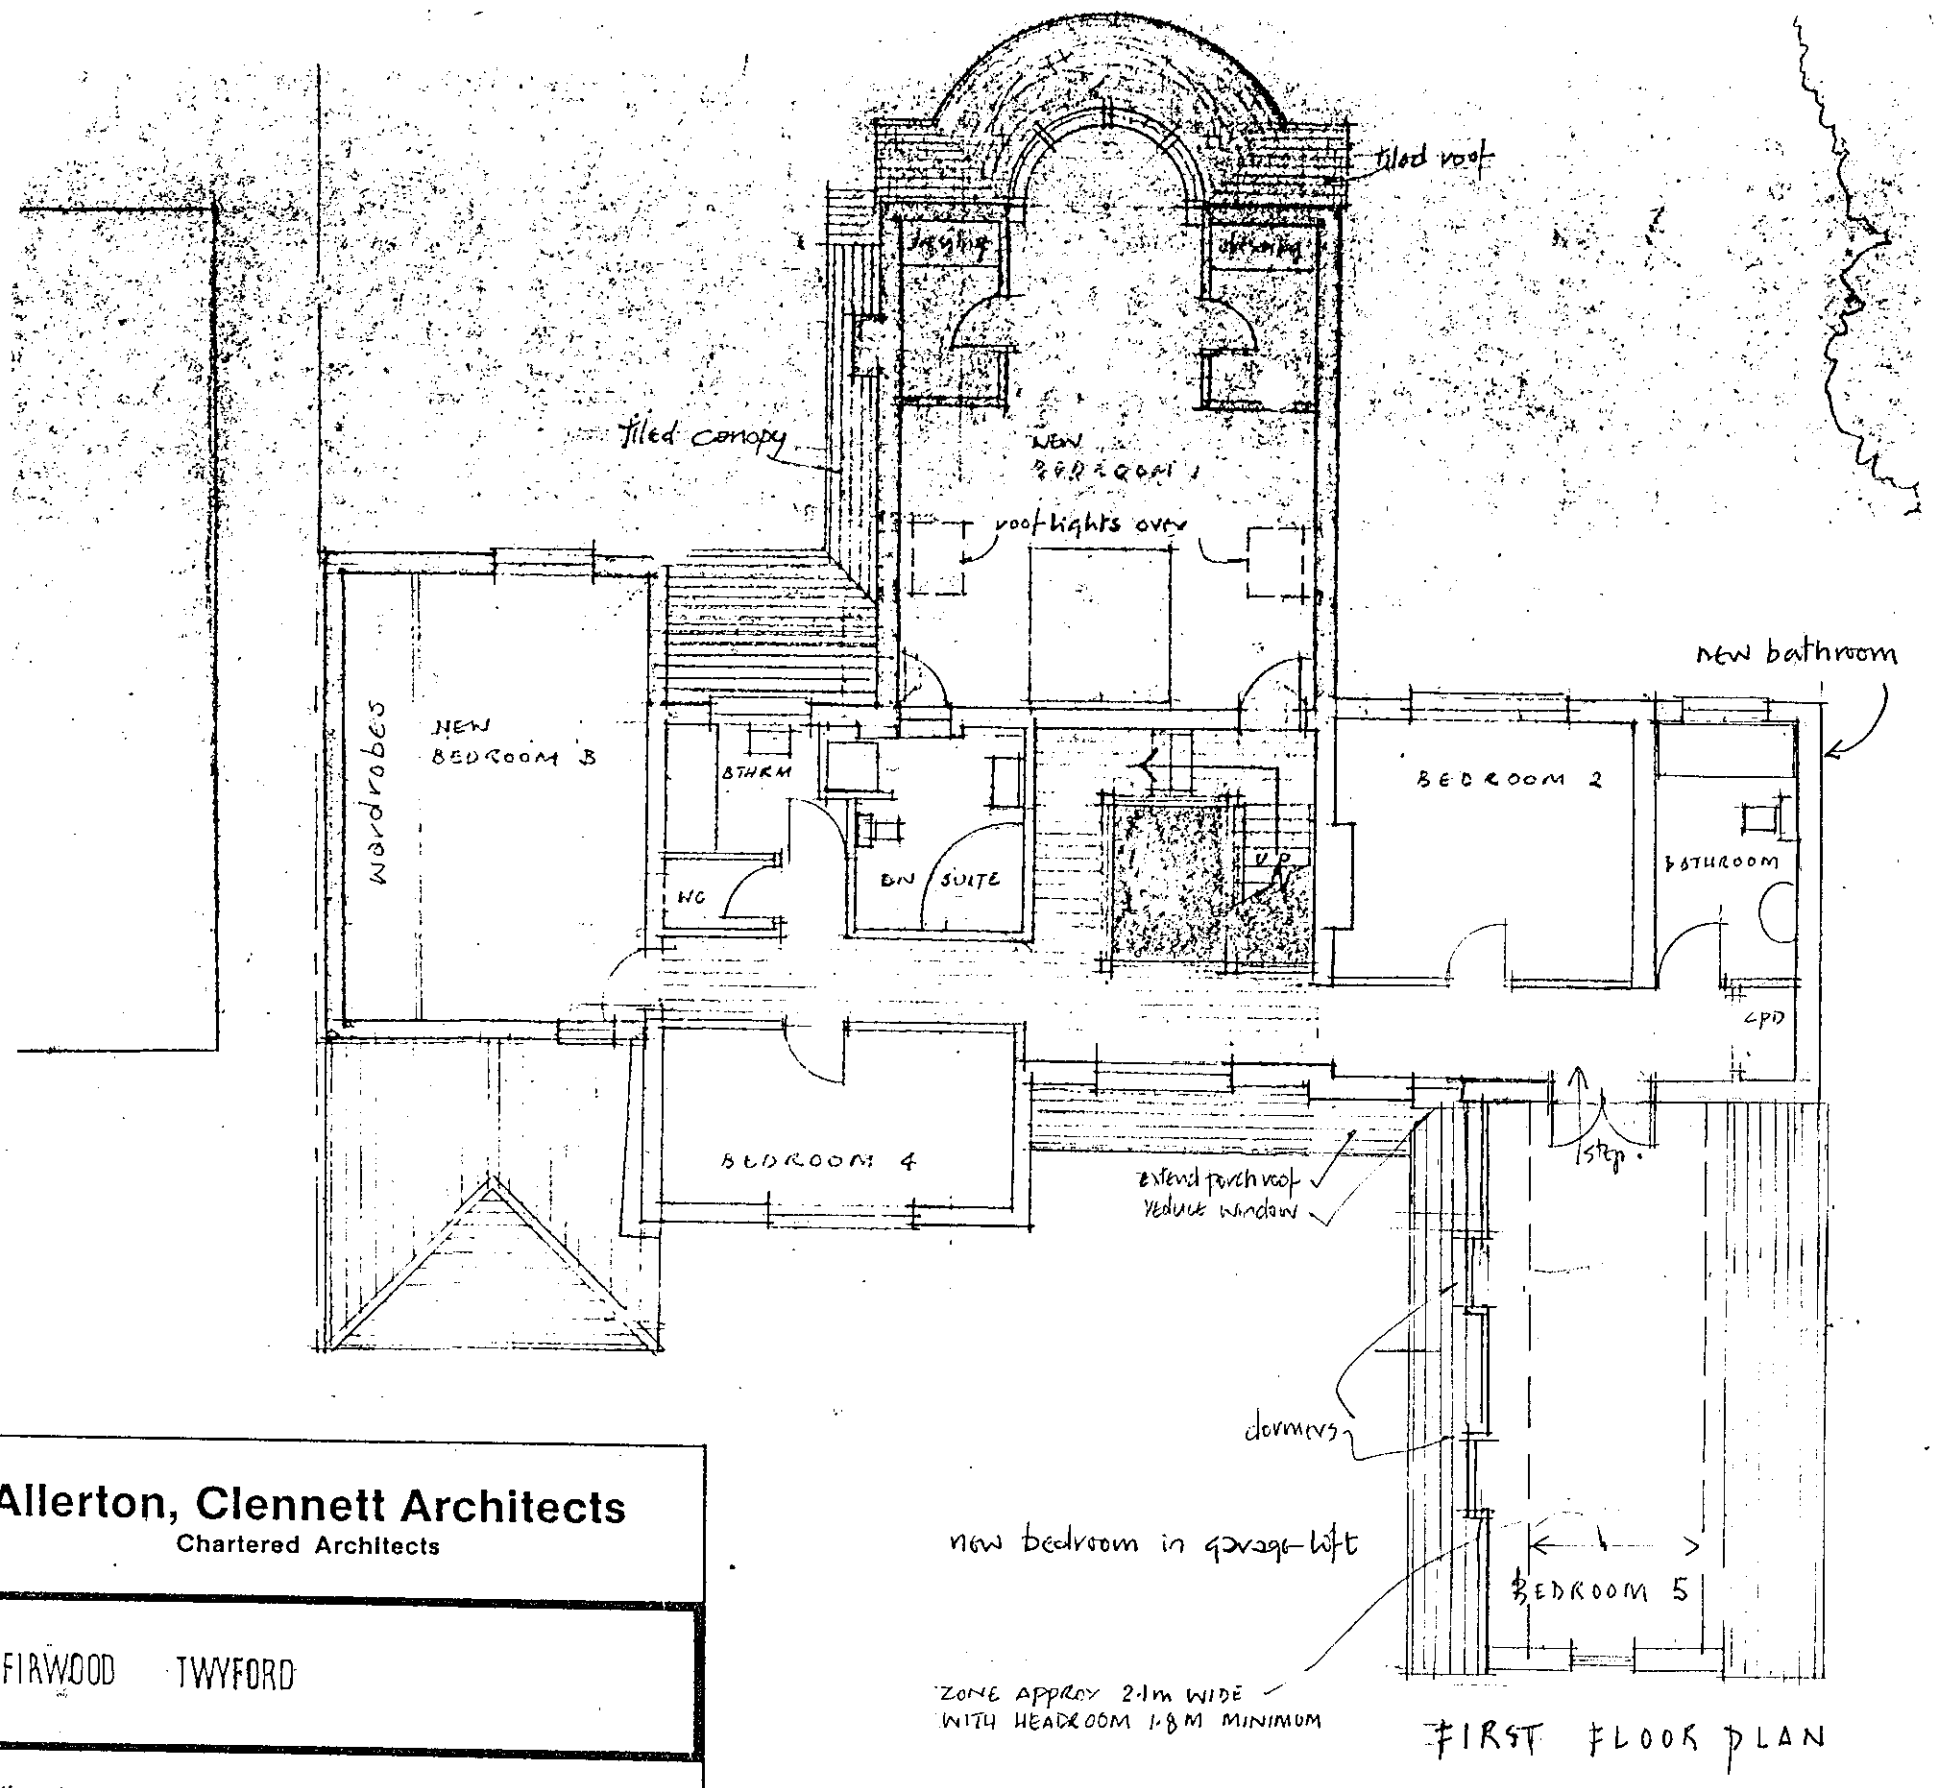

FIRST FLOOR PLAN

Allerton, Clennett Architects
Chartered Architects

FIRWOOD TWYFORD

first floor plan

scale	1:100	job no.	drawing no.	rev.
date	07/99	1934	02	A