0560 REVISED PLAN



Site Plan _ for illustrative purposes only

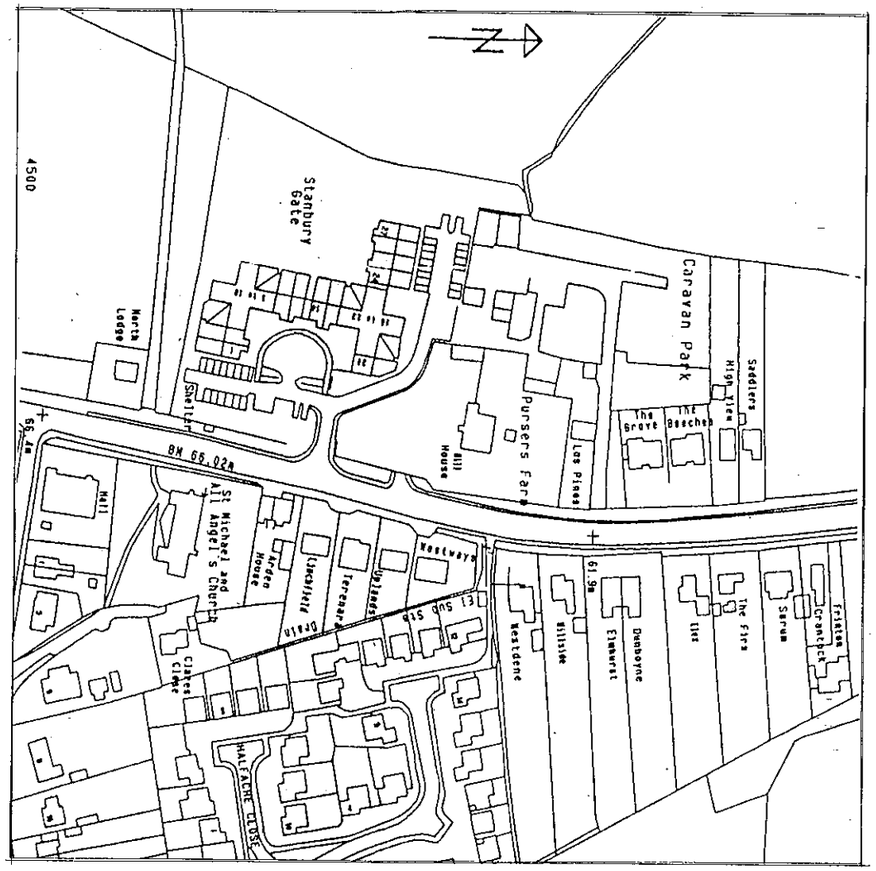

Location Plan

APPROVED

Schedule of accommodation

2 bed houses	with parking	3 No
2 bed houses	with garages	1 No
3 bed houses	with garages	4 No
Total		8No

letter	date	revision
B	7.3.00	Garage omitted from plot 1
A	24.2.00	Access to site revised

PLANNING SERVICES
FOL
DC
APP
CS
COPIES TO:

job: Residential Development Land at Pursers Farm Spencers Wood
client: Mr. and Mrs. N. Doe
drawing: PLANS _ HOUSES
scale: 1:500 1:2500
date: Sept '99
sheet size: A3
1455/2B

(0118) 9669669
2 ALEXANDRA ROAD READING BERKSHIRE
Chartered Architects
ANDREWS KALIK ASSOCIATES

REVISED PLAN
0560

PLANNING SERVICES	HPT
PGL	TLS
DC	ENF
PP	
CS	
06 APR 2000	
COPIES TO:	ACK:
	FILE:

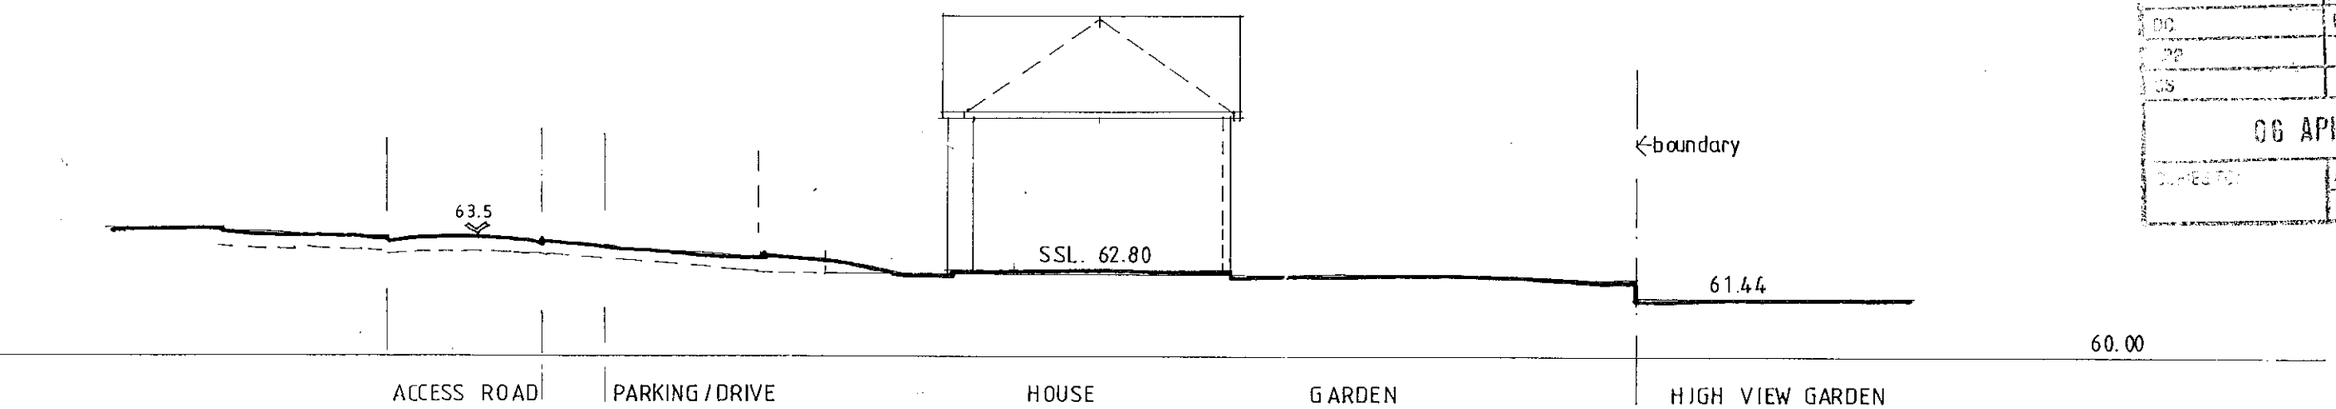

APPROVED

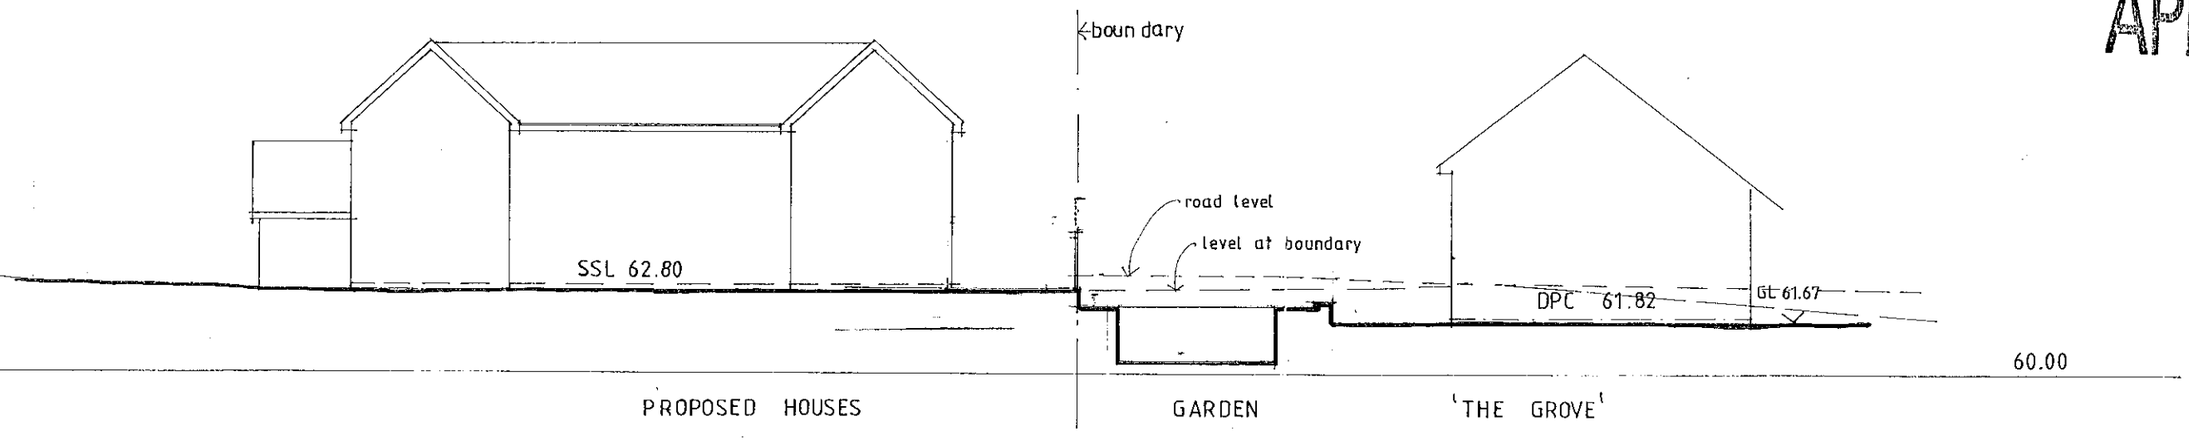

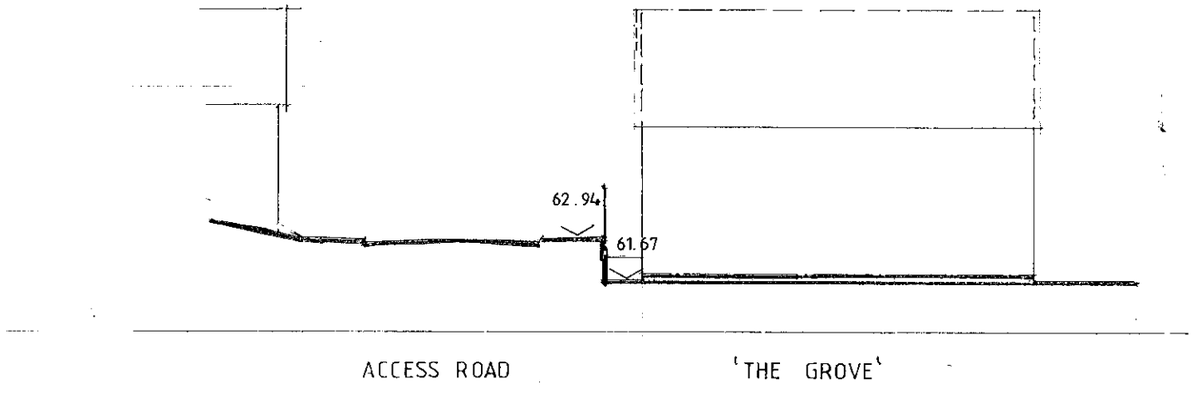

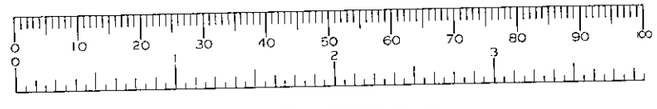

letter	date	revision
B	5.4.2000	SECTION THRO' 'THE GROVE' REV. SECTION ADDED
A	7.3.2000	GARAGE OMITTED ADJACENT TO BOUNDARY

jo Residential Development Land at Pursers Farm Spencers Wood

client Mr and Mrs N. Doe

drawing SITE SECTIONS

scale 1:200

date NOV_99 | sheet size A3

1455 / 3B

(0118) 9669669
2 ALEXANDRA ROAD
READING BERKSHIRE
Chartered Architects
ANDREWS KALIK ASSOCIATES

08.FEB.2000* 0560



Site Plan



Location Plan

APPROVED

letter date revision

0 10 20 30 40 50 60 70 80 90 100

job Residential Development
Land at Pursers Farm
Spencers Wood

client Mr and Mrs N. Doe

drawing PLANS

scale 1:500 1:2500

date Sept '99

sheet size A3

1455/1

(0118) 9669669
2 ALEXANDRA ROAD
READING BERKSHIRE
Chartered Architects
ANDREWS KALIK ASSOCIATES

REVISED PLAN

0560

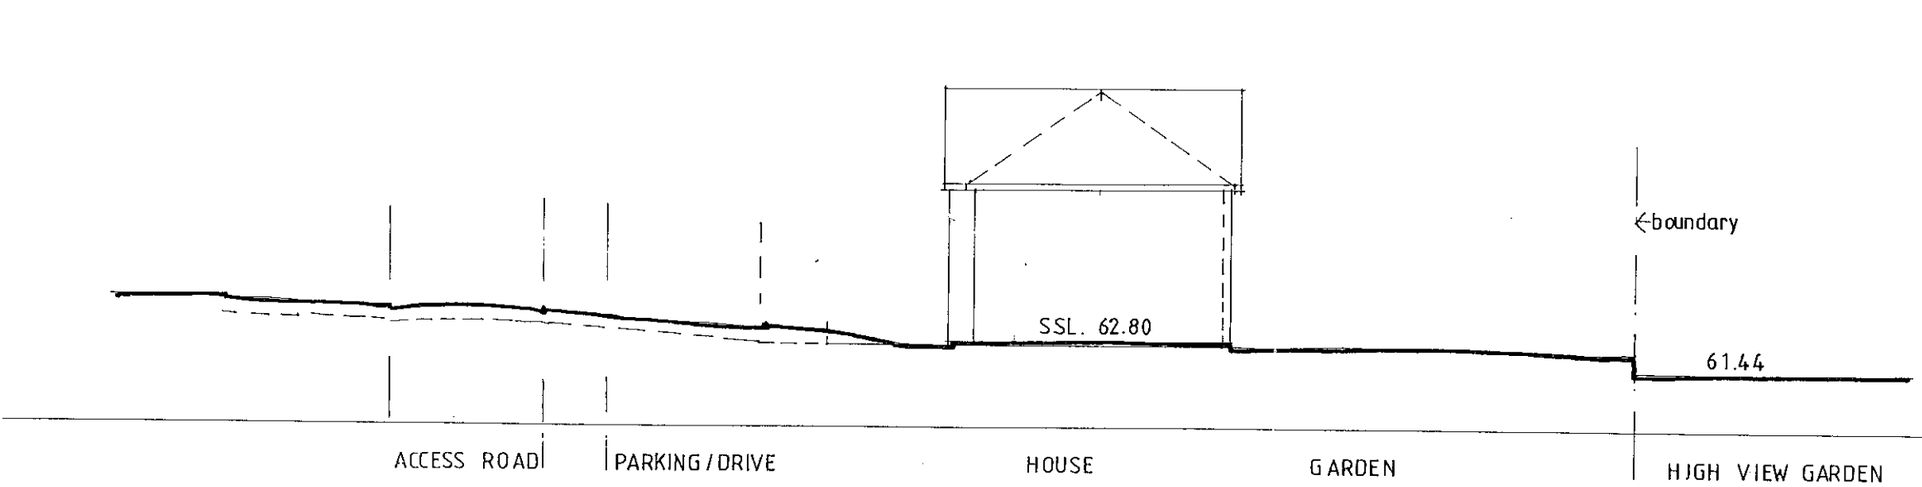

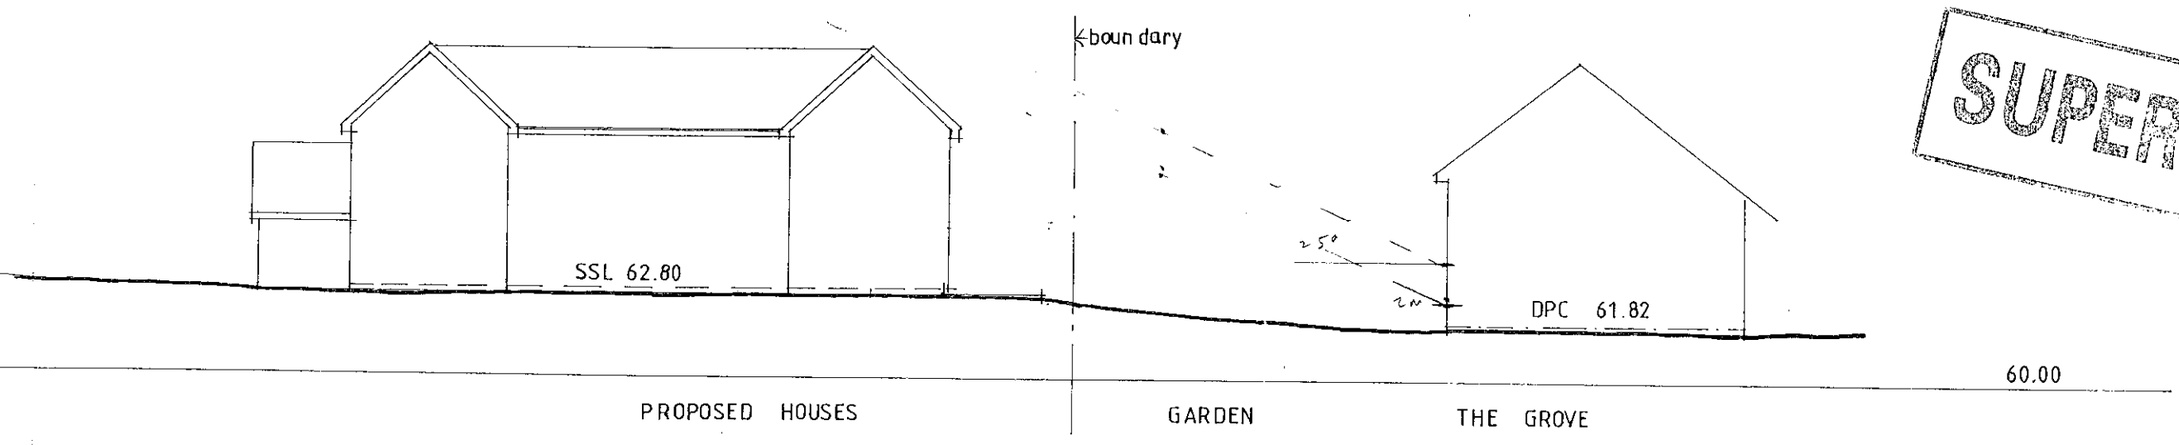

SUPERSEDED

letter	date	revision
A	7.3.2000	GARAGE OMITTED ADJACENT TO BOUNDARY

PLANNING SERVICES	HPT
POL	TLS
DC	ENF
APP	
CS	

COPIES TO:

job: Residential Development Land at Pursers Farm Spencers Wood

client: Mr and Mrs N. Doe

drawing: SITE SECTIONS

scale: 1:200

drawn: NOV. 99

sheet size: A3

1455 / 3A

KALIK ASSOCIATES
Chartered Architects
ANDREWS
2 ALEXANDRA ROAD READING BERKSHIRE
(0118) 9668689

425mE 450mE 475mE 500mE 525mE 550mE 575mE

250mN 225mN 200mN 175mN 150mN

TREES

a	Ash
al	Alder
ap	Apple
b	Beech
c	Cedar
cb	Copper Beech
ch	Cherry
cy	Cypress
e	Elm
el	Elder
eu	Eucalyptus
f	Fir
fr	Fruit
hz	Hazel
hc	Horse Chestnut
ho	Holm Oak
hw	Hawthorn
hy	Holly
la	Larch
lb	Laburnum
lm	Lime
lr	Laurel
m	Maple
mg	Magnolia
ok	Oak
p	Pine
po	Poplar
pr	Pear
r	Redwood
rh	Rhododendron
ro	Rowan
sb	Silver Birch
sc	Sweet Chestnut
sp	Scots Pine
sz	Spruce
sy	Sycamore
u	Unidentified
w	Willow
y	Yew

Dia / Spd / Ht

KEY

BT	British Telecom
CB	Control Box
CL	Cover Level
CTV	Cable Television
EL	Electric
EP	Electricity Pole
FH	Fire Hydrant
GSV	Gas Stop Valve
HT	Height
HVC	High Voltage Cable
IC	Inspection Cover
IL	Invert Level
LP	Lamp Post
MH	Man-Hole
MKR	Marker
O/H	Overhead
G	Road Gully
PC	Pram Crossing
RNP	Road Name Plate
RS	Road Sign
S/A	Soakaway
ST	Stay / Strut
SV	Stop Valve (Unidentified)
TB	Telephone Box
TH	Trial Hole
TL	Traffic Light
TP	Telegraph Pole
UTL	Unable to Lift
VP	Vent pipe
WM	Water Meter
WSV	Water Stop Valve

FENCES

BWF	Barbed Wire Fence
CBF	Closed Board Fence
CLF	Chain Link Fence
CP	Concrete Post
CPF	Chestnut Paling Fence
CWF	Chicken Wire Fence
PKF	Picket Fence
PRF	Post & Rail Fence
PWF	Post & Wire Fence
SP	Steel Post
WMF	Wire Mesh Fence
WPF	Wood Panel Fence

SURVEY STATION INFORMATION

STN	EASTING	NORTHING	LEVEL	TYPE
1	500.000	200.000	63.57	NAIL
2	521.298	198.384	63.15	NAIL
3	486.172	196.061	63.86	NAIL
4	475.751	197.792	63.91	NAIL
5	468.527	198.288	63.78	NAIL
6	501.163	213.843	63.05	NAIL
7	501.482	219.832	62.82	NAIL



0560

ADDITIONAL PLAN

NOTES

Levels relate to OSBM on St Michael and All Angels Church value 66.02m

Overhead lines to temporary buildings have not been show

Land Surveyors & Engineers

siteline

No.1 Shelley Farm
Ower
Hampshire
SO51 6AS

Tel: 023 80 811081
Fax: 023 80 811012
E-mail: siteline.co.uk

ANDREWS KALIK ASSOCIATES	Client
CARAVAN PARK PURSERS FARM BASINGSTOKE ROAD SHINFIELD	Contract
SITE SURVEY	Title
08PF001	Drawing No.
NOVEMBER 1999	Date
1:200	Scale
SIJ	Surveyor

1455.



Site Plan _ for illustrative purposes only



Location Plan

SUPERSEDED

Schedule of accommodation

2 bed houses	with parking	2No
2 bed houses	with garages	2No
3 bed houses	with garages	4No
Total		8No

letter	date	revision
A	24·2·00	Access to site revised

job: Residential Development
Land at Pursers Farm
Spencers Wood

client: Mr. and Mrs. N. Doe

drawing: PLANS _ HOUSES

scale: 1:500 1:2500

date: Sept '99

sheet size: A3

1455/2A

(0118) 9669669
2 ALEXANDRA ROAD
READING
BERKSHIRE
Chartered Architects
ANDREWS KALIK ASSOCIATES



Site Plan _ for illustrative purposes only



Location Plan

SUPERSEDED

Schedule of accommodation

2 bed houses	with parking	2No
2 bed houses	with garages	2No
3 bed houses	with garages	4No
Total		8No

letter	date	revision

job: Residential Development
Land at Pursers Farm
Spencers Wood

client: Mr and Mrs N. Doe

drawing: PLANS _ HOUSES

scale: 1:500 1:2500 | 1455/2

date: Sept '99 | sheet size: A3

KALIK ASSOCIATES
Chartered Architects
ANDREWS
2 ALEXANDRA ROAD READING BERKSHIRE
(0118) 9669669

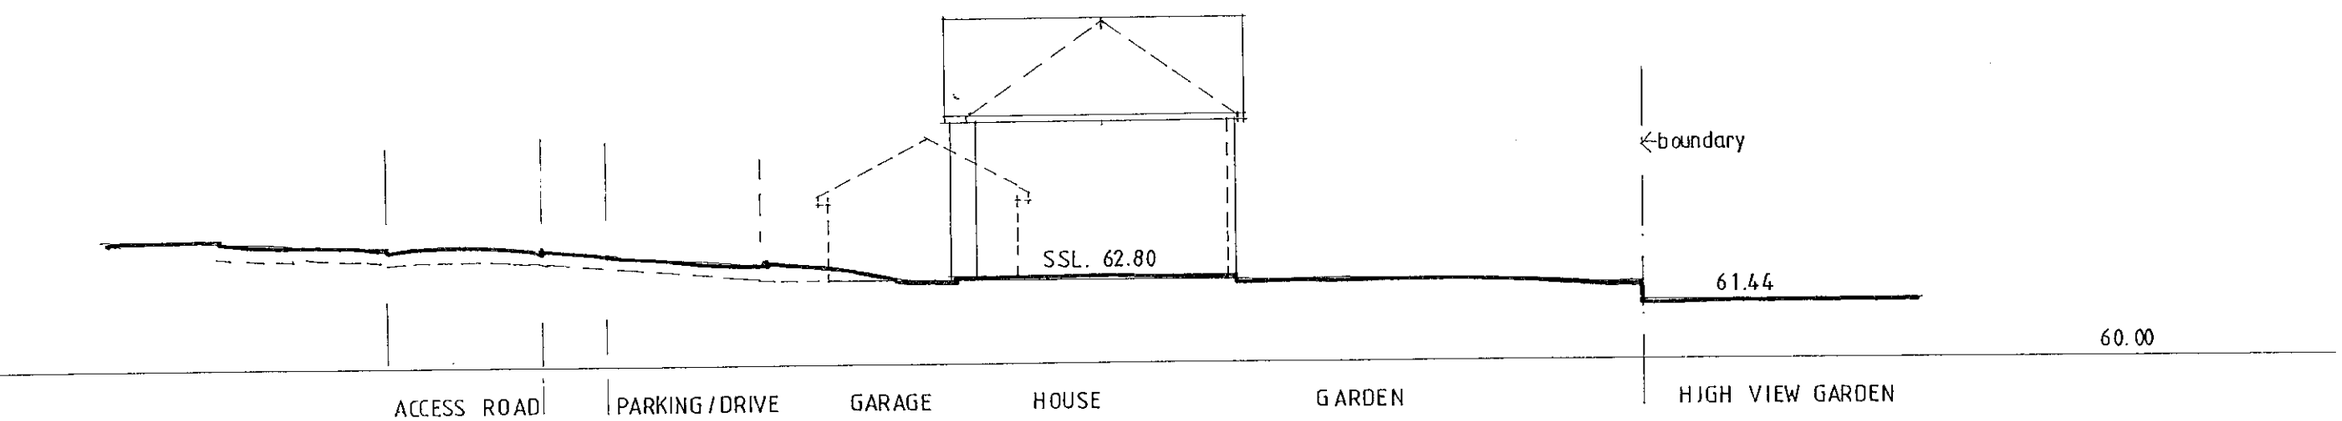

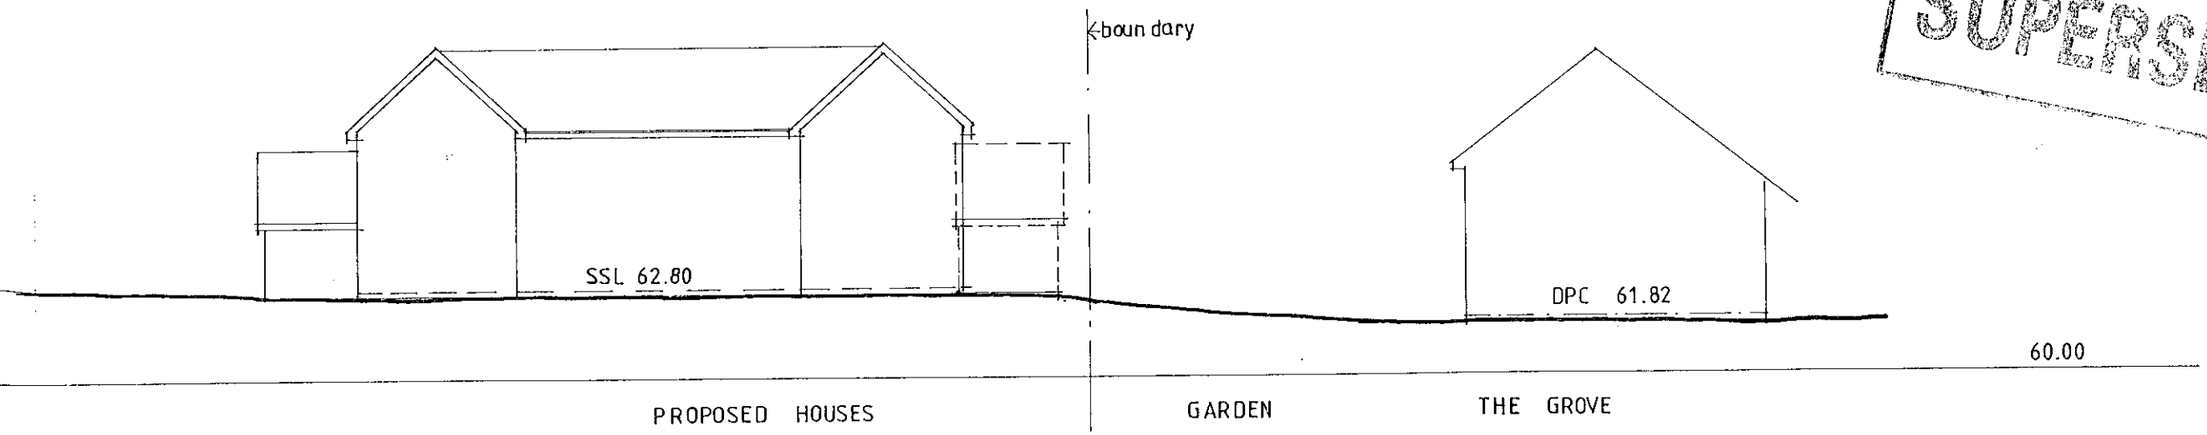

SUPERSEDED

letter	date	revision

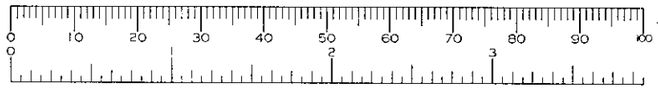

job: Residential Development Land at Pursers Farm Spencers Wood

client: Mr and Mrs N. Doe

drawing: SITE SECTIONS

scale: 1:200

date: NOV_99

sheet size: A3

1455 / 3

(0118) 9669669
2 ALEXANDRA ROAD
READING BERKSHIRE
Chartered Architects
ANDREWS KALIK ASSOCIATES