

Proposed Front

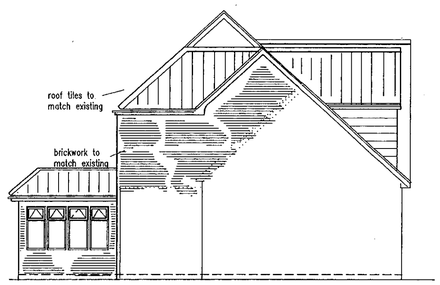

Proposed Side



Proposed Rear

Proposed Side



Existing Front

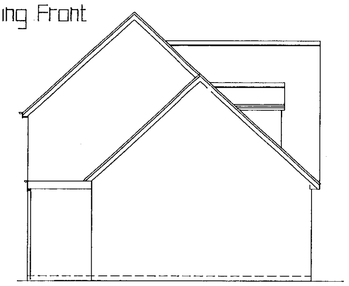

Existing Side

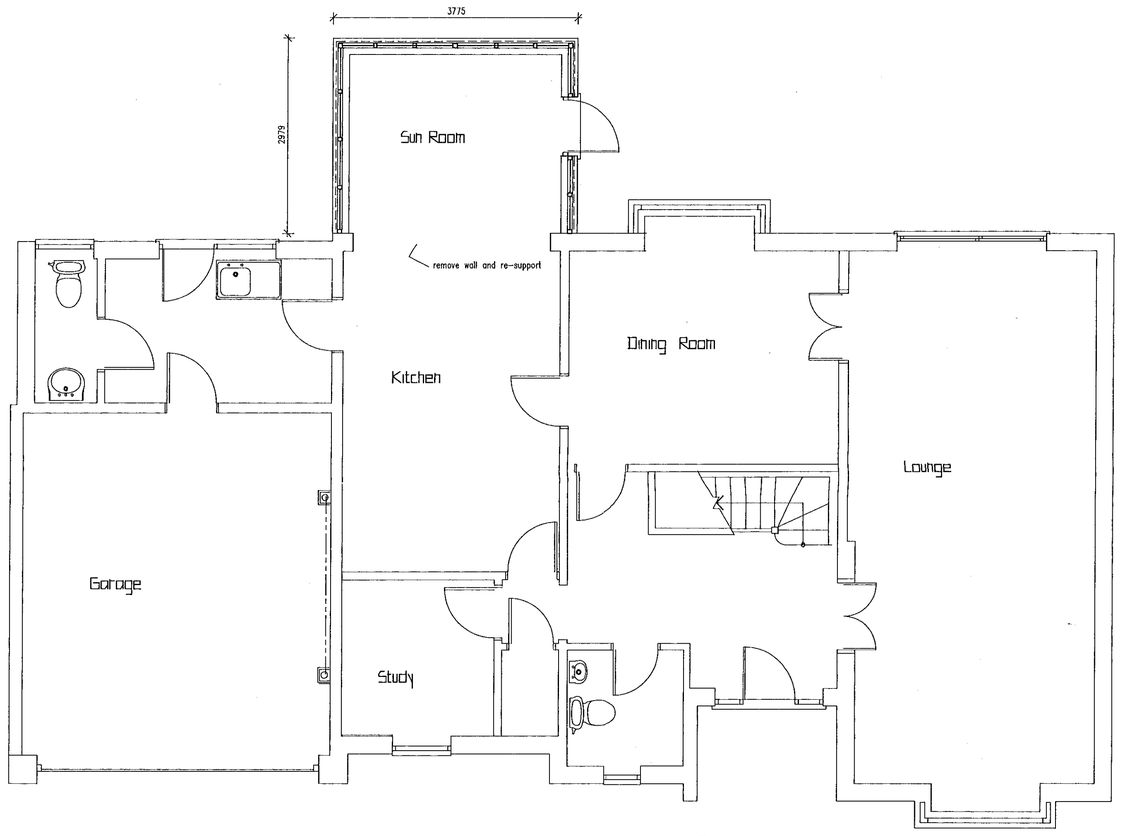

Ground Floor

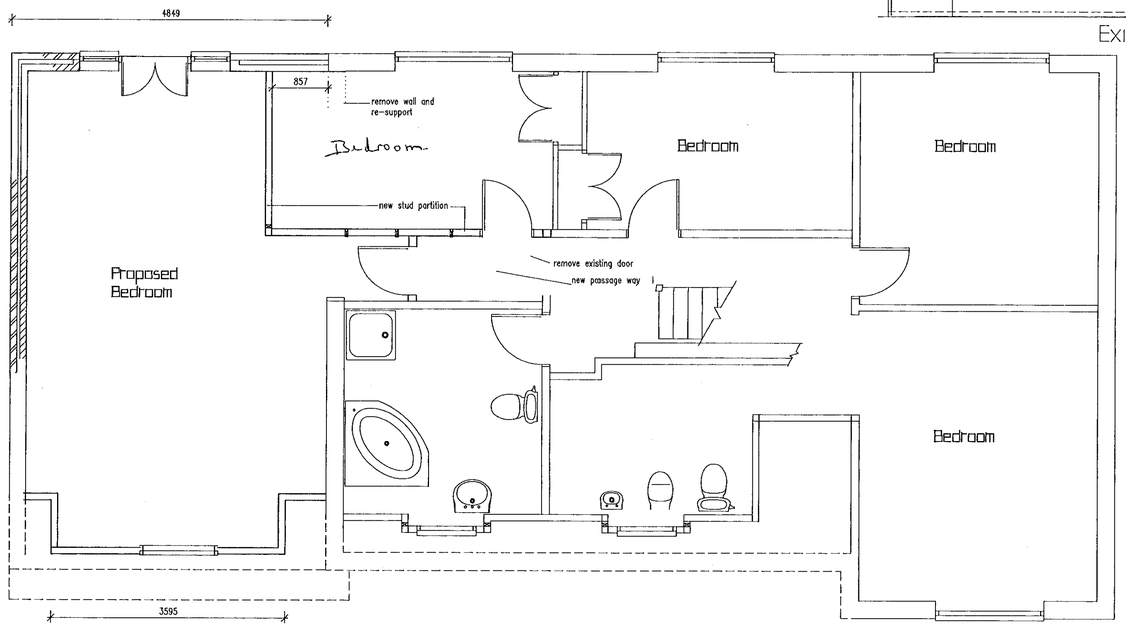

First Floor

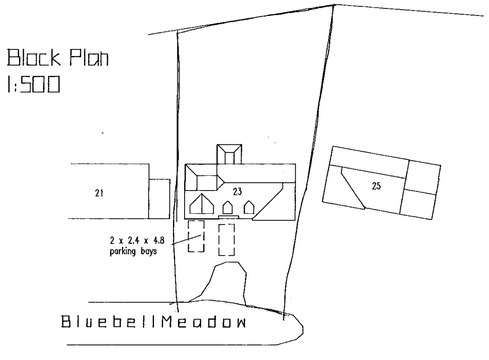

Block Plan
1:500

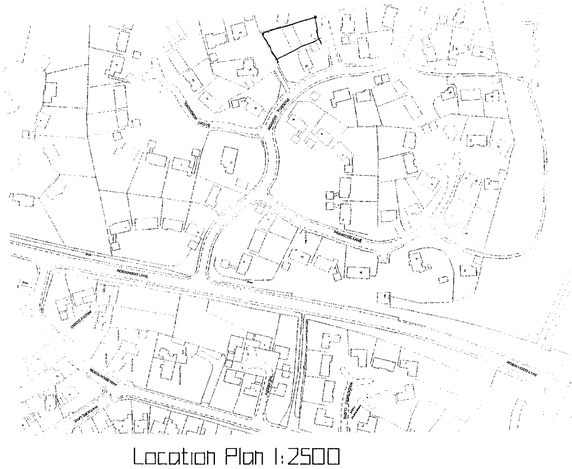

Location Plan 1:2500

08.FEB.2000* 0574

APPROVED

REVISIONS

Rev.	Description	Date
A	Roof alts and Sun Room added	18/1/2000

JOB TITLE

23 Bluebell Meadow
Winnersh

TITLE

Side Extension

SCALE 1:50 1:100

DATE 12/1/2000

DRAWING No. A