Ordnance Survey
Superplan Data

Option 1
Site-centred

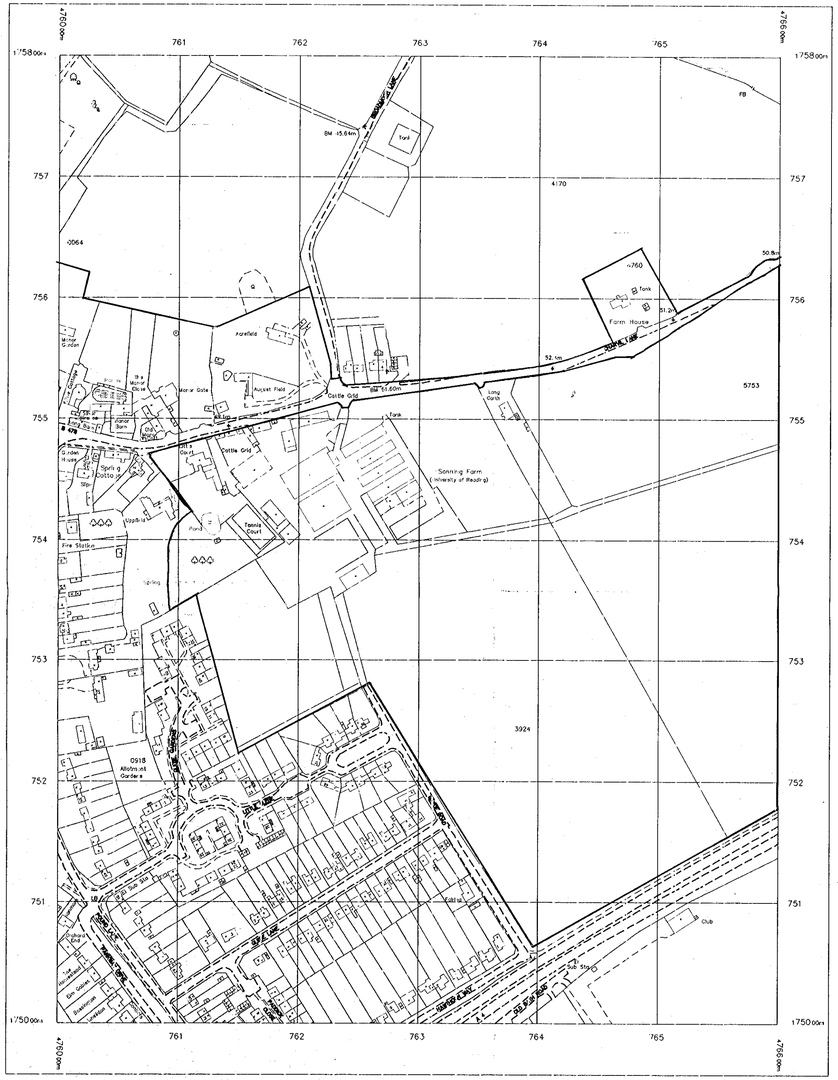

Produced 24 Mar 2000 from Ordnance Survey digital data and incorporating surveyed revision available at this date. © Crown Copyright 2000.

Reproduction in whole or in part is prohibited without the prior permission of Ordnance Survey.

This Superplan product does not contain all recorded map information.

20 0 20 40 60 80 100
Metres

This product contains data surveyed at one or more of the following scales: 1/1250, 1/2500 & 1/10000.

National Grid sheet reference at centre of this Superplan: SU7575

The representation of a road, track or path is no evidence of a right of way.

Heights are given in metres above Datum.

The alignment of tunnels is approximate.

Centre Coordinates: 476300 175400
Supplied by: Blackwell's Reading
Serial Number: 21112525

Notes

10 MAY 2000 1483

Rev.	Description	Date
B. O. CAD File Reference		
Date Plotted:	Time:	

The University of Reading

Gordon E Davies
Director of Estates and Buildings
Estates and Buildings Department
Whiteknights, PO Box 235
Reading, RG6 6BW
Tel. 0118 931 8958 Fax. 0118 975 3499

Building
Sonning Farm

Project
University of Reading

Title
Farm yard alterations
Redline or

Drawn	Date 24/3/00
Job Number	Scale 1:2500

Building No.	Code	Drawing No.	Rev.

R:\Data\Jobs\Team214\200322\Drawings\OS.dwg Mon May 08 09:32:57 2000

4760 00m

761

762

763

55 00m

754

753

The Manor Close

Lime Cottage

Ponds

Manor Gate

August Field

Cattle Grid

BM 51.60m

Silver Birches

Long Barn

Manor Barn

B 478

Old Manor Cott

49.1m

Tank

Garden House

El Sub Sta

Spring Cottage

Little Court

Cattle Grid

Sonning Farm
(University of Reading)

Slipe

Uppfield

Tennis Court

Pond

Fire Station

Spring

Existing barn to be removed

Proposed new barn

9000

To match existing

New concrete apron for vehicular access into barn

Proposed new extension to existing cattle barn

F.W.

To exist.

Proposed alterations to existing cattle barn

To new soakaway

0 10 20 30 40 50 60 70 80 90 100

SCALE	DATE	DRAWN BY	CHECKED BY
1:500	05/05/00	J.H.	A.G.

DRAWING

SITE PLAN
CATTLE REARING
SHED EXTENSION

APPROVED

PROJECT

FARM YARD ALTERATIONS
SONNING FARM

CLIENT

UNIVERSITY OF READING

RIDGE

BEAUMONT HOUSE
59 HIGH STREET THEALE
READING
RG7 5AL

TEL: 0118 932 3088
FAX: 0118 932 3137
E-mail: mail@ridge.co.uk
http://www.ridge.co.uk

Also at Oxford, Bristol and London

DRG NO 200322/ 001

REV

FILE REFERENCE: R:\DATA\JOBS\TEAM214\200322\DRAWINGS\

XREF FILE REFERENCE:

R:\Data\Jobs\Team214\200322\Drawings\Site_001.dwg Mon May 08 08:45:16 2000

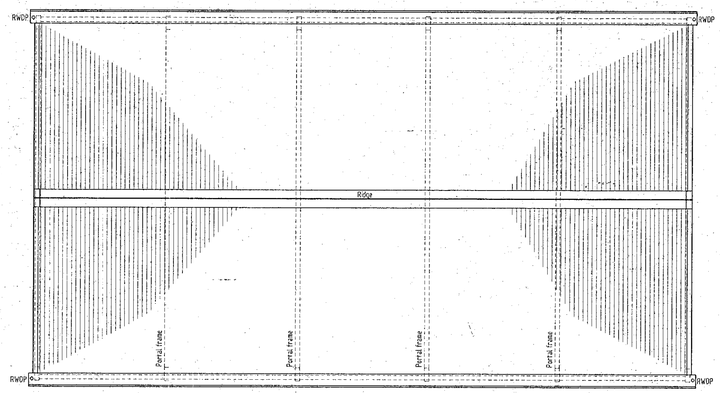

ROOF PLAN

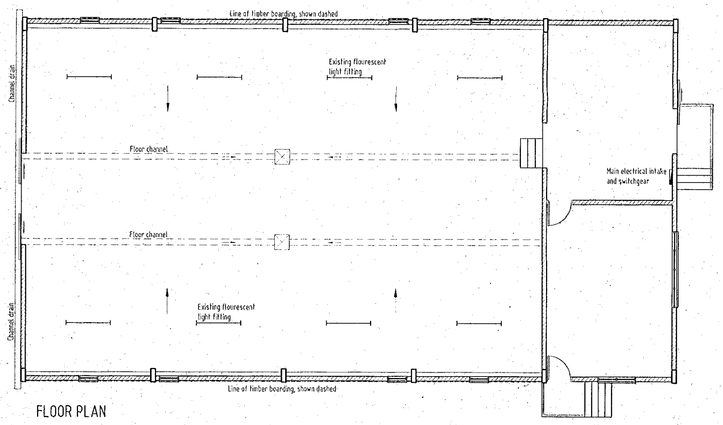

FLOOR PLAN

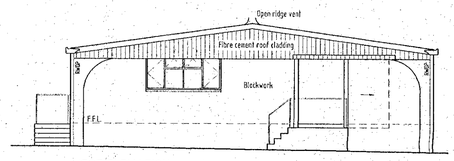

WEST ELEVATION

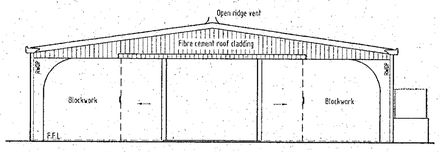

EAST ELEVATION

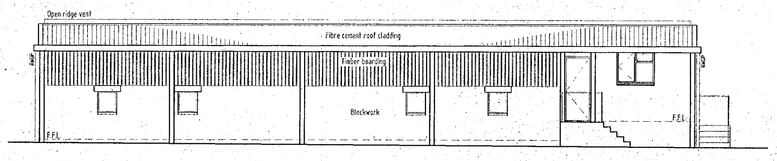

NORTH ELEVATION

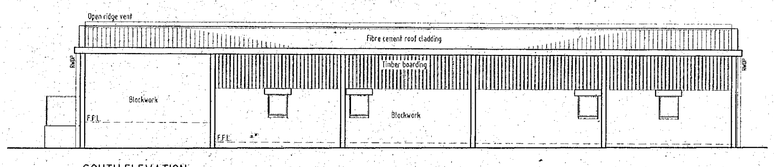

SOUTH ELEVATION

P:\Data\Jobs\Team214\200322\Drawings\Exist_003.dwg Mon May 08 08:56:32 2000

10.MAY2000 1483

APPROVED
10.MAY2000* 1483

REF	DATE	REVISION	DRAWN	CHECKED

SCALE	DATE	DRAWN BY	CHECKED BY
1:100	05/05/00	J.H.	

DRAWING

CALF REARING SHED
PLANS AND ELEVATIONS
AS EXISTING

PROJECT

FARMYARD ALTERATIONS
SONNING FARM

CLIENT

UNIVERSITY OF READING

RIDGE

BEAUMONT HOUSE
59 HIGH STREET THEALE
READING
RG7 5AL

TEL: 0118 932 3088
FAX: 0118 932 3137
E-mail: mail@ridge.co.uk
http://www.ridge.co.uk

Also at Oxford, Bristol and London

DRG NO 200322/ 003 REV

FILE REFERENCE:
R:\DATA\JOBS\TEAM214\200322\DRAWINGS\

XREF FILE REFERENCE:

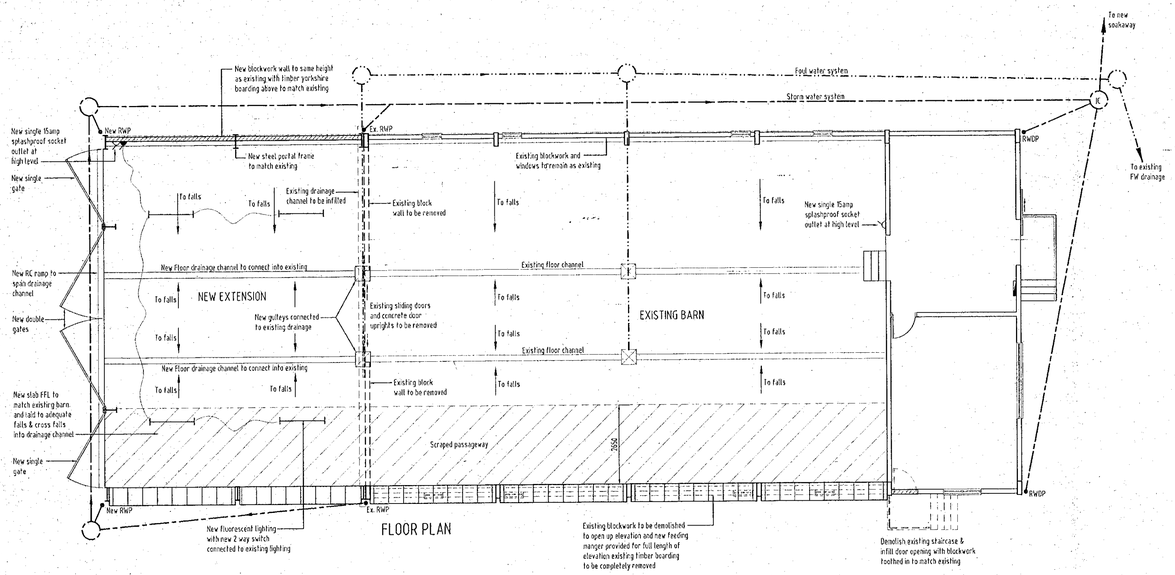

FLOOR PLAN

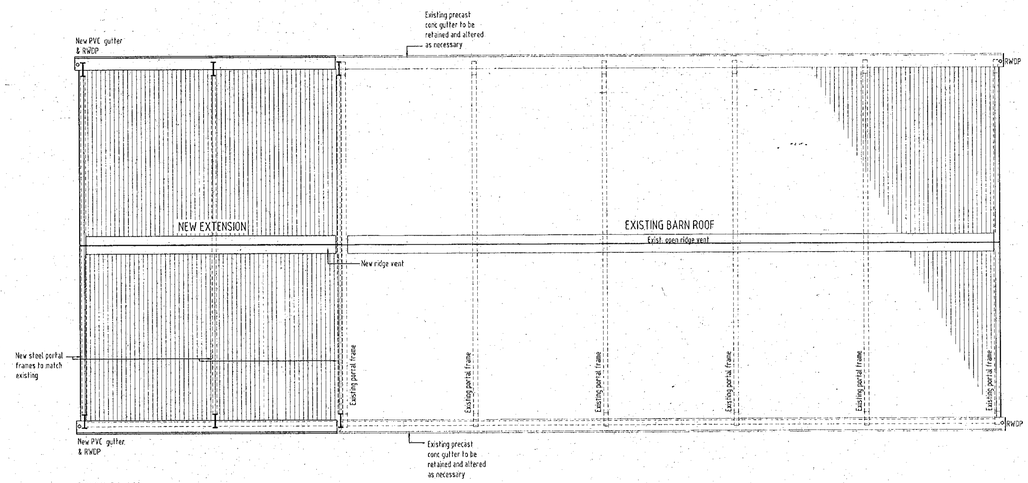

ROOF PLAN

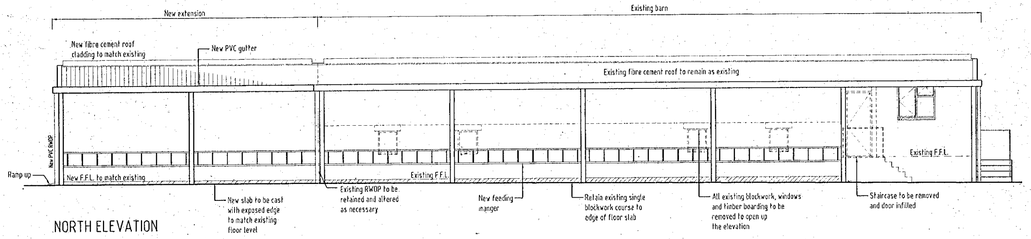

NORTH ELEVATION

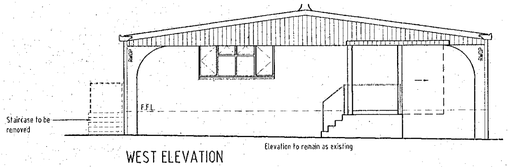

WEST ELEVATION

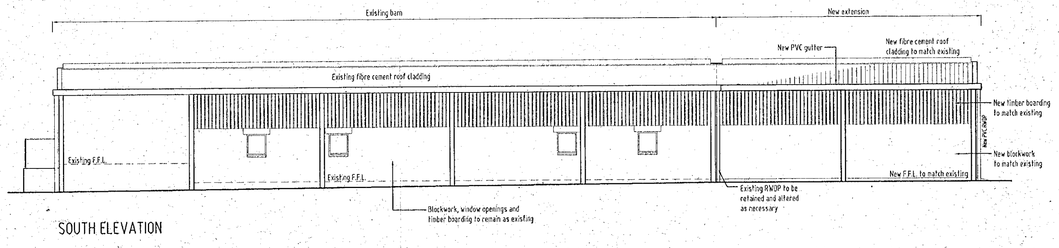

SOUTH ELEVATION

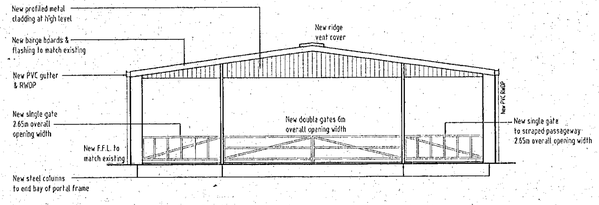

EAST ELEVATION

0 10 20 30 40 50 60 70 80 90 100

REF	DATE	REVISION	DRAWN	CHECKED

SCALE	DATE	DRAWN BY	CHECKED BY
1:100	05/05/00	J.H.	

DRAWING

CATTLE REARING SHED PLANS AND ELEVATIONS AS PROPOSED

APPROVED

PROJECT

FARM YARD ALTERATIONS SONNING FARM

CLIENT

UNIVERSITY OF READING

1483

10 MAY 2000

RIDGE

BEAUMONT HOUSE
59 HIGH STREET THEALE
READING
RG7 5AL

TEL: 0118 932 3088
FAX: 0118 932 3137
E-mail: mail@ridge.co.uk
http://www.ridge.co.uk

Also at Oxford, Bristol and London

DRG NO 200322/ 004

REV

FILE REFERENCE: R:\DATA\JOBS\TEAM214\200322\DRAWINGS\

XREF FILE REFERENCE:

R:\Data\Jobs\Team214\200322\Drawings\Prop_004.dwg Mon May 08 08:28:13 2000