EXISTING FIRST FLOOR PLAN AND ELEVATIONS AT 56 BARKHAM RIDE WOKINGHAM

02.MAR2000* 0801

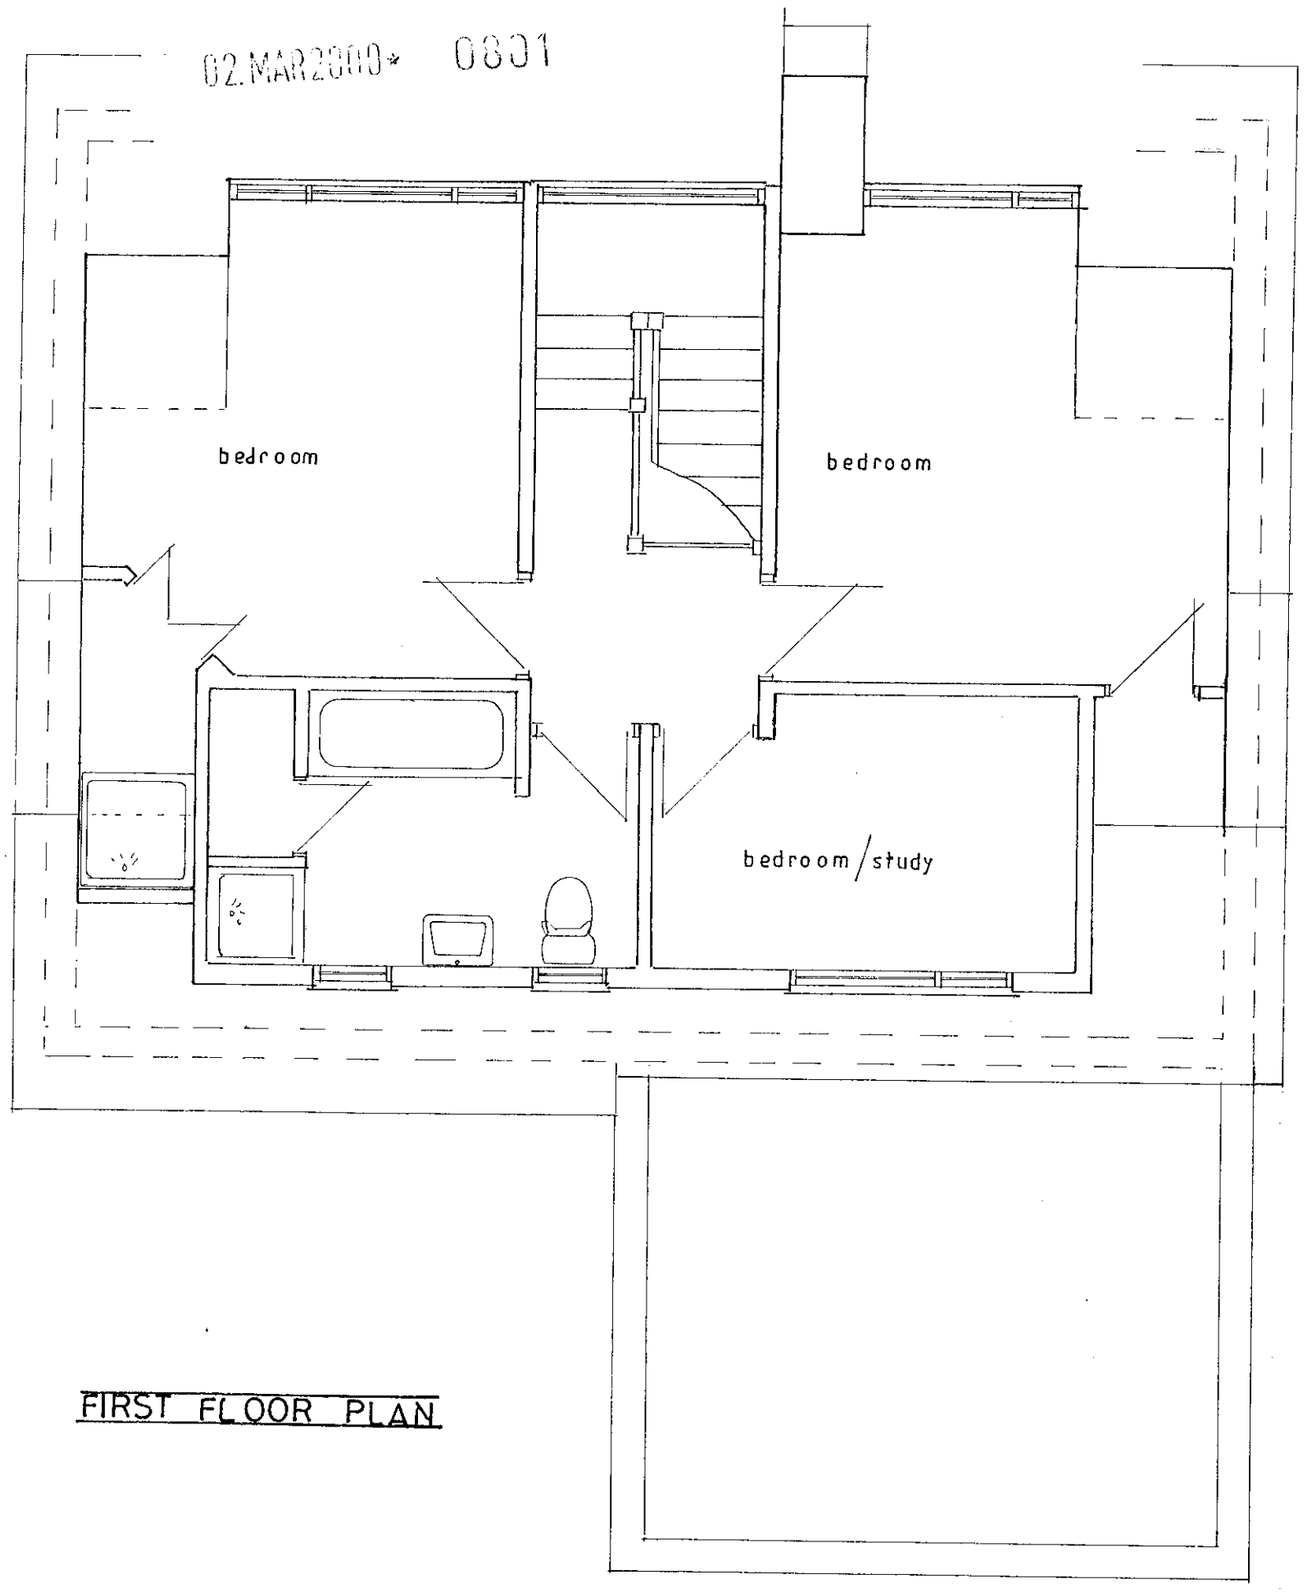

FIRST FLOOR PLAN

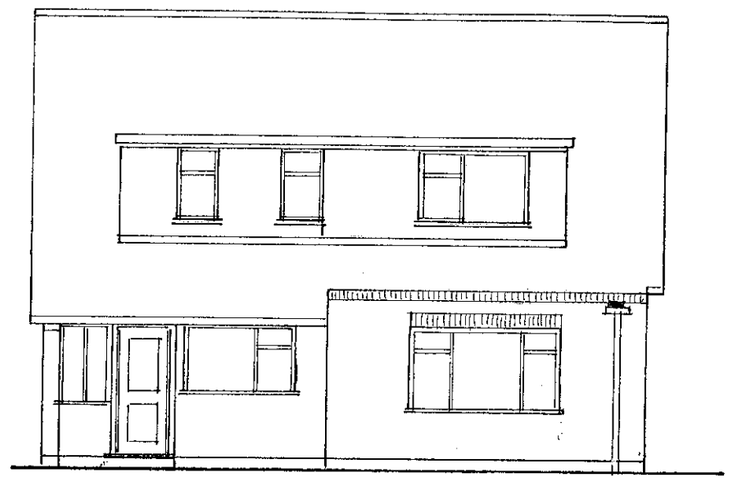

REAR ELEVATION

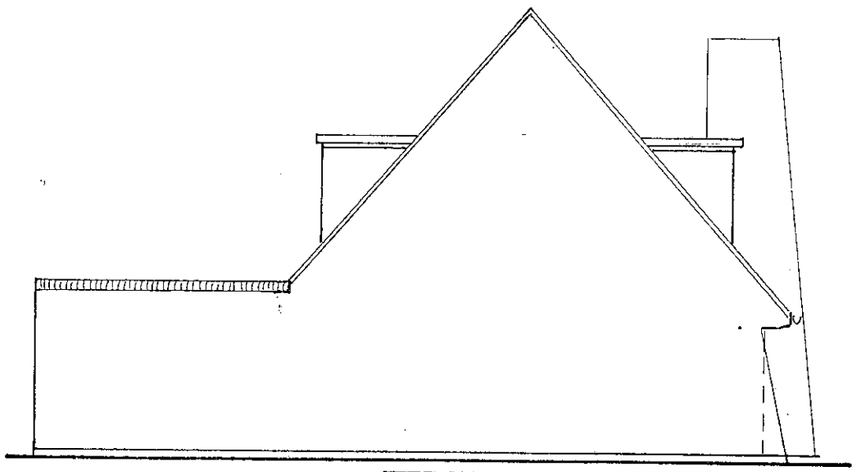

SIDE ELEVATION

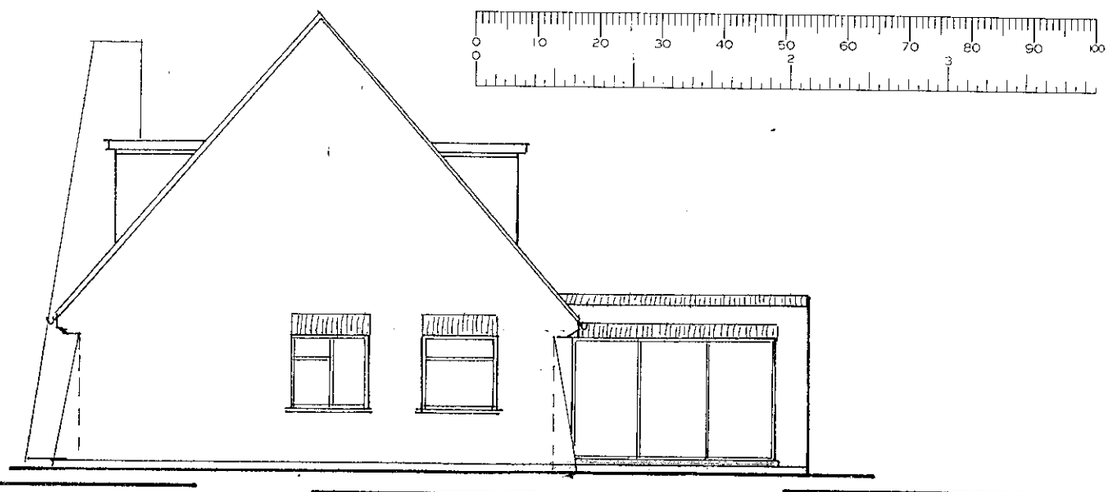

SIDE ELEVATION



REAR ELEVATION

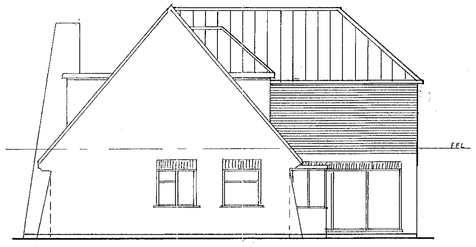

SIDE ELEVATION

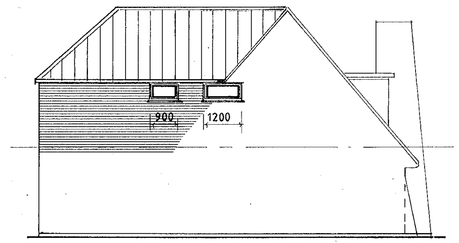

SIDE ELEVATION

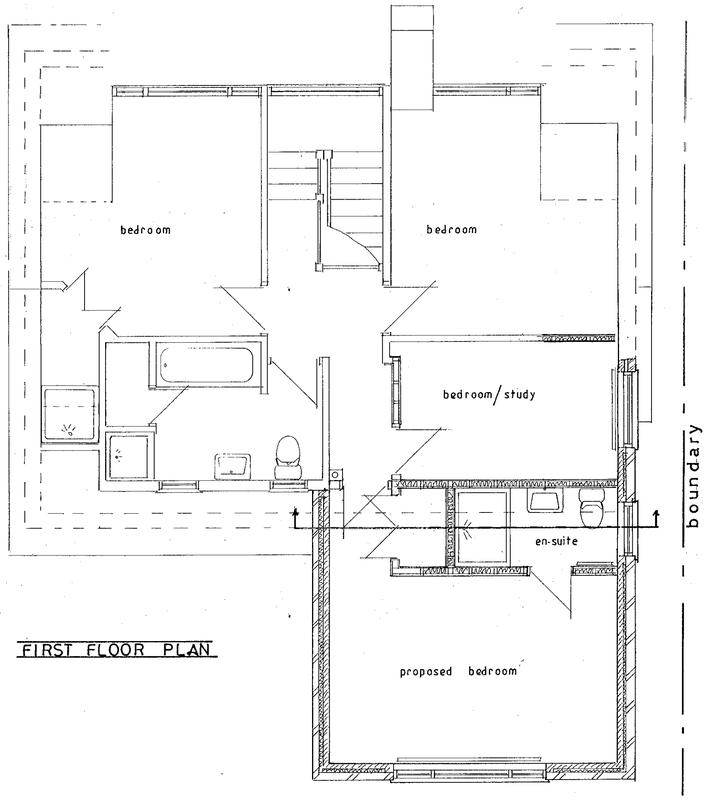

FIRST FLOOR PLAN

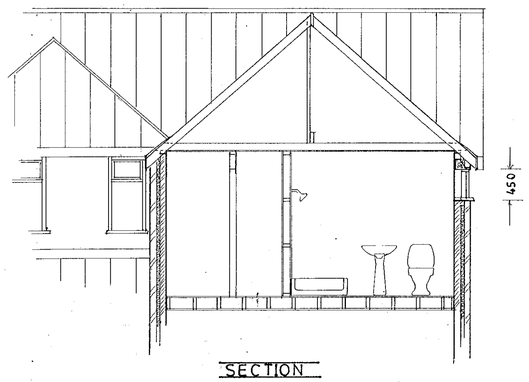

SECTION

Notes:
All dimensions must be checked on site and not scaled from this drawing.

ALL MATERIALS TO MATCH EXISTING

A		
	Date	Revisions

© copyright

02.MAR2000* 0801

Client
MR.+ MRS. B. EDEN

Job Title
ALTERATION TO PITCH ROOF & FIRST FLOOR ADDITION TO BEDROOM WITH EN SUITE SHOWER AT 56 BARKHAM RIDE FINCHAMSTEAD WOKINGHAM

Drawing Title
PROPOSED FLOOR PLAN ELEVATIONS AND SECTION

APPROVED

Scale 1 50 1 100

Date 11 2 00

Drawn by

Drg. No.

Rev.

(ARCH.)

594 x 841mm A1