21.FEB.2000* 0643

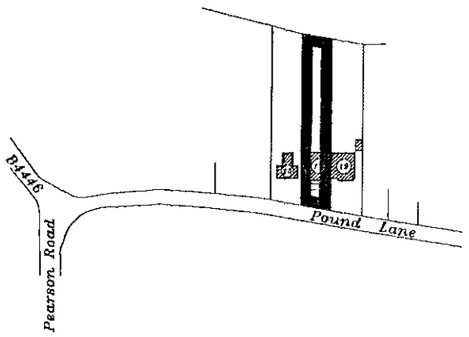

Location Plan

Scale 1:2500

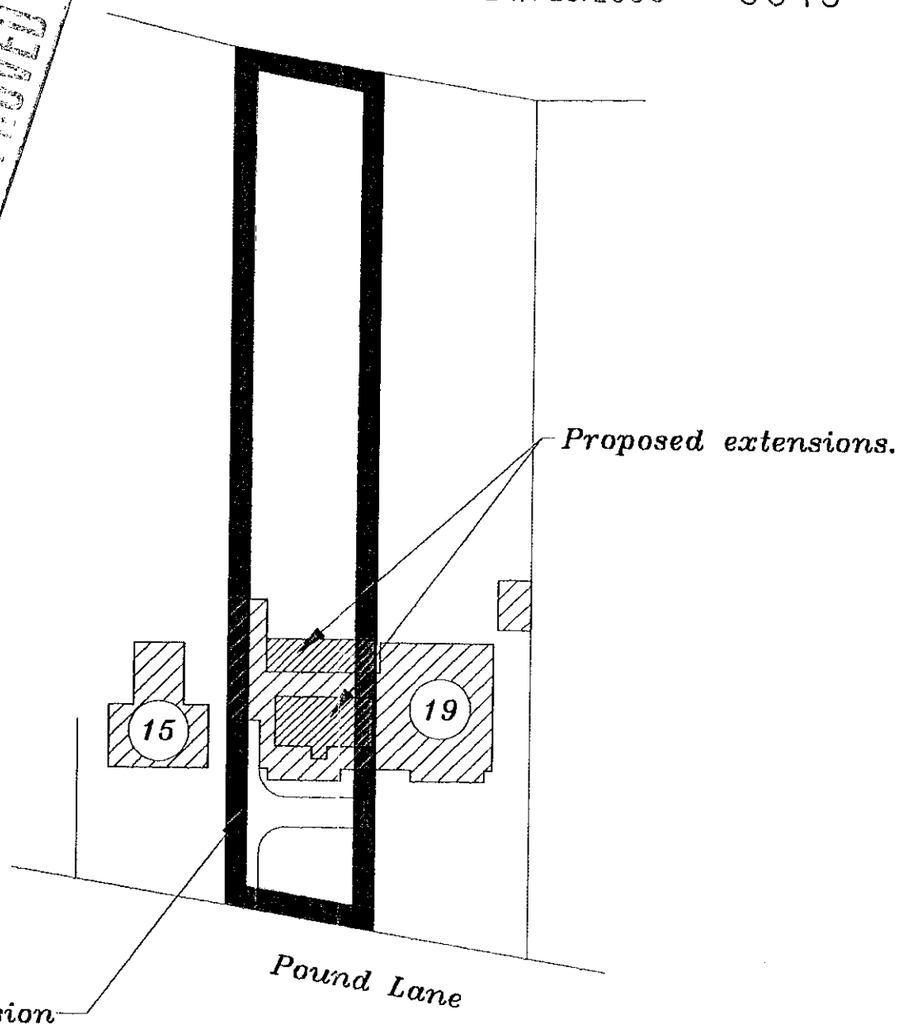

Existing parking provision is three 2.4 x 4.8 metre spaces on drive plus single garage.

Site Plan

Scale 1:500

DELEGATED
29/6/00.

17 Pound Lane, Sonning, Berkshire, RG4 6XD.

Drawing Number 151/01

Scale as shown

garage

kitchen

lounge

dining room

up

Existing Ground Floor Plan

21.FEB.2000* 0643

17 Pound Lane, Sonning,
Berkshire, RG4 6XD.

Drawing Number
151/02

Scale 1:50

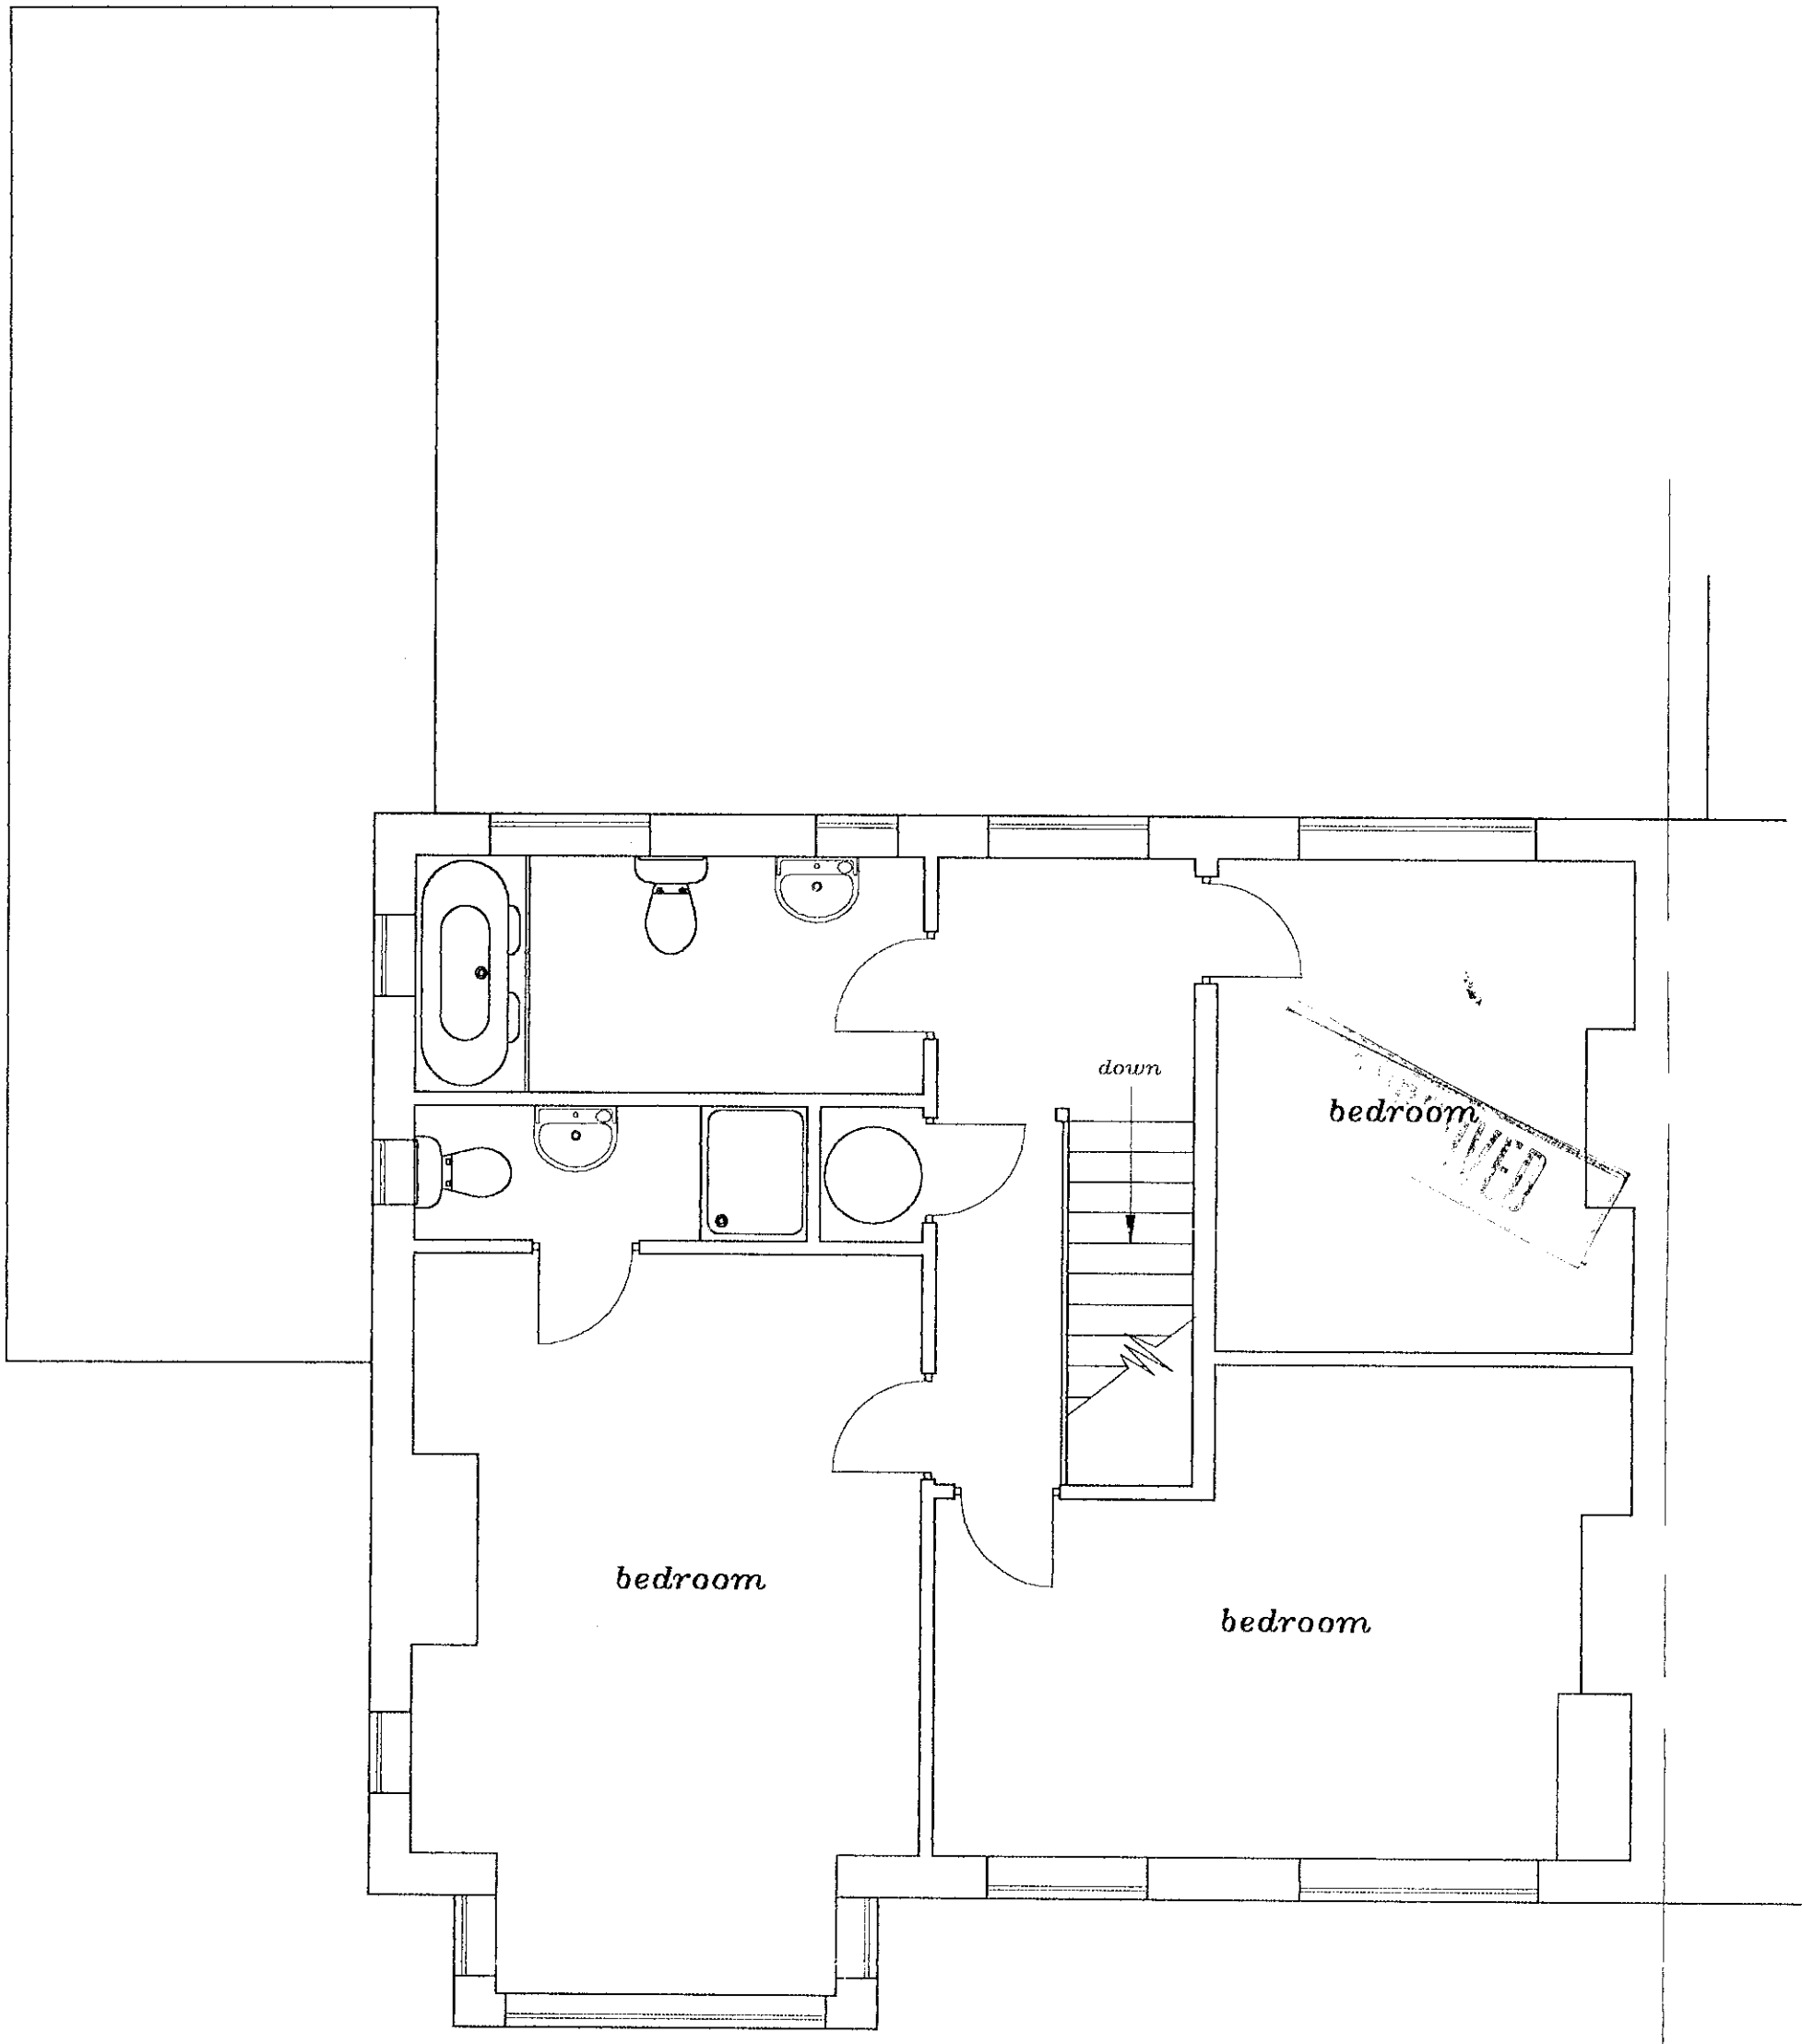

RECEIVED

Existing First Floor Plan

21.FEB.2000* 0643

17 Pound Lane, Sonning, Berkshire, RG4 6XD.

Drawing Number 151/03

Scale 1:50



Front

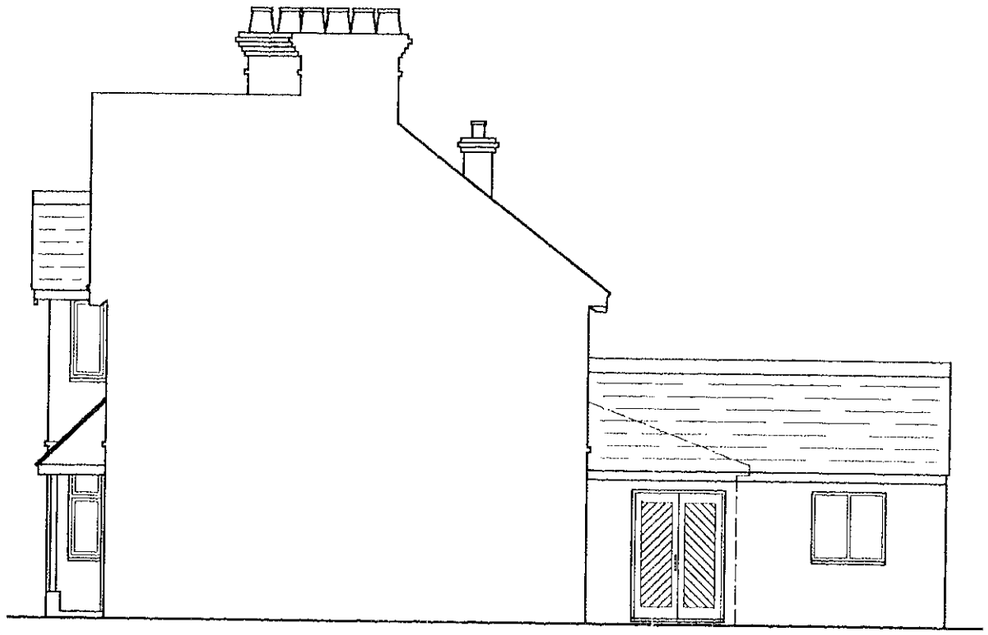

South Side

APPROVED
21 FEB 2000*
0643



Rear

Existing Elevations

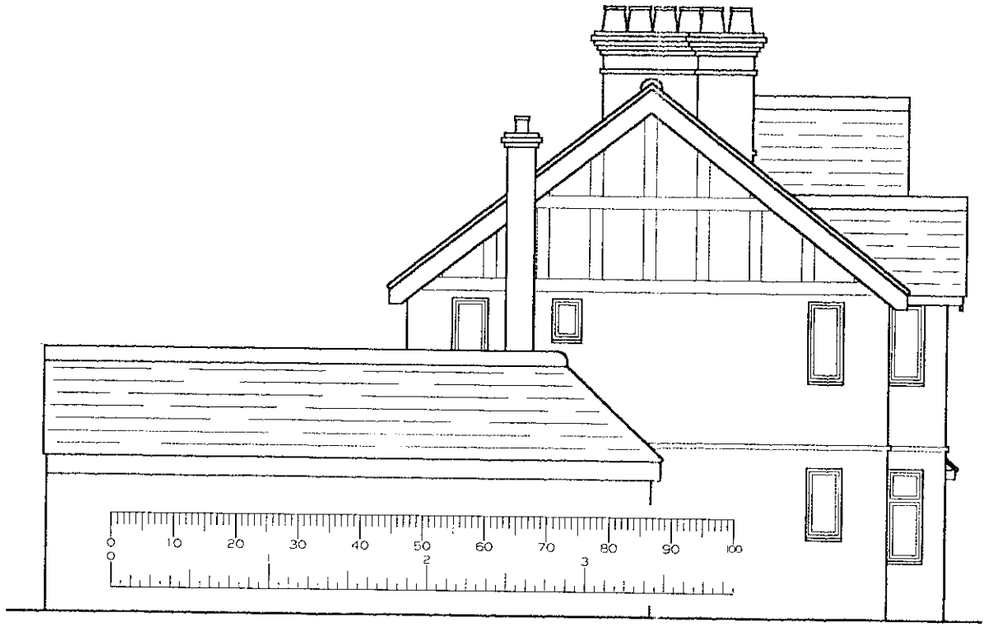

North Side

21/6/00

17 Pound Lane, Sonning, Berkshire, RG4 6XD.

Drawing Number
151/04

Scale 1:100

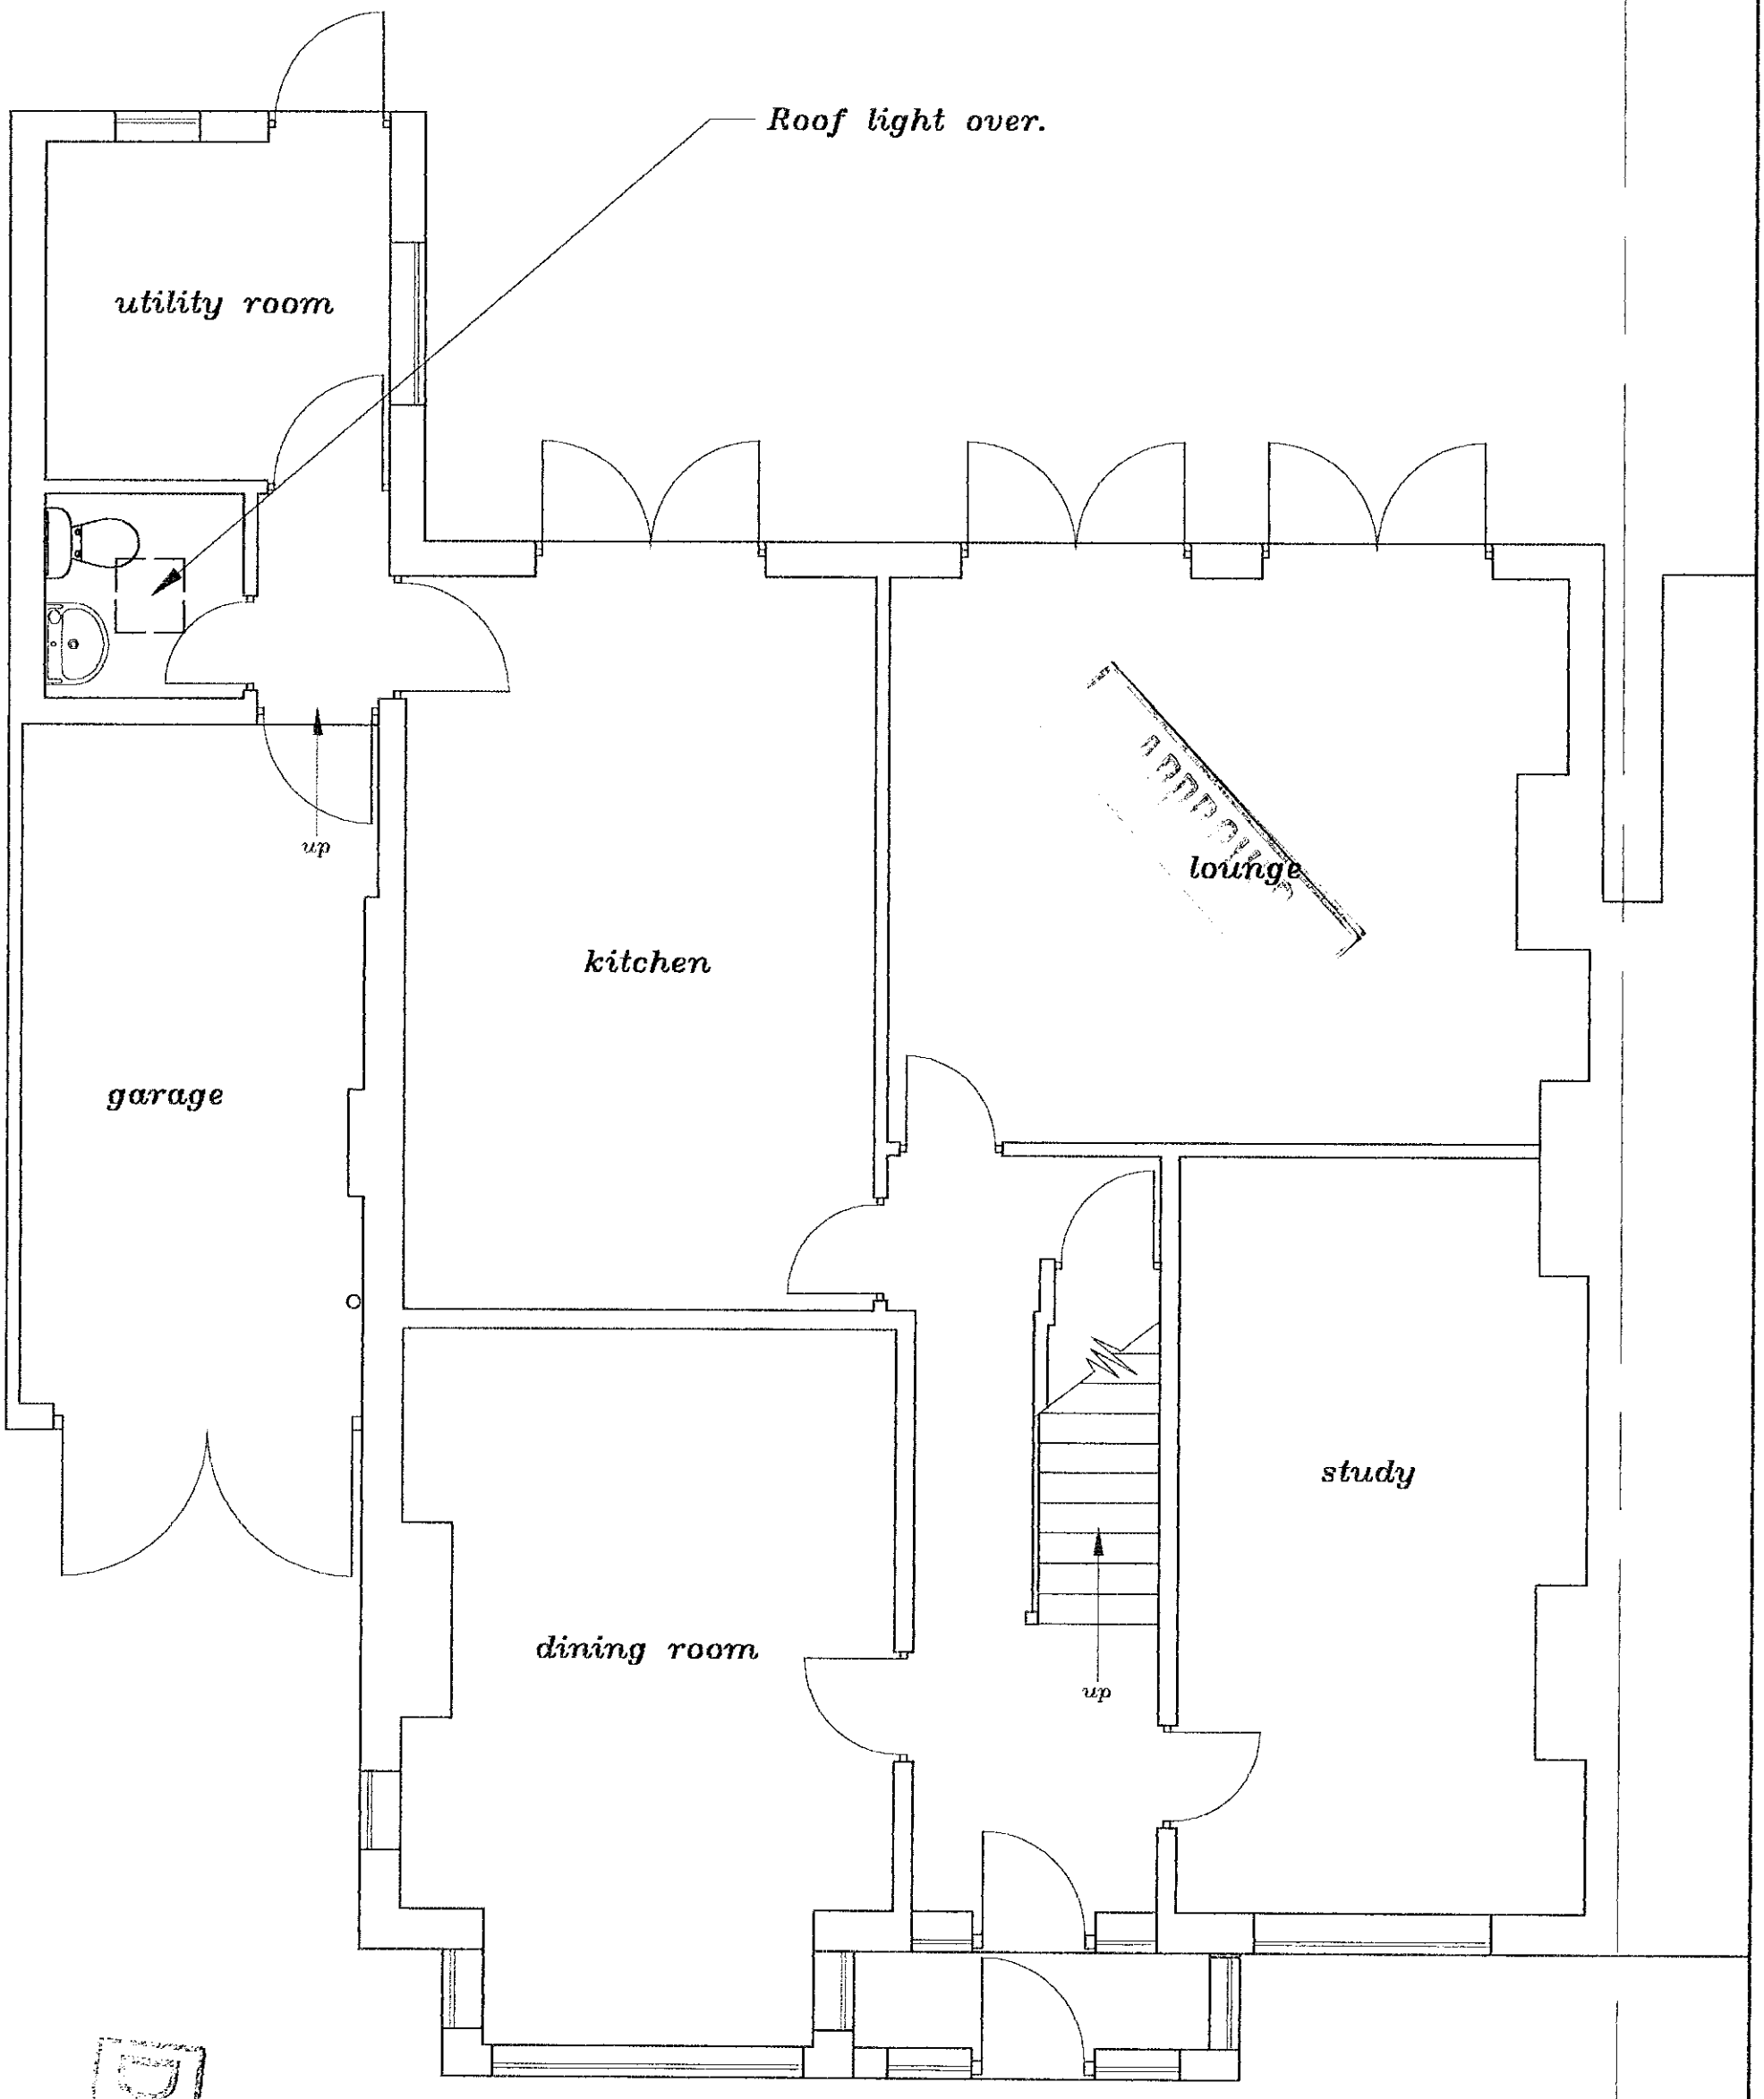

Proposed Ground Floor Plan

21.FEB.2000* 0643

PLANNING
06/04/00

17 Pound Lane, Sonning, Berkshire, RG4 6XD.

Drawing Number 151/05

Scale 1:50

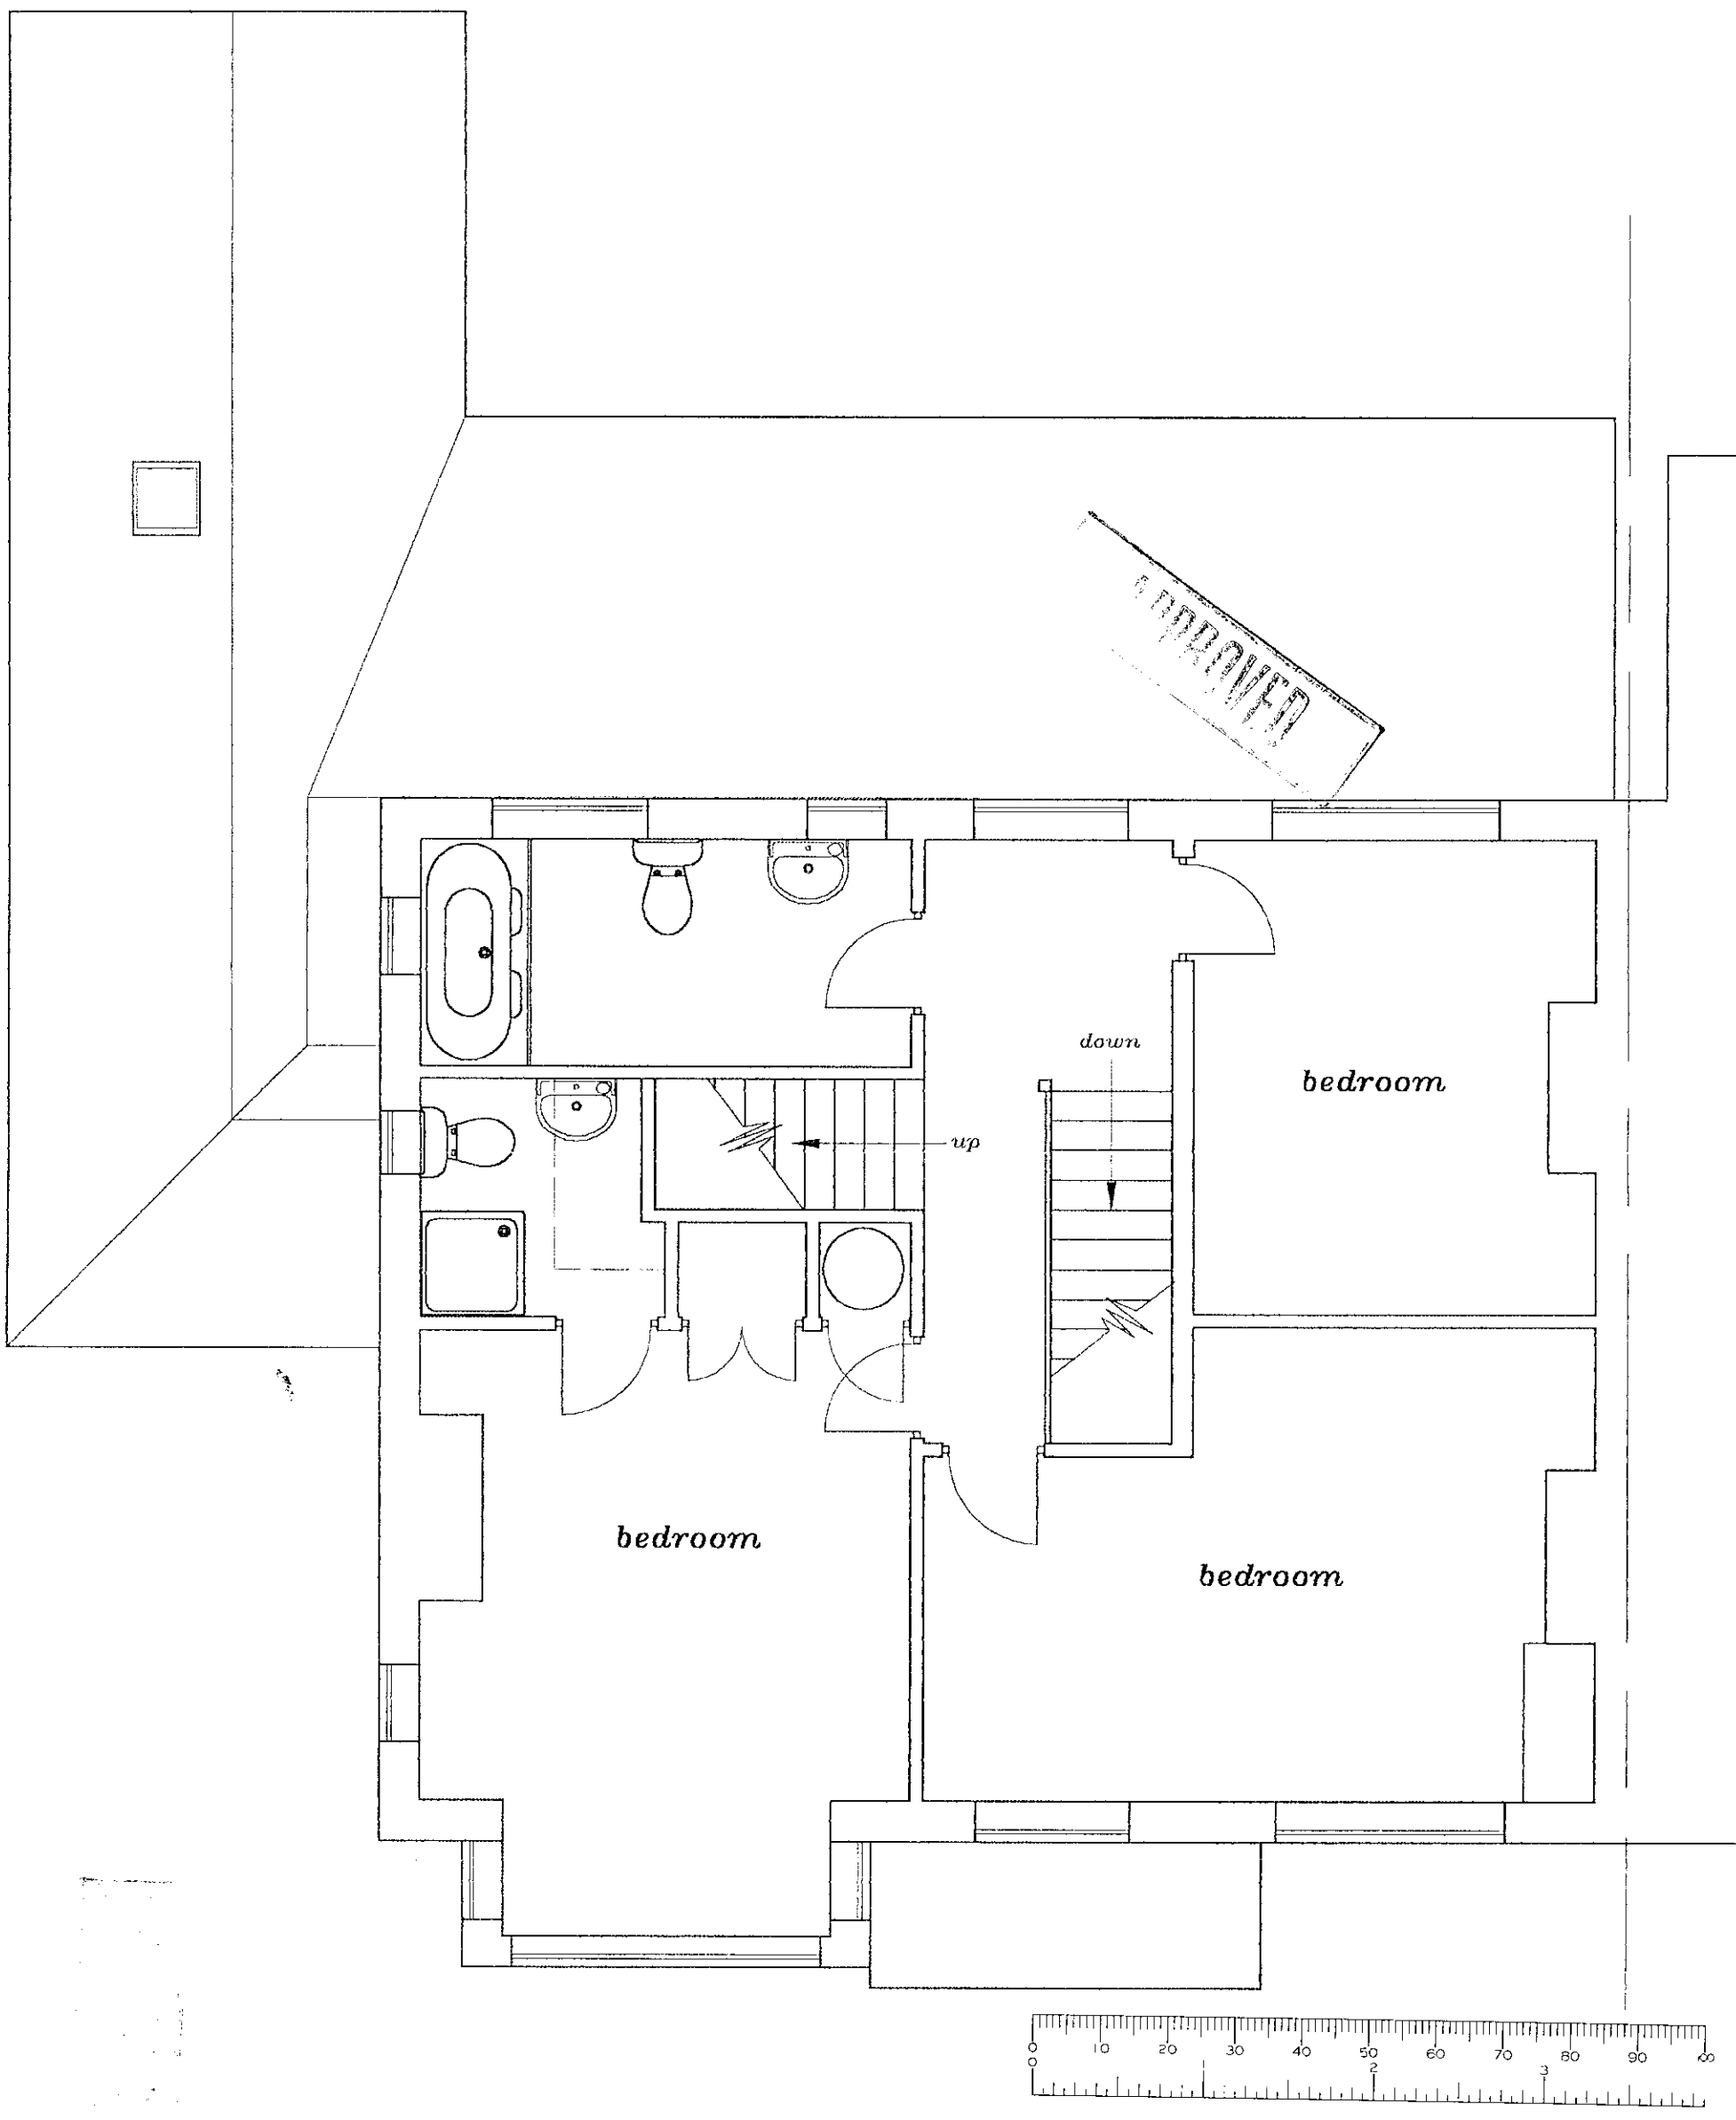

Proposed First Floor Plan

29/6/00

21.FEB.2000* 0643

17 Pound Lane, Sonning, Berkshire, RG4 6XD.

Drawing Number 151/06

Scale 1:50

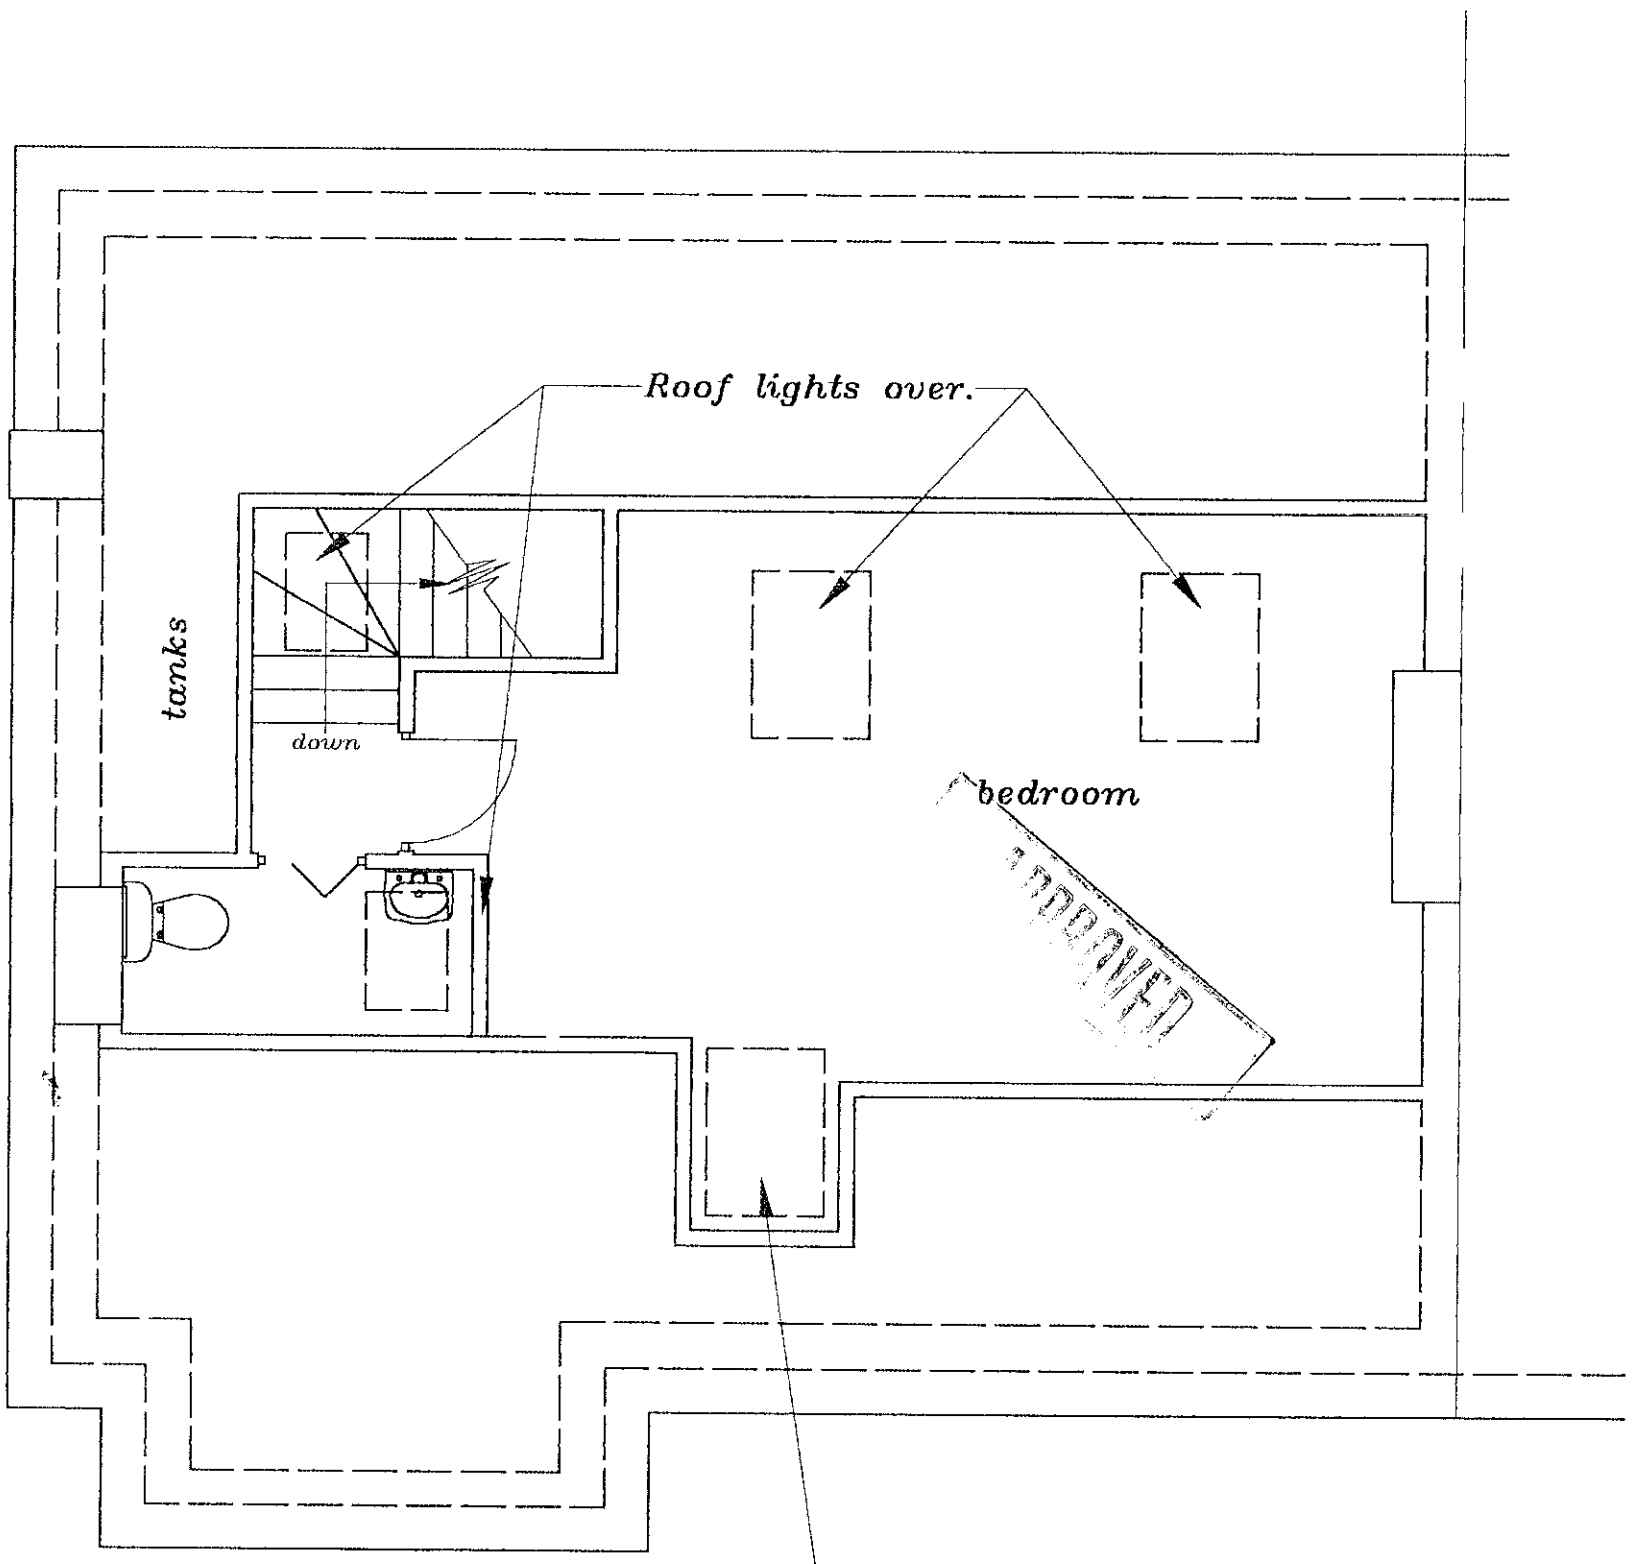

Proposed Second Floor Plan

21.FEB.2000* 0643

0 10 20 30 40 50 60 70 80 90 100
0 2 3

17 Pound Lane, Sonning, Berkshire, RG4 6XD.

Drawing Number
151/07

Scale 1:50



Front

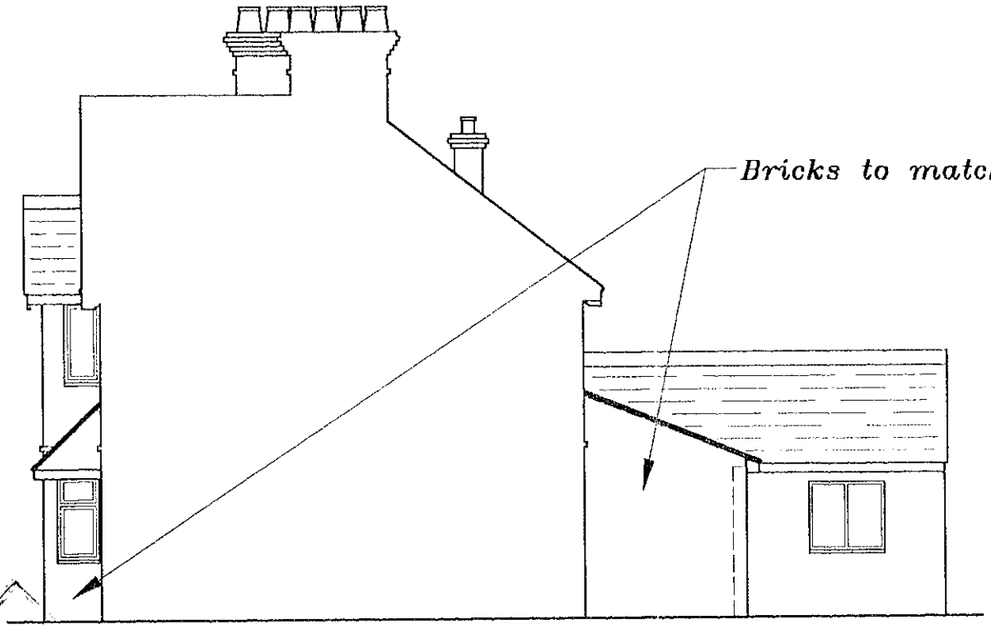

South Side

Rear

Proposed Elevations

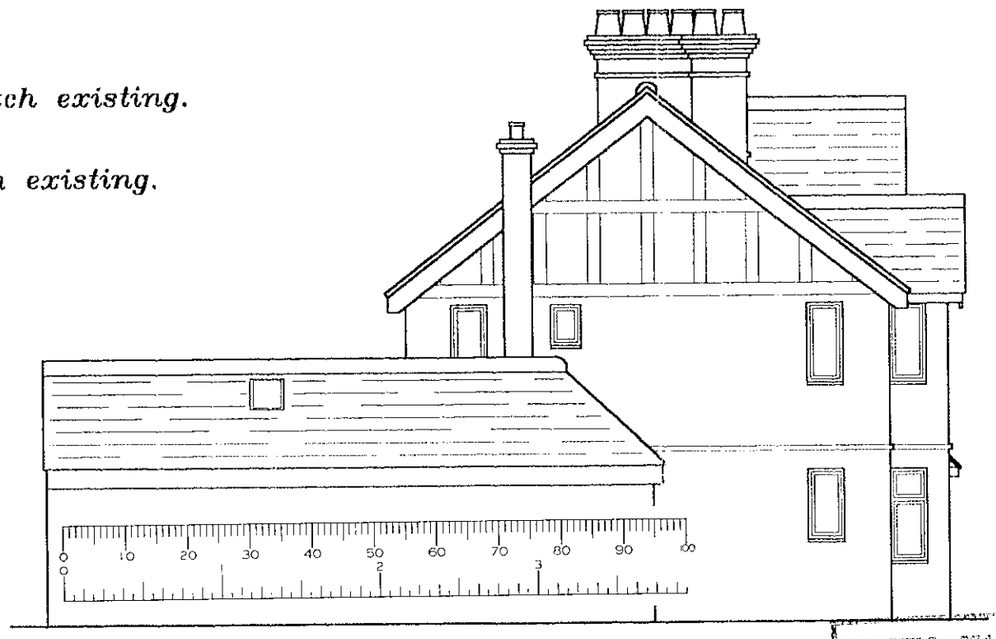

North Side

24 FEB 2000
0643
DELEGATED
29/6/00

17 Pound Lane, Sonning, Berkshire, RG4 6XD.

Drawing Number 151/08

Scale 1:100