

Existing Front

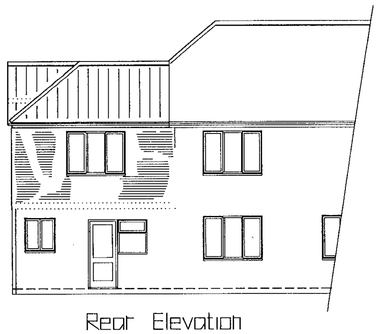

Rear Elevation



Front Elevation

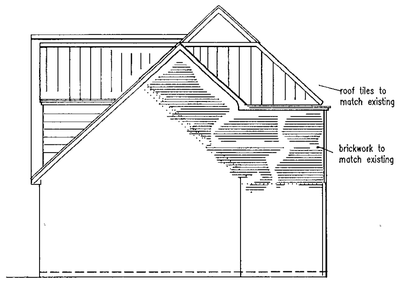

Side Elevation

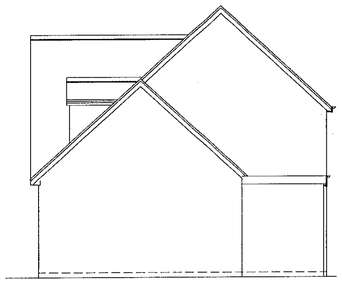

Existing Side

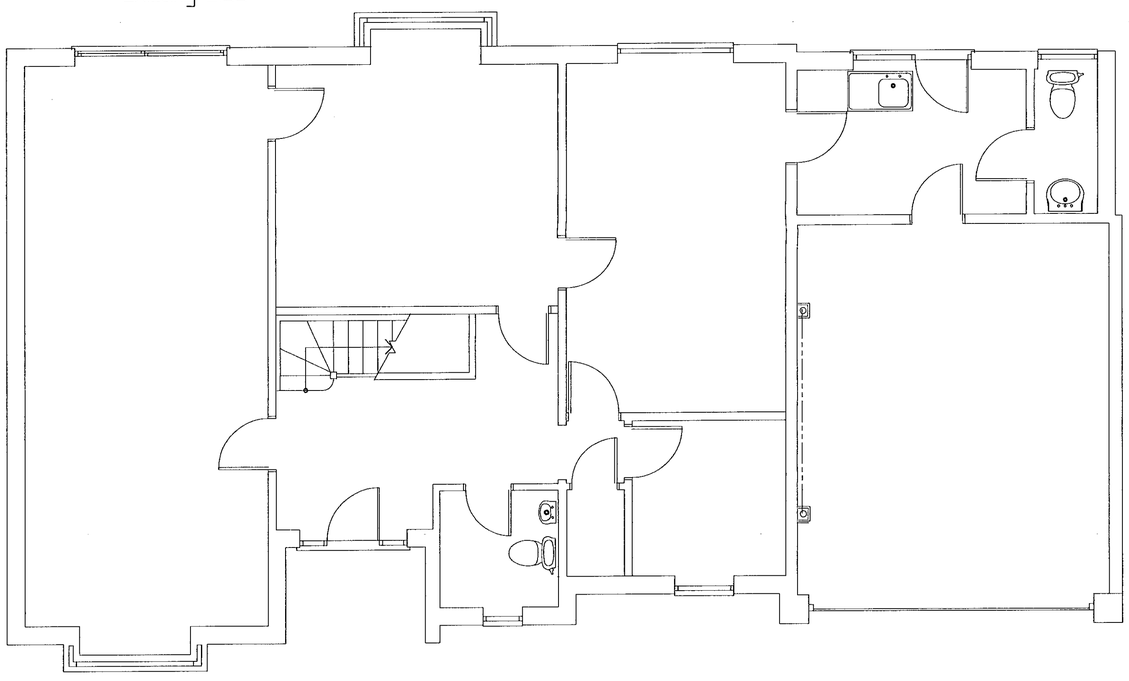

Ground Floor

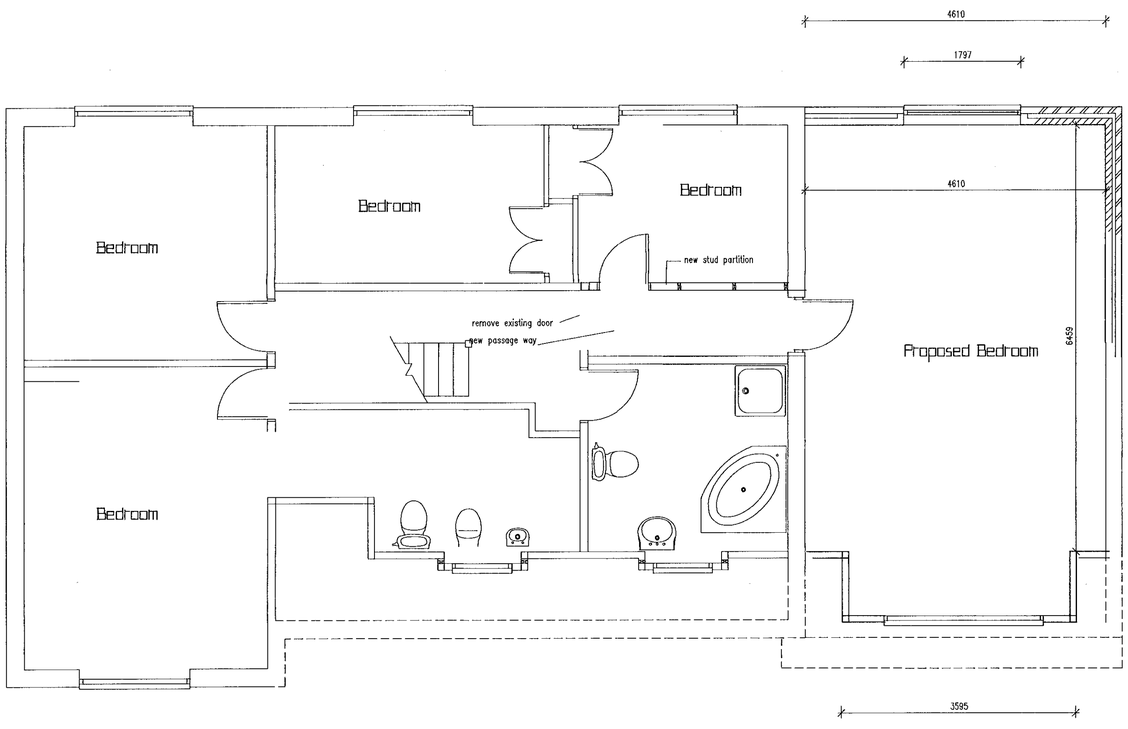

First Floor Plan

22.FEB.2000 C044

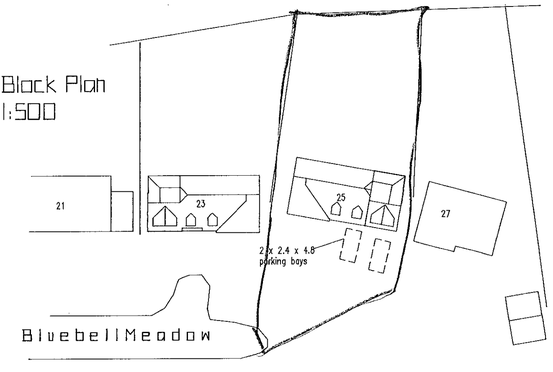

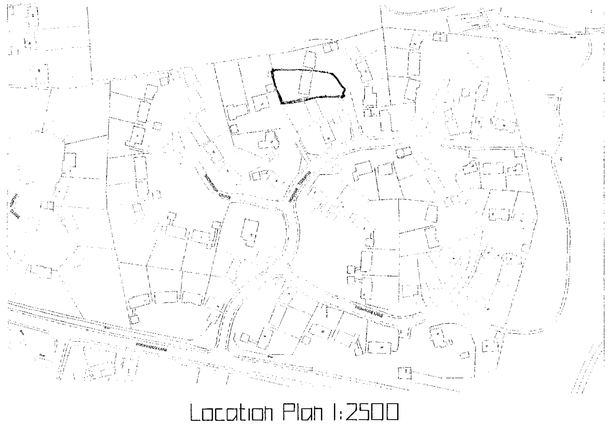

Location Plan 1:2500

REVISIONS

Rev.	Description	Date
A	Alts to side and rear elevations	17/12/99
B	Alts to Elevations	18/1/2000

JOB TITLE

Mr & Mrs L.Marks
25 Bluebell Meadow
Winnersh

TITLE

Side Extension

SCALE 1:50 1:100

DATE 12/11/99

DRAWING No. Lmark:01 B