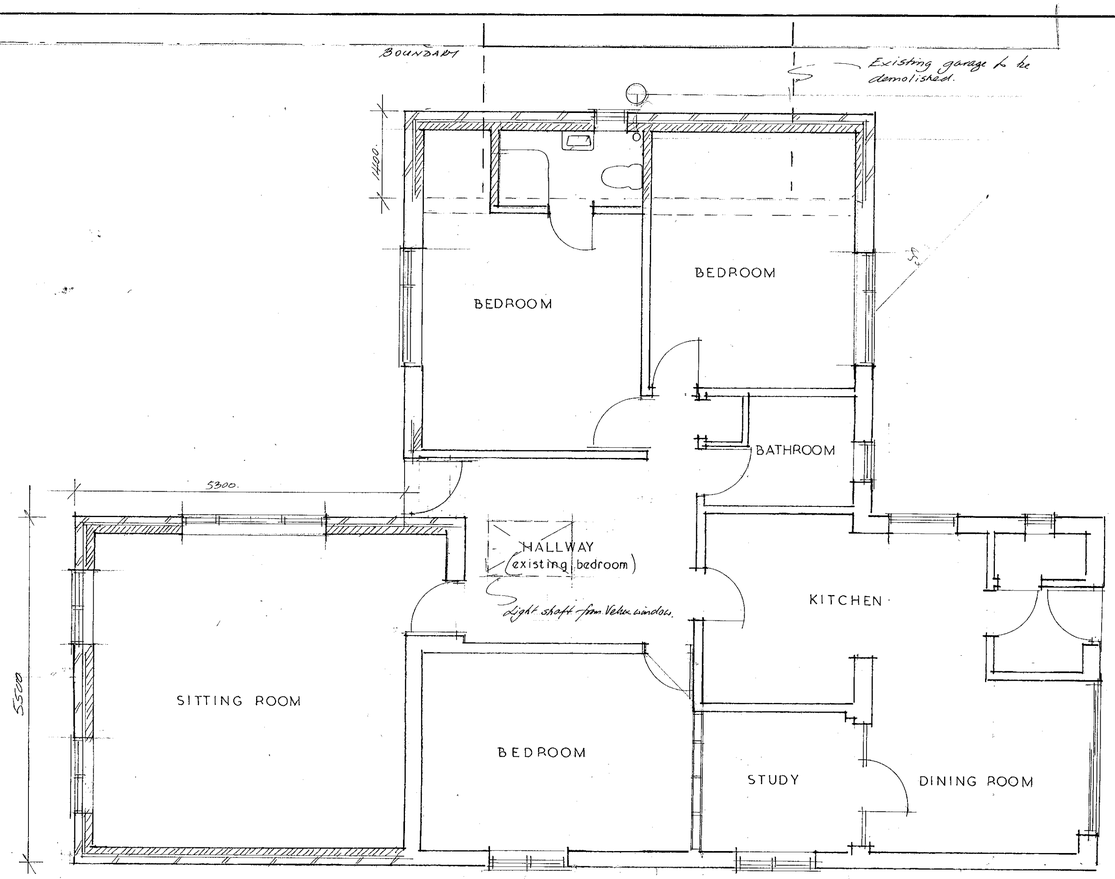

PROPOSED FLOOR PLAN

BOUNDARY

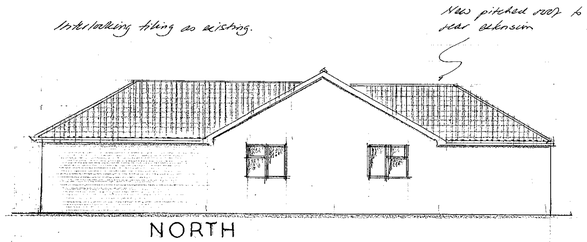

NORTH

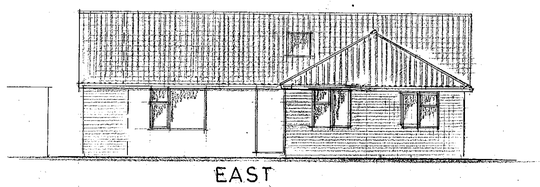

EAST

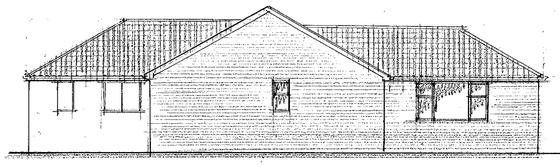

SOUTH

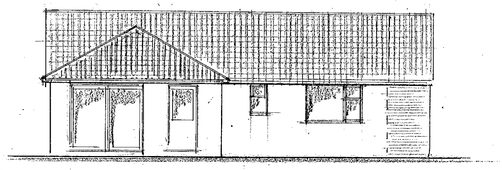

WEST

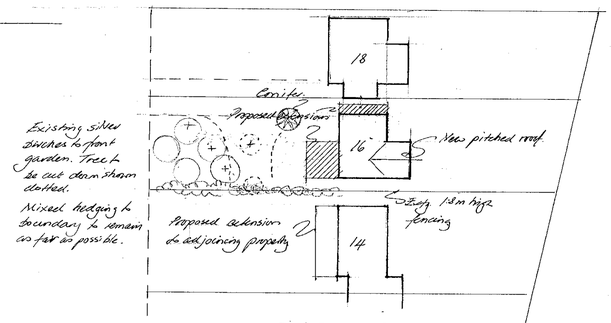

BLOCK PLAN 1/500

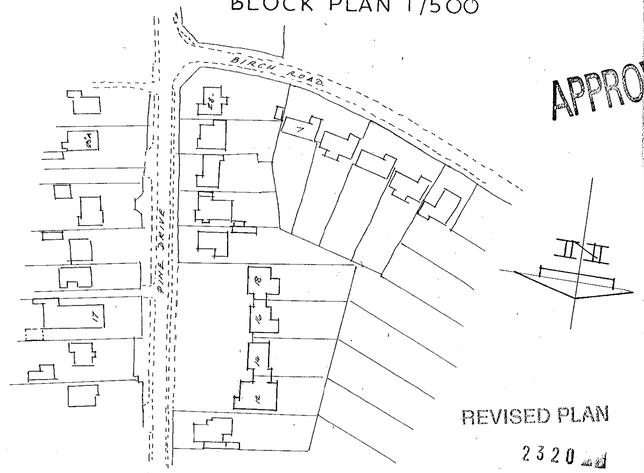

LOCATION 1/1250

APPROVED

REVISED PLAN

2320

rev	date	
A	16.8.00.	Garage detail.

JOHN R HALL
CHARTERED SURVEYOR
Tel 0118 9882883

client
Mr & Mrs A Hartin

project
PROPOSED FRONT AND SIDE EXTENSIONS & PITCHED ROOF TO EXISTING REAR EXTENSIONS

address
16, PINE DRIVE
FINCHAMPSTEAD

scales
1/50 & 1/100

date
August 2000

drawn by

drwg no
PBC/1639

rev

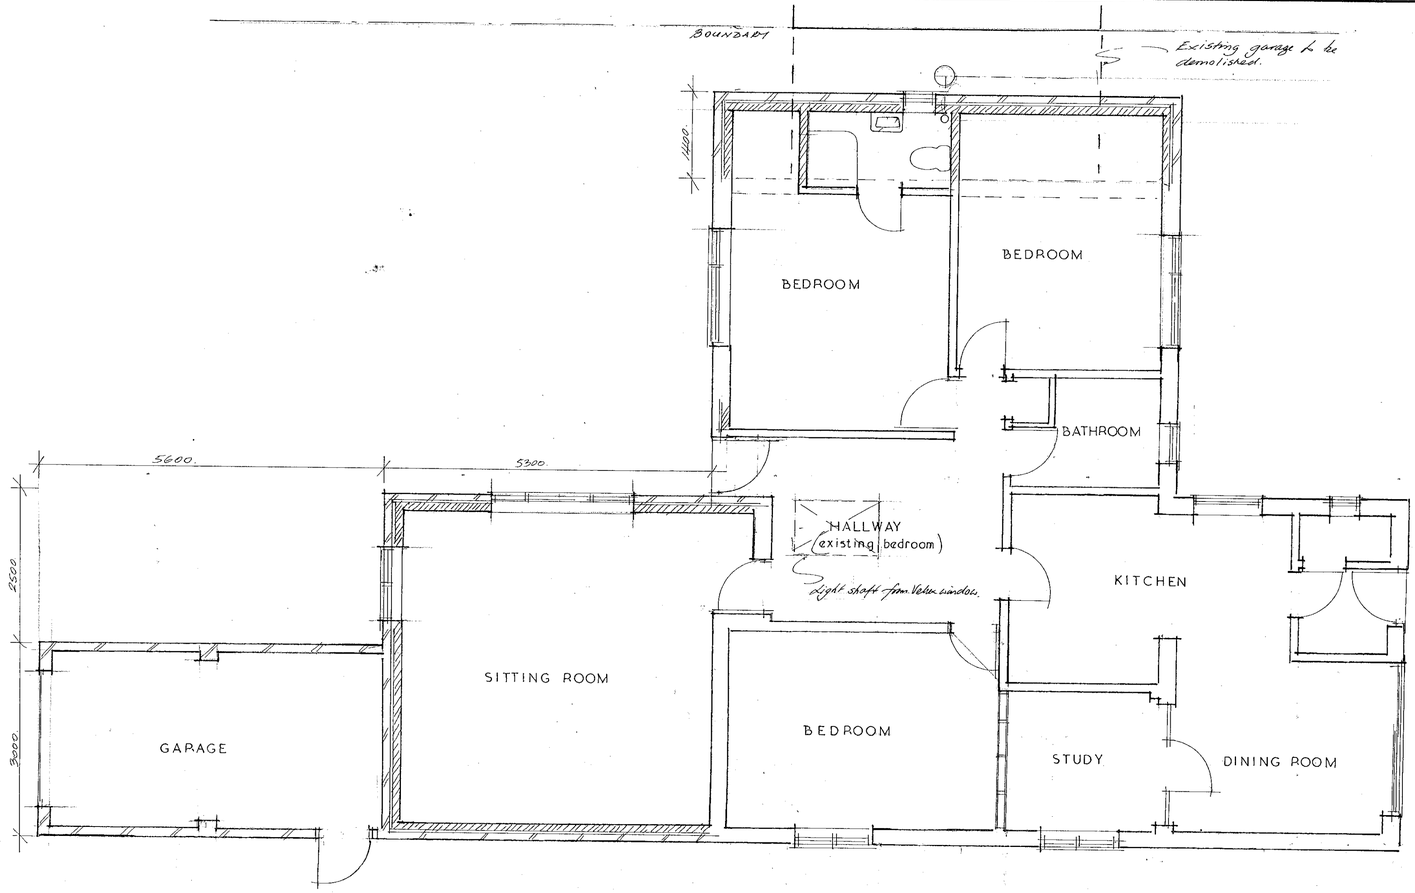

PROPOSED FLOOR PLAN

BOUNDARY

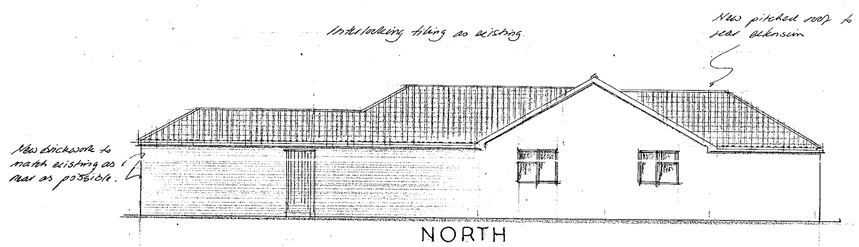

NORTH

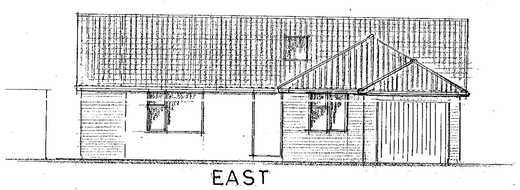

EAST

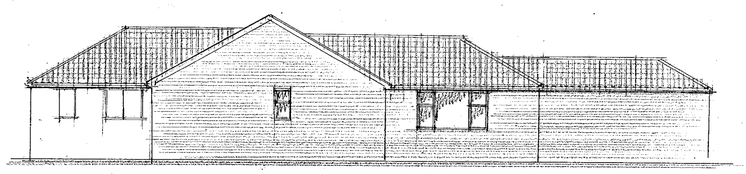

SOUTH

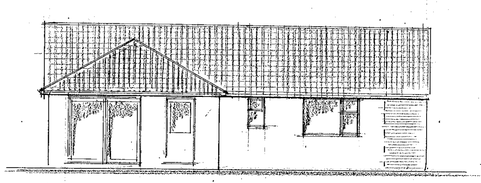

WEST

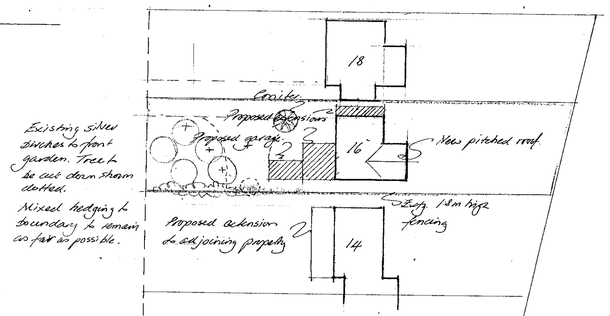

BLOCK PLAN 1/500

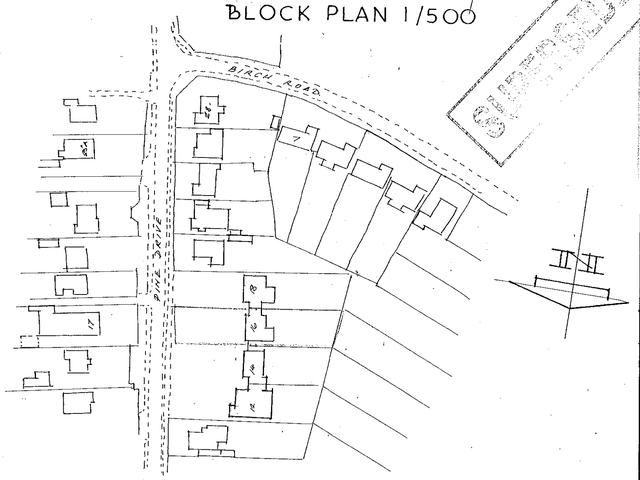

LOCATION 1/1250

30 AUG 2000 2320

DELEGATED

rev	date

JOHN R HALL
CHARTERED SURVEYOR
Tel 0118 9882883

client
Mr & Mrs A. Hartin

project
PROPOSED FRONT AND SIDE EXTENSIONS & PITCHED ROOF TO EXISTING REAR EXTENSIONS

address
16, PINE DRIVE
FINCHAMPSTEAD

scales 1/50 & 1/100

date August 2000 | drawn by

drwg no PBC/1639 | rev