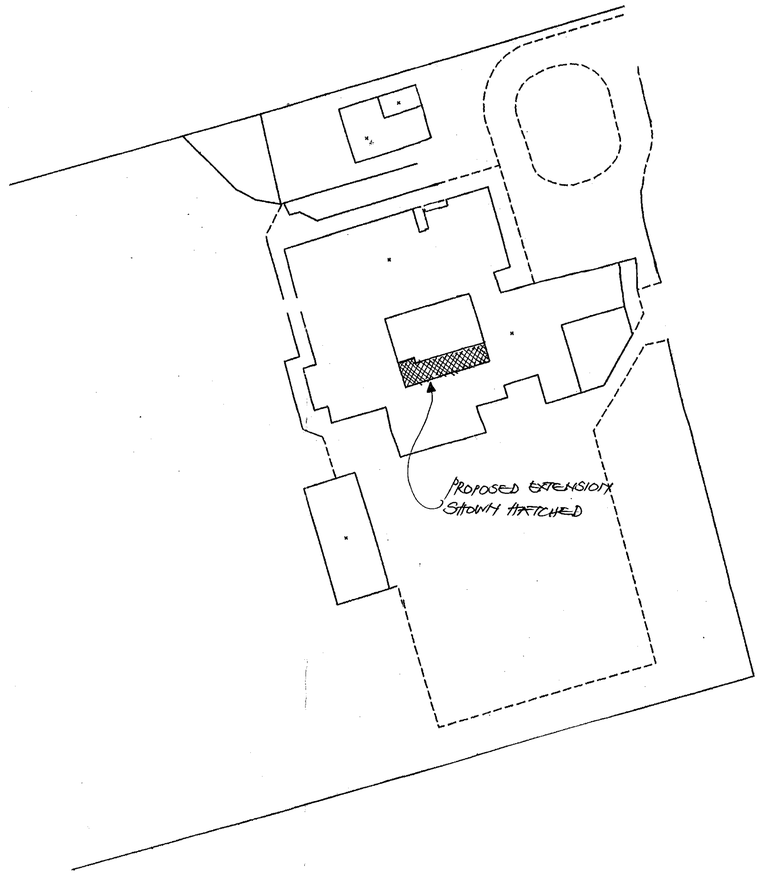

Ordnance Survey®
Superplan®

Planning Extract - 1
Site-centred

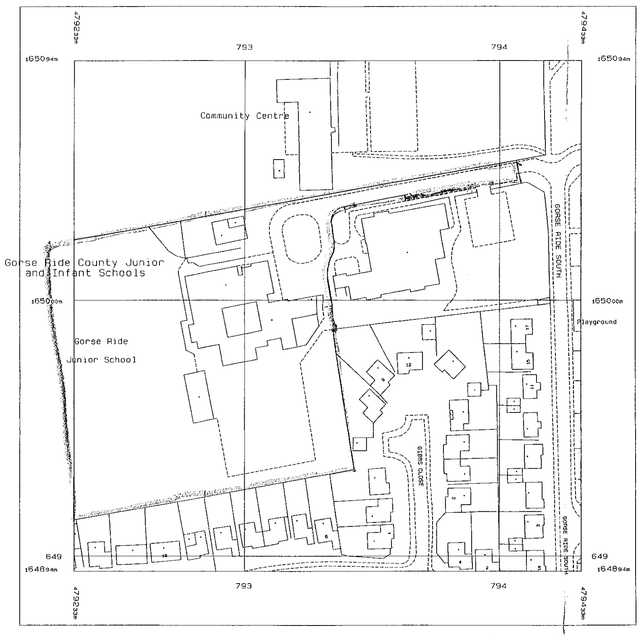

Produced 08 Nov 2000 from Ordnance Survey digital data and incorporating surveyed revision available at this date. © Crown Copyright 2000.

Reproduction in whole or in part is prohibited without the prior permission of Ordnance Survey.

Ordnance Survey, the OS symbol and Superplan are registered trade marks of Ordnance Survey, the national mapping agency of Great Britain.

This Superplan product does not contain all recorded map information.

Scale 1: 1250

Part or all of this Superplan is enlarged from mapping produced at one or more of the following scales: 1:1250, 1:2500 & 1:10000

National Grid sheet reference at centre of this Superplan: SU7964

The representation of a road, track or path is no evidence of a right of way.

M.Sartorio ARICS MBEng
HEAD OF PROPERTY SERVICES
P.O. Box 151,
Civic Offices,
Shute End,
Wokingham,
Berks, RG40 1WH

The Anthony Smith Partnership
Construction Consultants
Castlefield House
113 Castle Hill
Reading
Berkshire
RG1 7SY
Telephone 0118 939 1195
Fax 0118 950 4170

Client: Wokingham District Council
Support Services Department
Property Services, Shute End
Wokingham, Berks, RG40 1WH

Project: Gorse Ride Junior School
Gorse Ride South
Finchampstead, Wokingham
Berkshire, RG40 4JJ

Drawing: Location & Site Plans

17.NOV.2000 2835

Drawn by: Psa

Date: 12.11.00

Scale: As Shown

Dwg.No. 2898/12 A

Cad Ref. C:\My Documents\AutoCad

Revision Number	Revisions	Revision Date
A	Planning Issue	12.11.00
B		
C		
D		
E		
F		

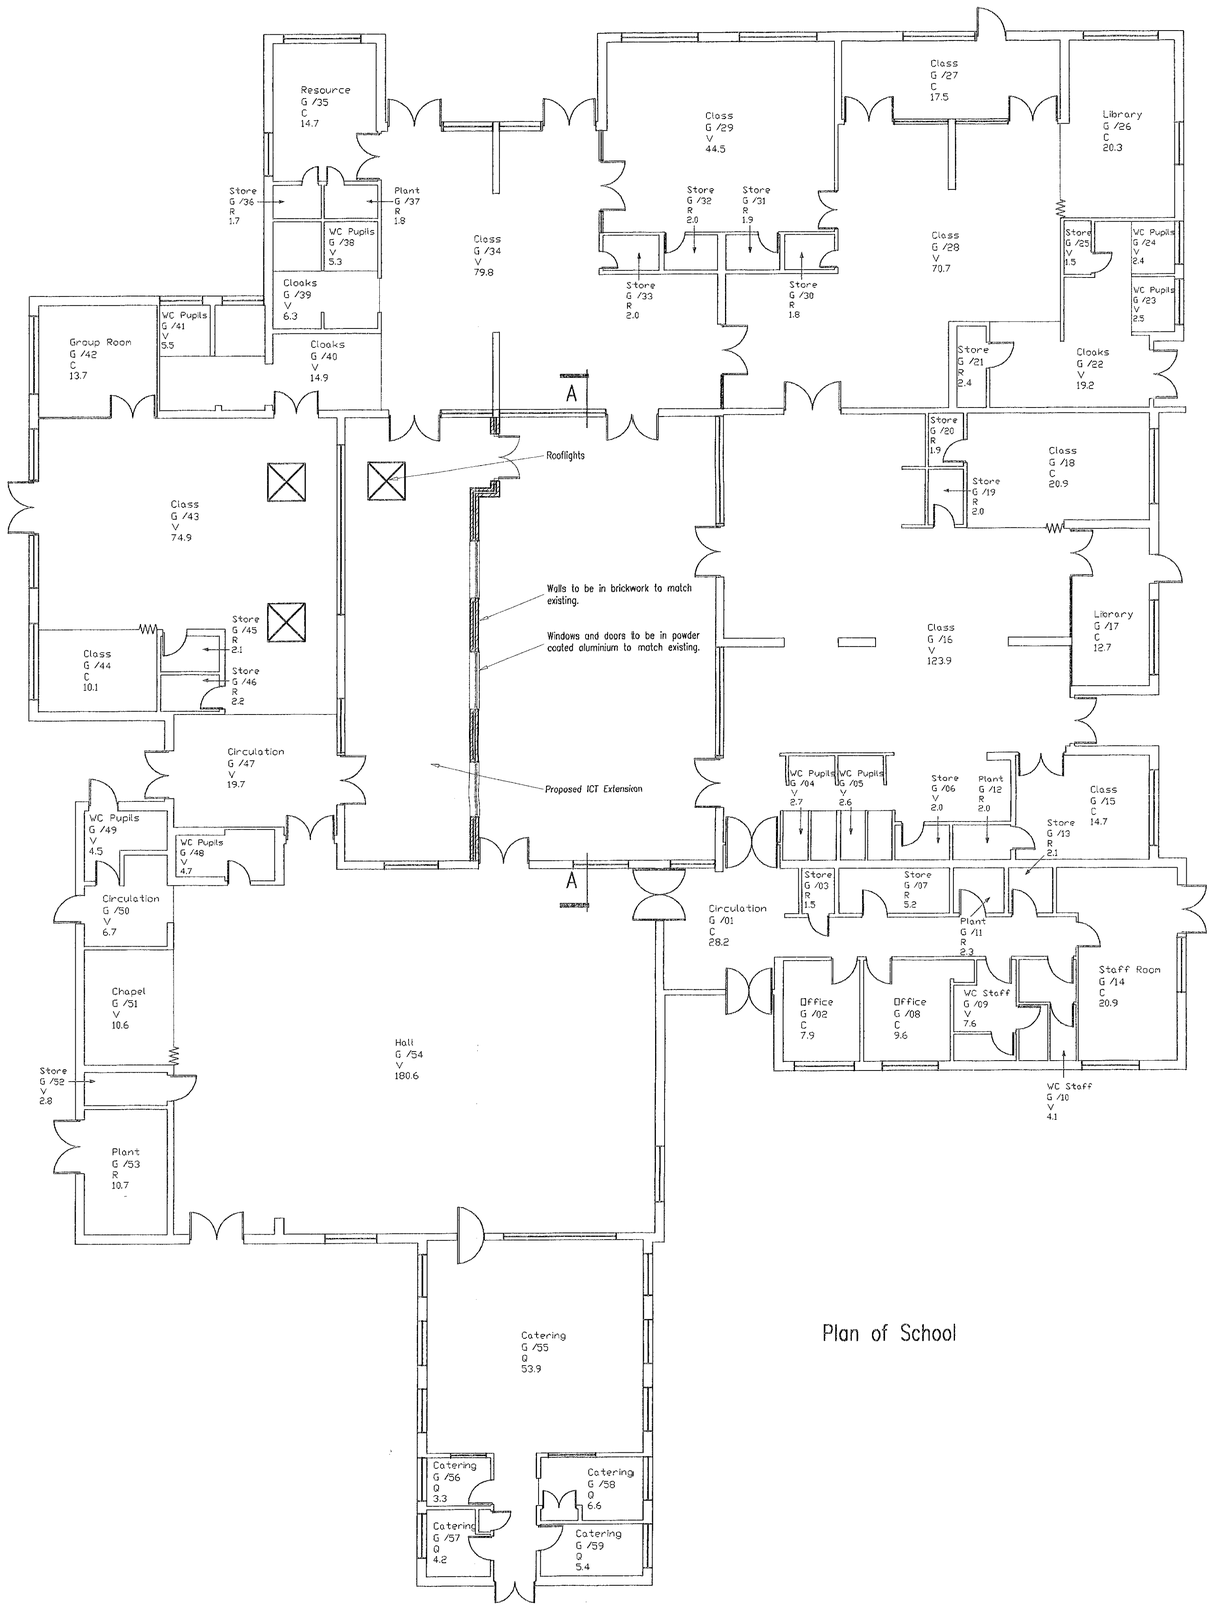

Plan of School

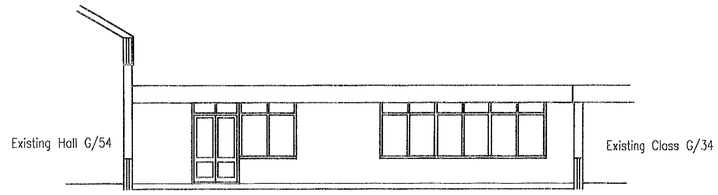

Existing Elevation A–A

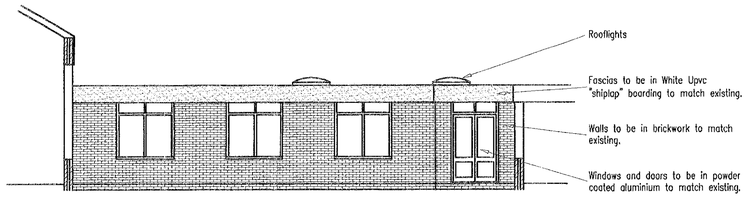

Proposed Elevation A–A

17 NOV 2000

WOKINGHAM DISTRICT COUNCIL

M.Sartorio ARICS MBEng
HEAD OF PROPERTY SERVICES
P.O. Box 151,
Civic Offices,
Shute End,
Wokingham,
Berks, RG40 1WH

The Anthony Smith Partnership
Construction Consultants
Castlefield House
113 Castle Hill
Reading
Berkshire
RG1 7SY
Telephone 0118 939 1195
Fax 0118 950 4170

Client	Wokingham District Council Support Services Department Property Services, Shute End Wokingham, Berks, RG40 1WH
Project	Gorse Ride Junior School Gorse Ride South Finchampstead, Wokingham Berkshire, RG40 4JJ
Drawing	Plans and Elevations
Drawn by	Psa
Date	12.11.00
Scale	1:100
Dwg. No.	2898/01 A
Cad Ref.	C:\My Documents\AutoCad

Revision Number	Revisions	Revision Date
A	Planning Issue	12.11.00
B		
C		
D		
E		
F		