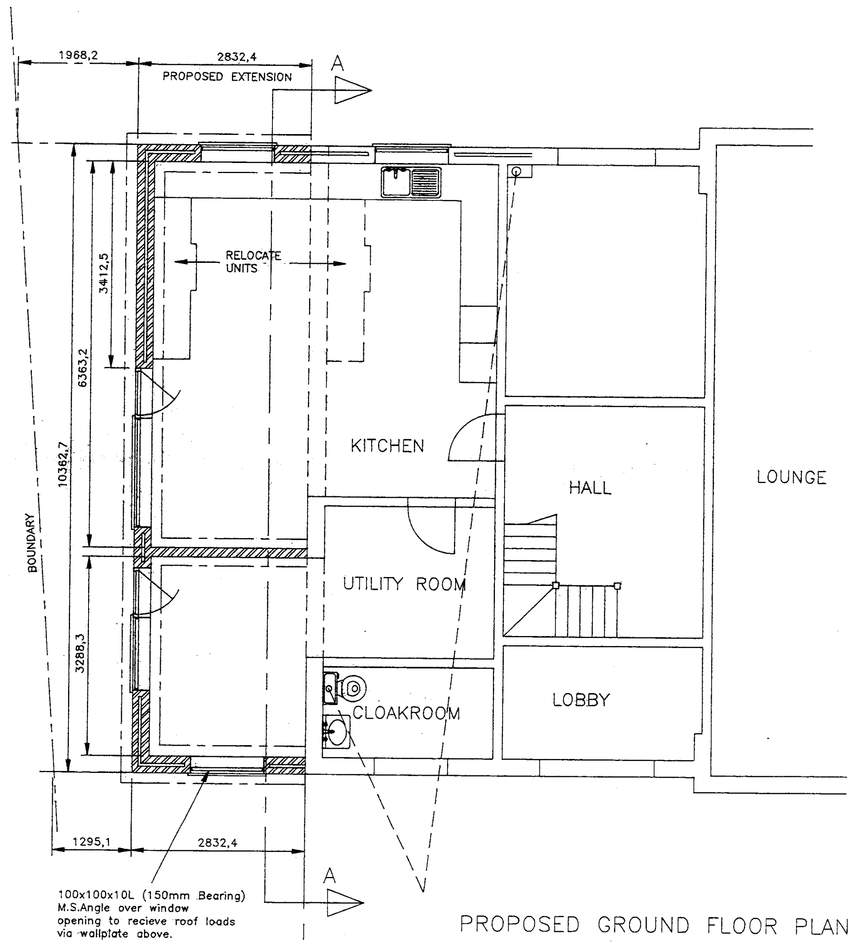

PROPOSED GROUND FLOOR PLAN

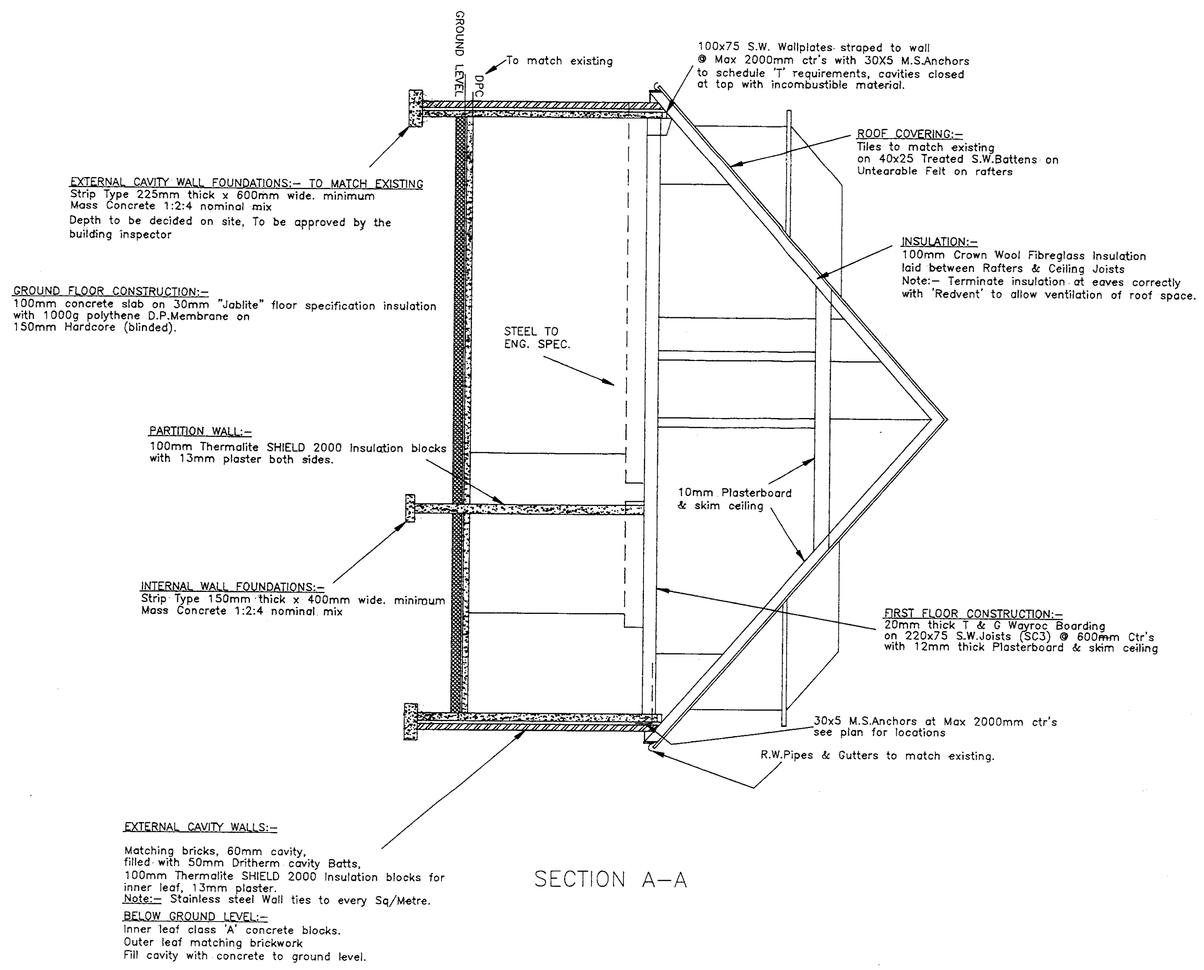

SECTION A–A

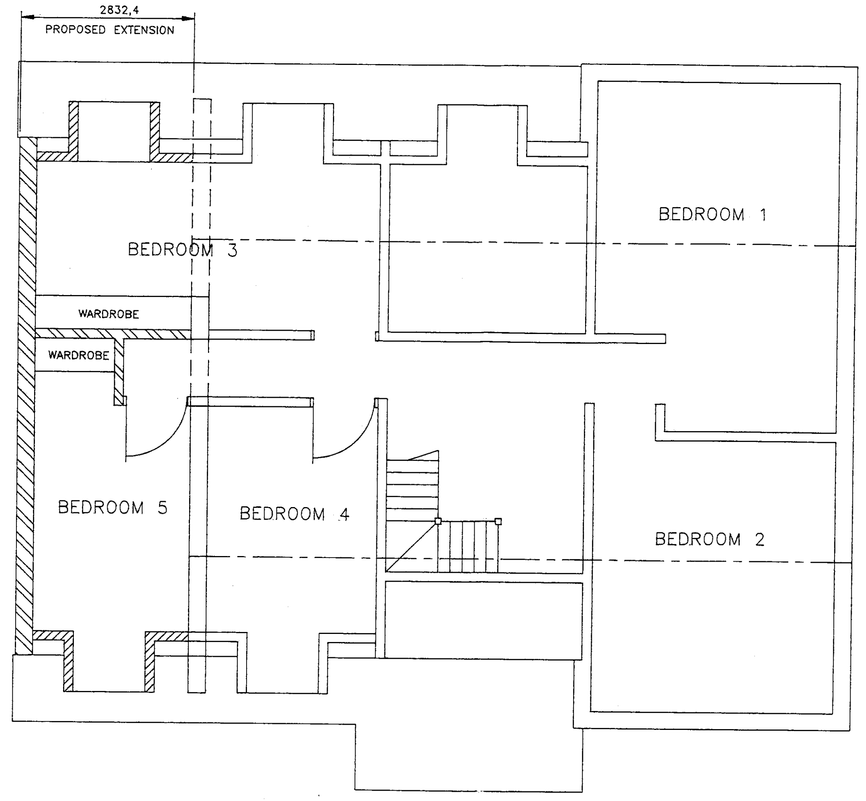

PROPOSED FIRST FLOOR PLAN

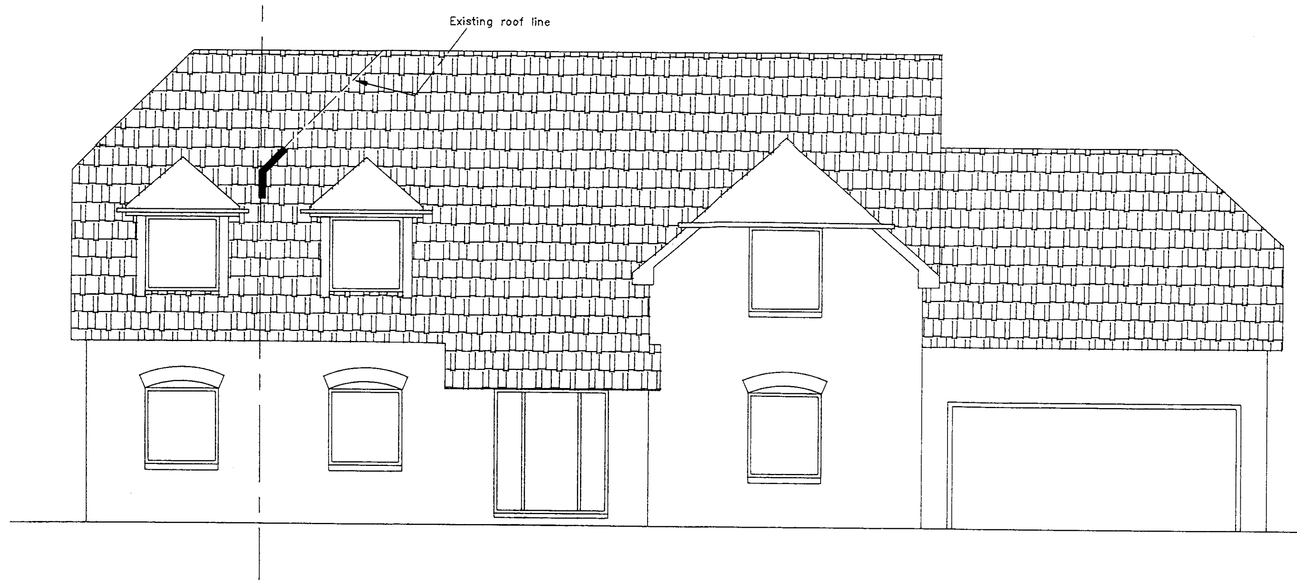

FRONT ELEVATION

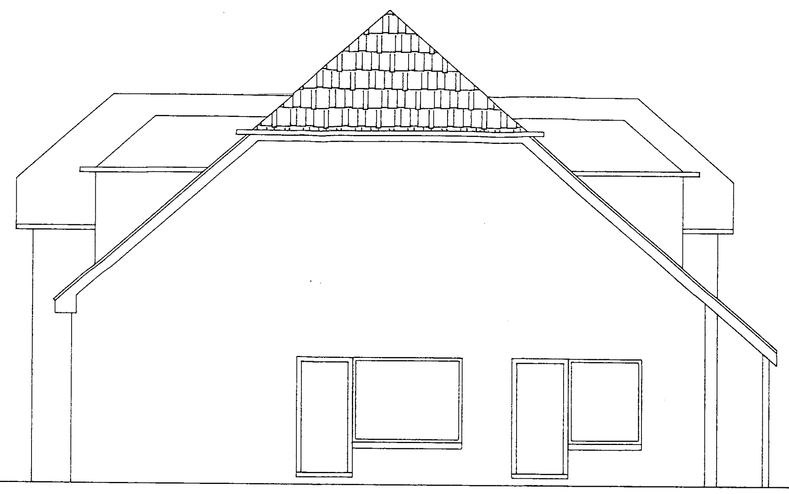

SIDE ELEVATION

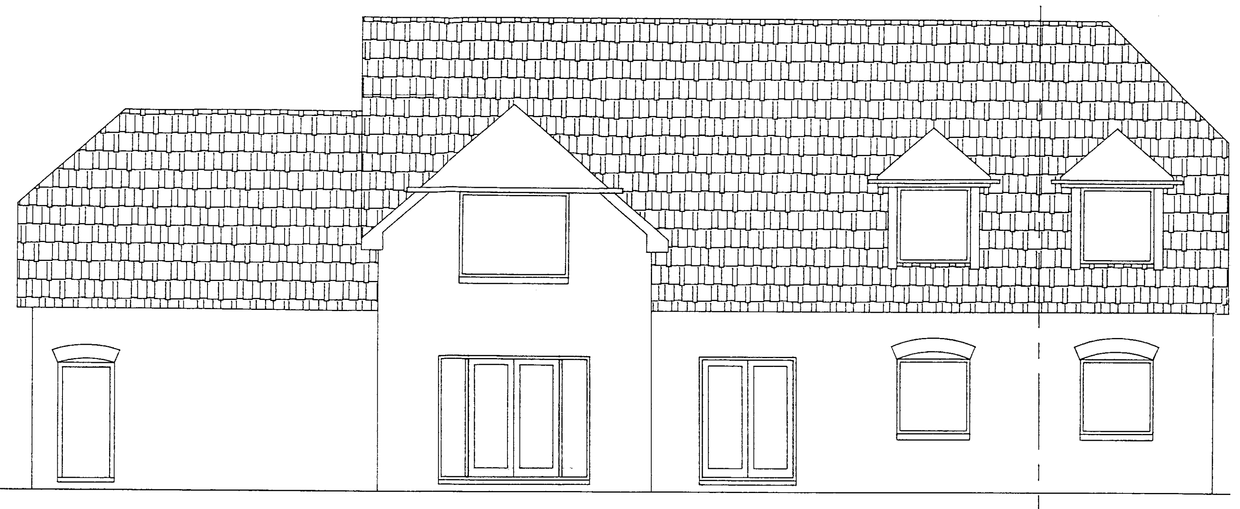

PROPOSED REAR ELEVATION

APPROVED
28.NOV.2000 • 2927

TITLE: PROPOSED 2 STOREY EXTENSION & ALTERATIONS. PLAN & ELEVATIONS for Mr & Mrs Poskett				
SITE ADDRESS:- 'Daruma' Warren Lane, Finchampstead, Wokingham, Berks, RG40 4HR				
DRAWN BY AME Engineering Ltd. (Michael C Edwards)				DRG. No. 001/3000
Dimensions in mm	Tel:- 01189 735693	SCALE 1:50	DATE Nov 2000	