

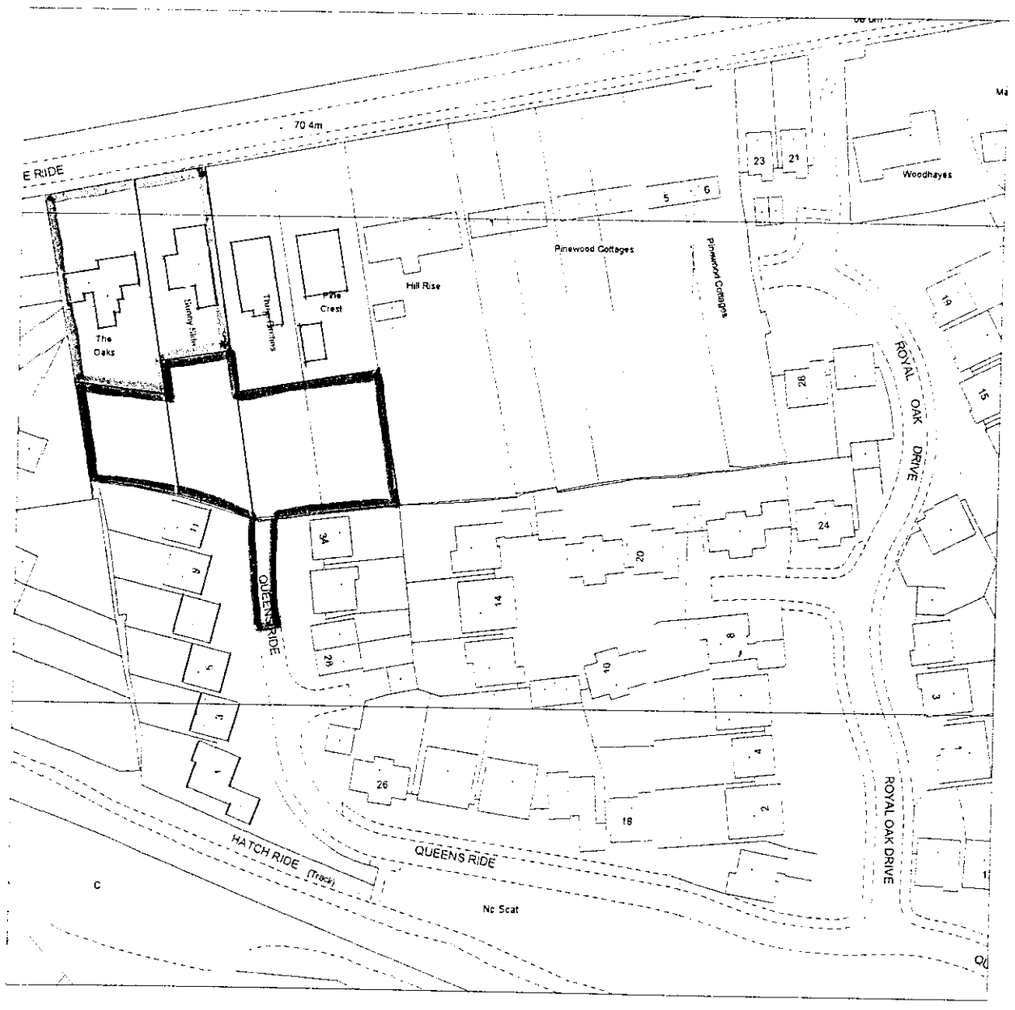

LOCATION PLAN 1:1250

NORTH



BLOCK PLAN 1:500

A: ADDITIONAL INFO 3·11·00

project: Land to rear of: Pine Crest, Three Birches, Sunny Side & The Oaks, Nine Mile Ride, Crowthorne, Berks.	drawing: BLOCK PLAN & LOCATION PLAN	**The Graham Whitehouse Practice** CHARTERED ARCHITECTS Fairfield House, Fairfield Road, Burgess Hill, West Sussex. RH15 8QB Telephone: 01444 239019 Fax: 01444 230761	SCALE: 1:1250 / 1:500 DATE: 16 10 00 DRAWN: S M R	1665 / SK 10 A

06.NOV.2000* 2705

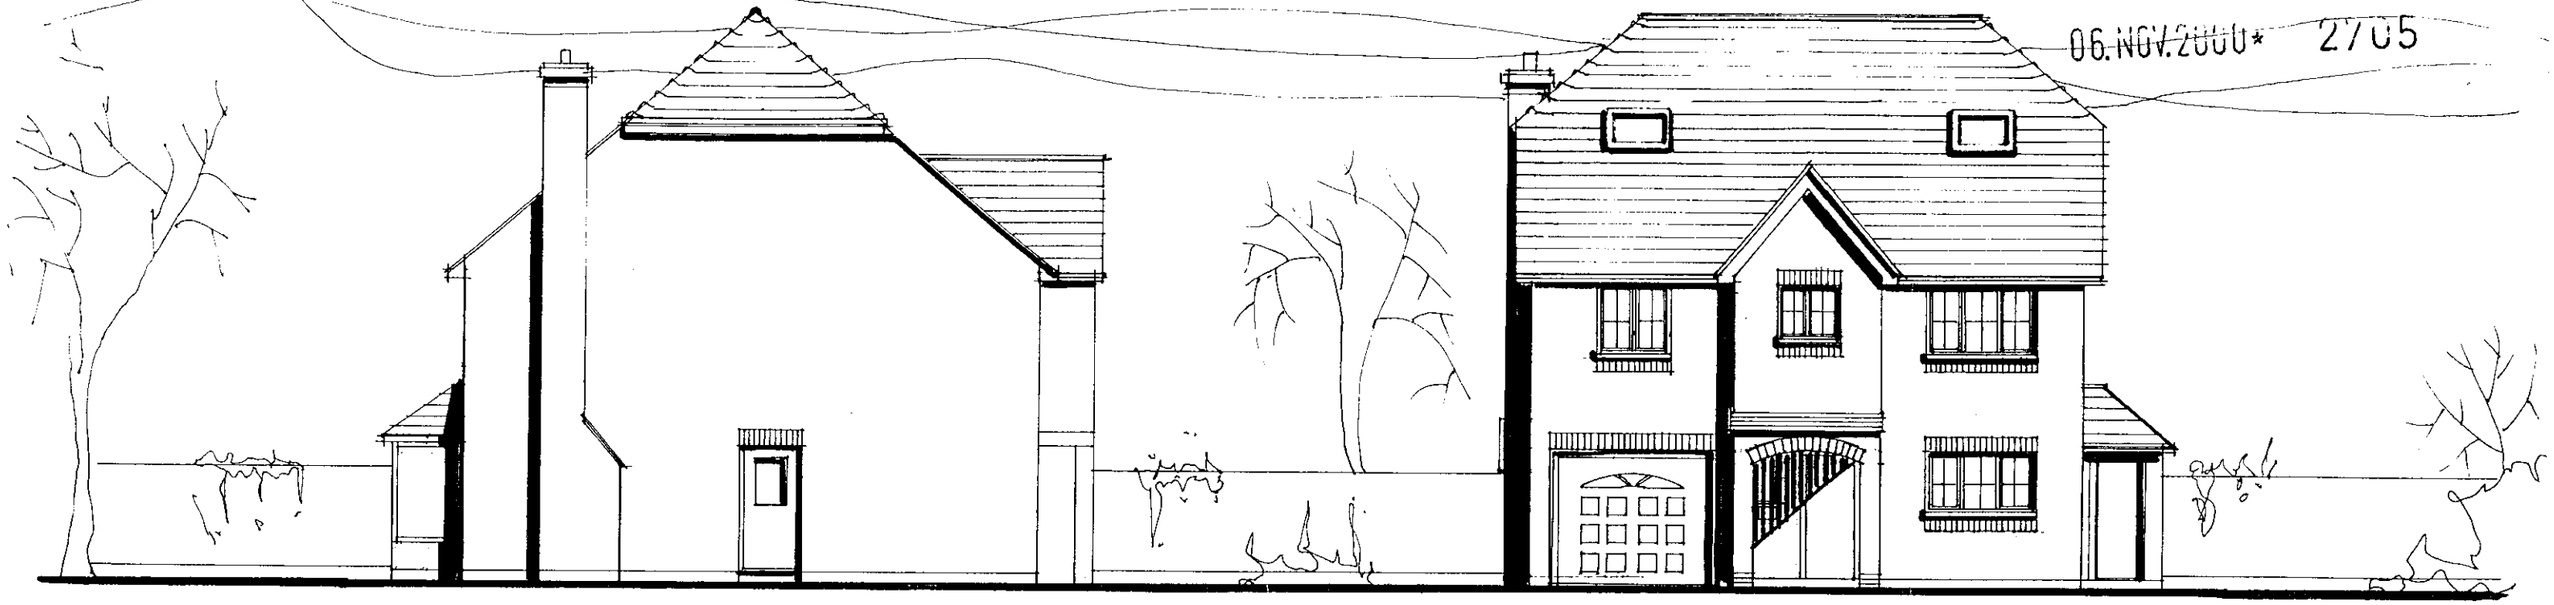

SOUTH ELEVATION

EAST ELEVATION

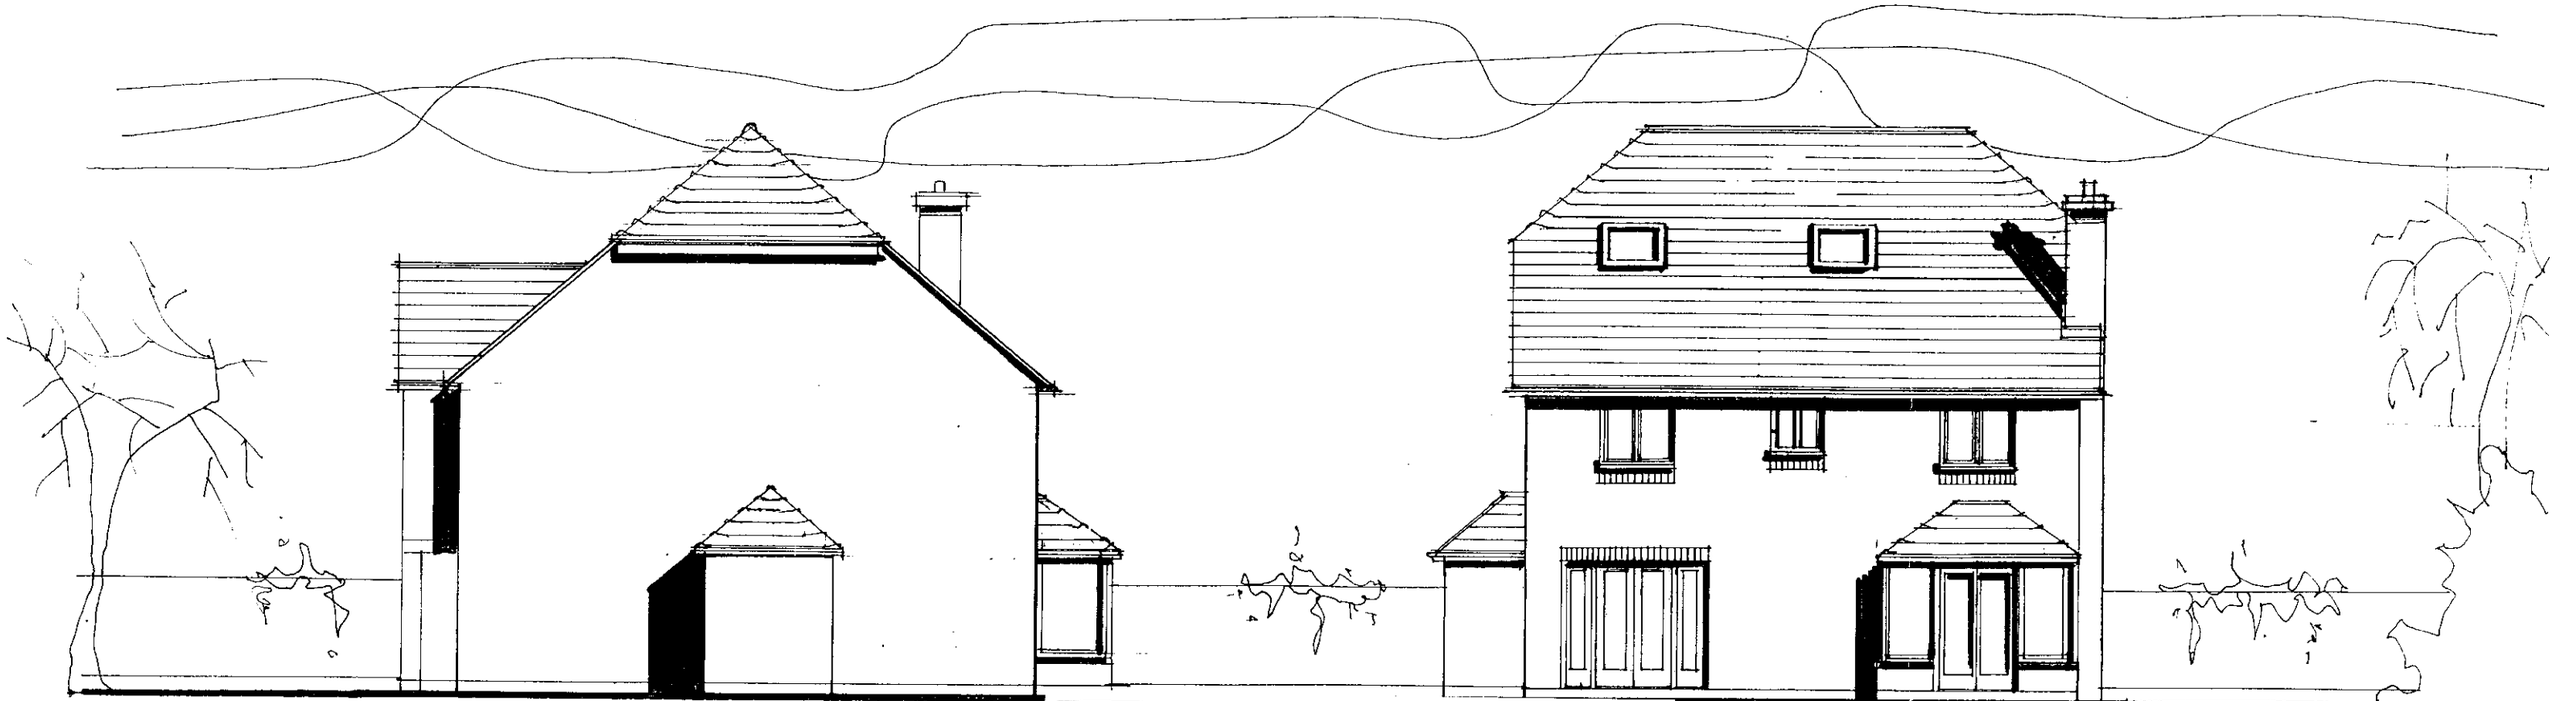

NORTH ELEVATION

WEST ELEVATION

REV:B ADDITIONAL INFO. 3·11·00
REV:A VELUX WINDOWS ADDED 22.9.00

project: Land to rear of: Pine Crest, Three Birches, Sunny Side & The Oaks, Nine Mile Ride, Crowthorne, Berks.	**drawing:** Plot 4 Elevations	**The Graham Whitehouse Practice** CHARTERED ARCHITECTS Fairfield House, Fairfield Road, Burgess Hill, West Sussex, RH15 8QB Telephone: 01444 239019 Fax: 01444 230761	SCALE: 1:100 DATE:Sep 2000 DRAWN: KS 1665/SK08 B

06.NOV.2000* 2705

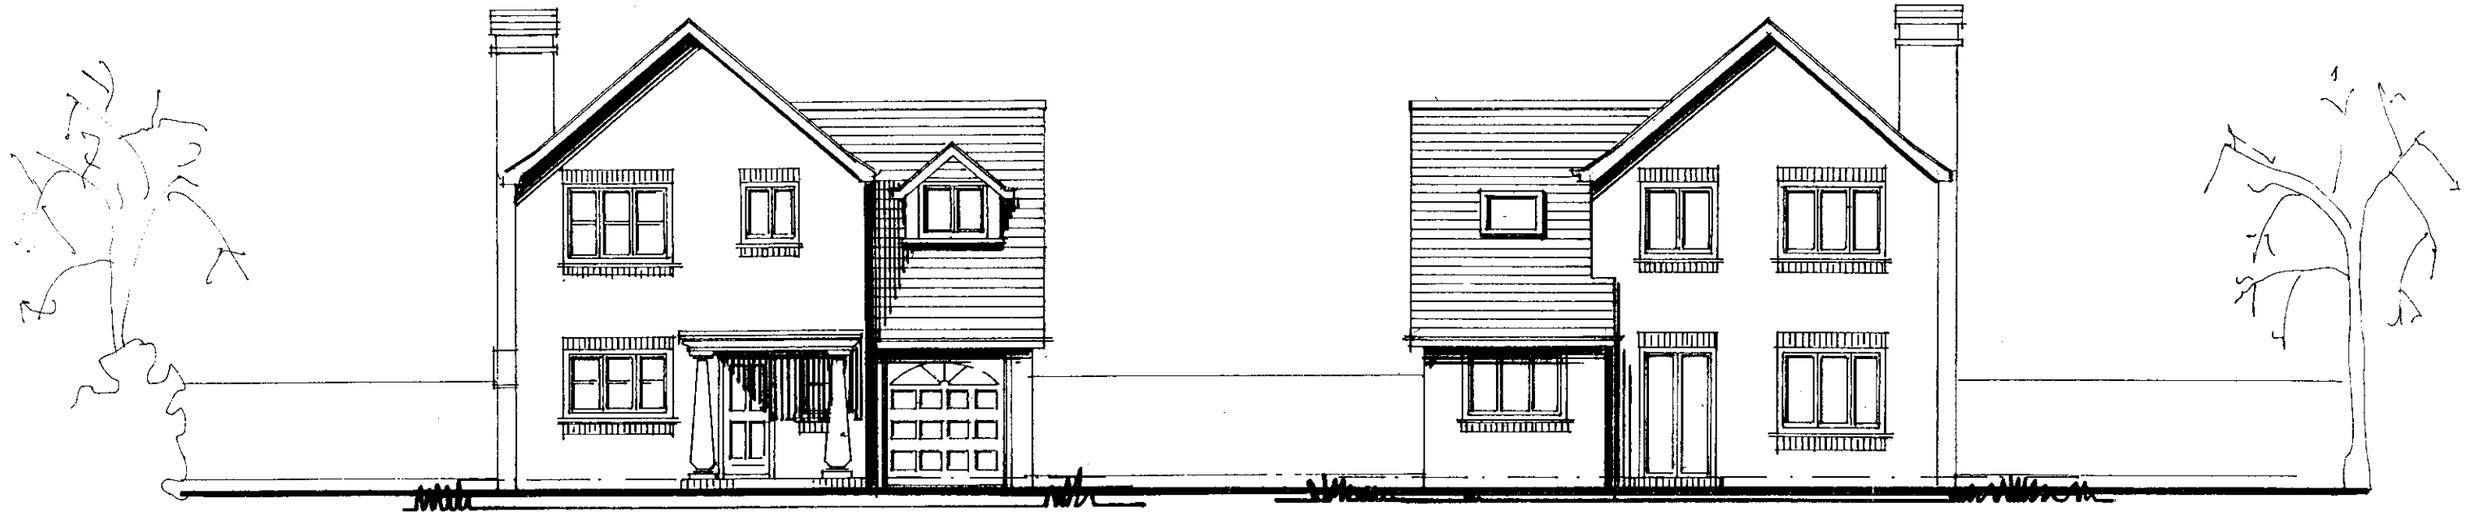

FRONT ELEVATION (EAST)

REAR ELEVATION (WEST)

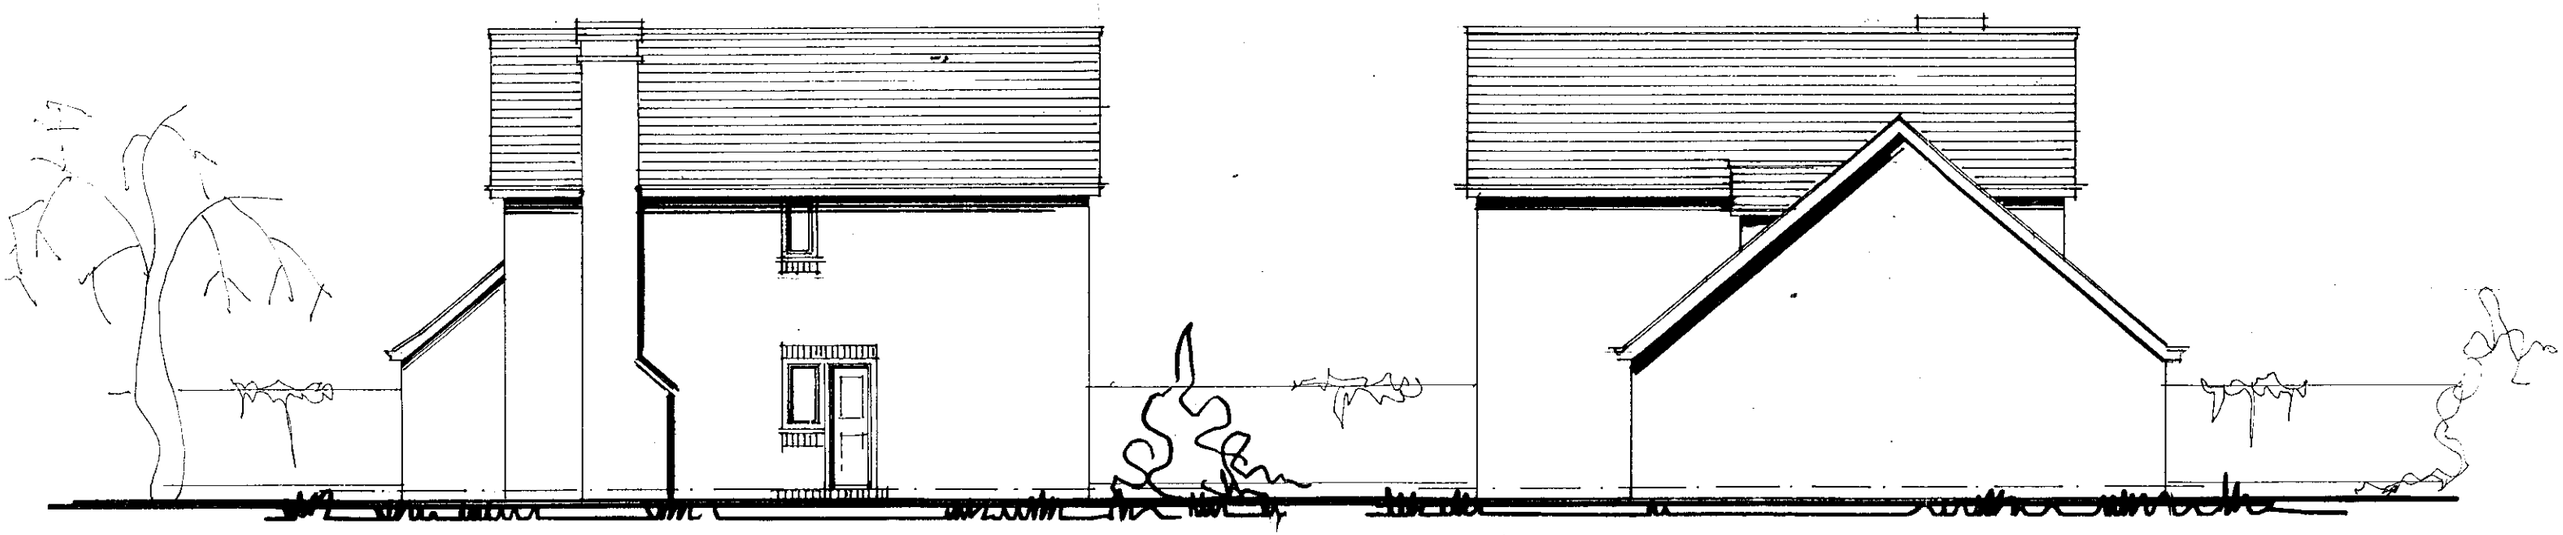

FLANK ELEVATION (SOUTH)

FLANK ELEVATION (NORTH)

A : ADDITIONAL INFO 3·11·00

project: Land to rear of: Pine Crest, Three Birches, Sunny Side & The Oaks, Nine Mile Ride, Crowthorne, Berks.	**drawing:** Plot 1 Elevations	**The Graham Whitehouse Practice** CHARTERED ARCHITECTS Fairfield House, Fairfield Road, Burgess Hill, West Sussex, RH15 8QB Telephone: 01444 239019 Fax: 01444 230761	SCALE: 1:100 DATE: Sep 2000 DRAWN: ID 1665/SK02 A

06.NOV.2000* 2705



EAST ELEVATION

WEST ELEVATION

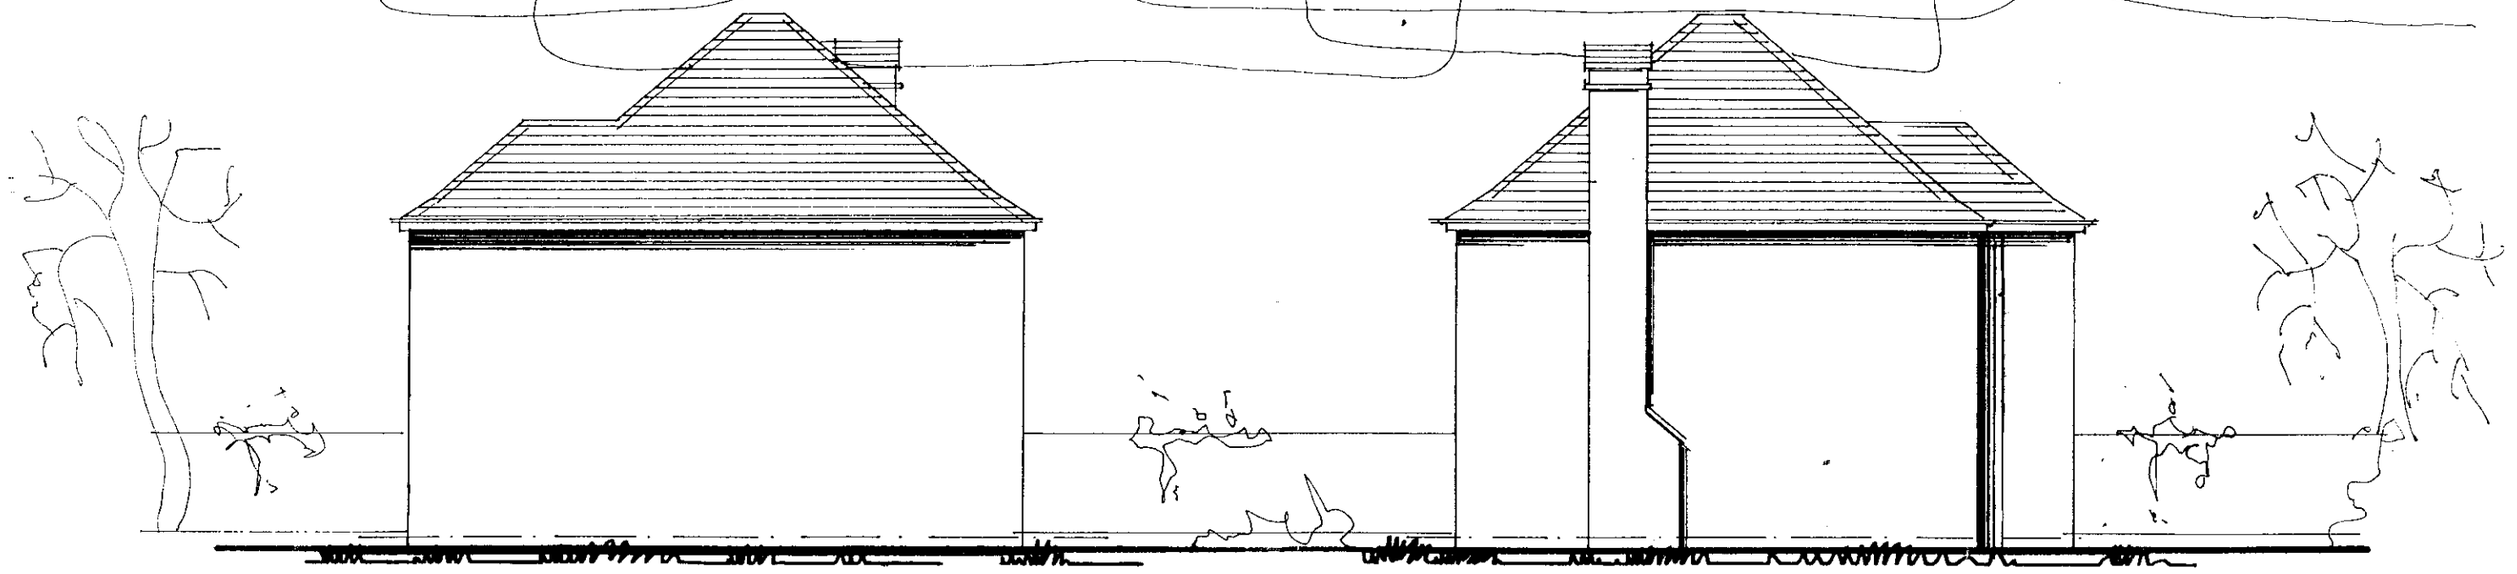

NORTH ELEVATION

SOUTH ELEVATION

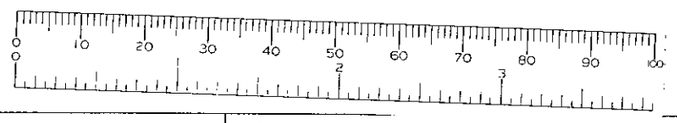

B : ADDITIONAL INFO 3·11·00

project: Land to rear of: Pine Crest, Three Birches, Sunny Side & The Oaks, Nine Mile Ride, Crowthorne, Berks.	**drawing:** Plot 2 Elevations	**The Graham Whitehouse Practice** CHARTERED ARCHITECTS Fairfield House, Fairfield Road, Burgess Hill, West Sussex, RH15 8QB Telephone: 01444 239019 Fax: 01444 230761	SCALE: 1:100 DATE: Sep 2000 DRAWN: ID	1665/SK04 B

06.NOV.2000* 2705

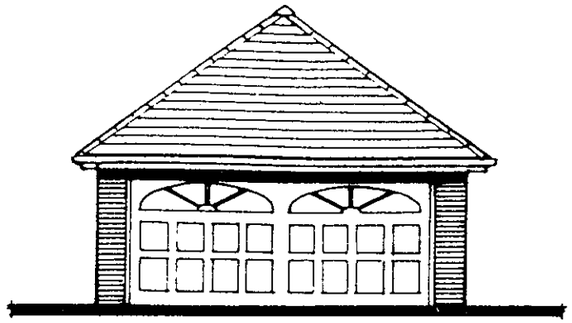

GARAGE FRONT ELEVATION

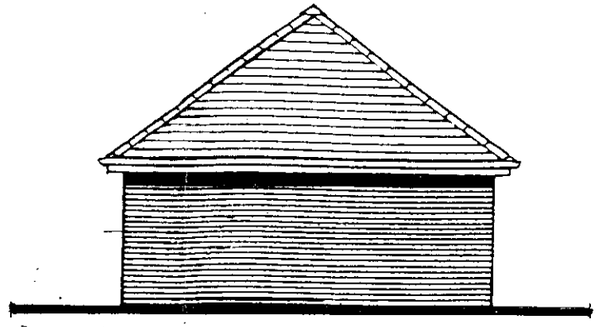

GARAGE SIDE & REAR ELEVATIONS

MATERIALS

To match houses

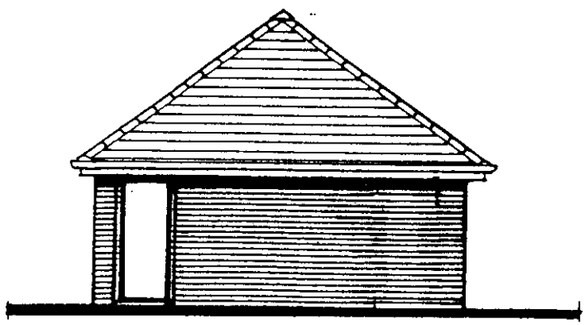

GARAGE SIDE ELEVATION

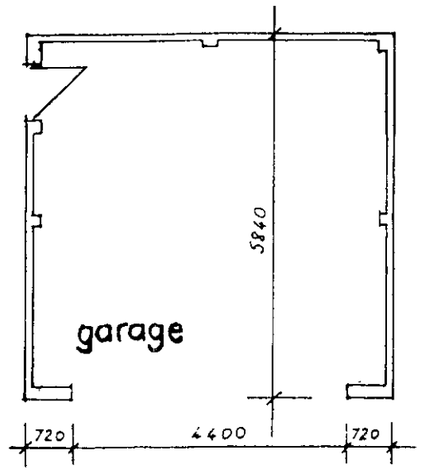

PLAN

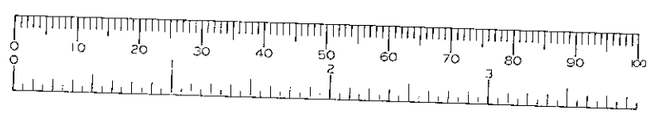

project: **Land to rear of: Pine Crest, Three Birches, Sunny Side & The Oaks Nine Mile Ride Crowthorne Berks.**

drawing: **Proposed Garage**

The Graham Whitehouse Practice
CHARTERED ARCHITECTS
Fairfield House, Fairfield Road, Burgess Hill, West Sussex. RH15 8QB
Telephone: 01444 239019 Fax: 01444 230761

SCALE 1:100

DATE 20·10·00

DRAWN S M R

1665 / Sk 11

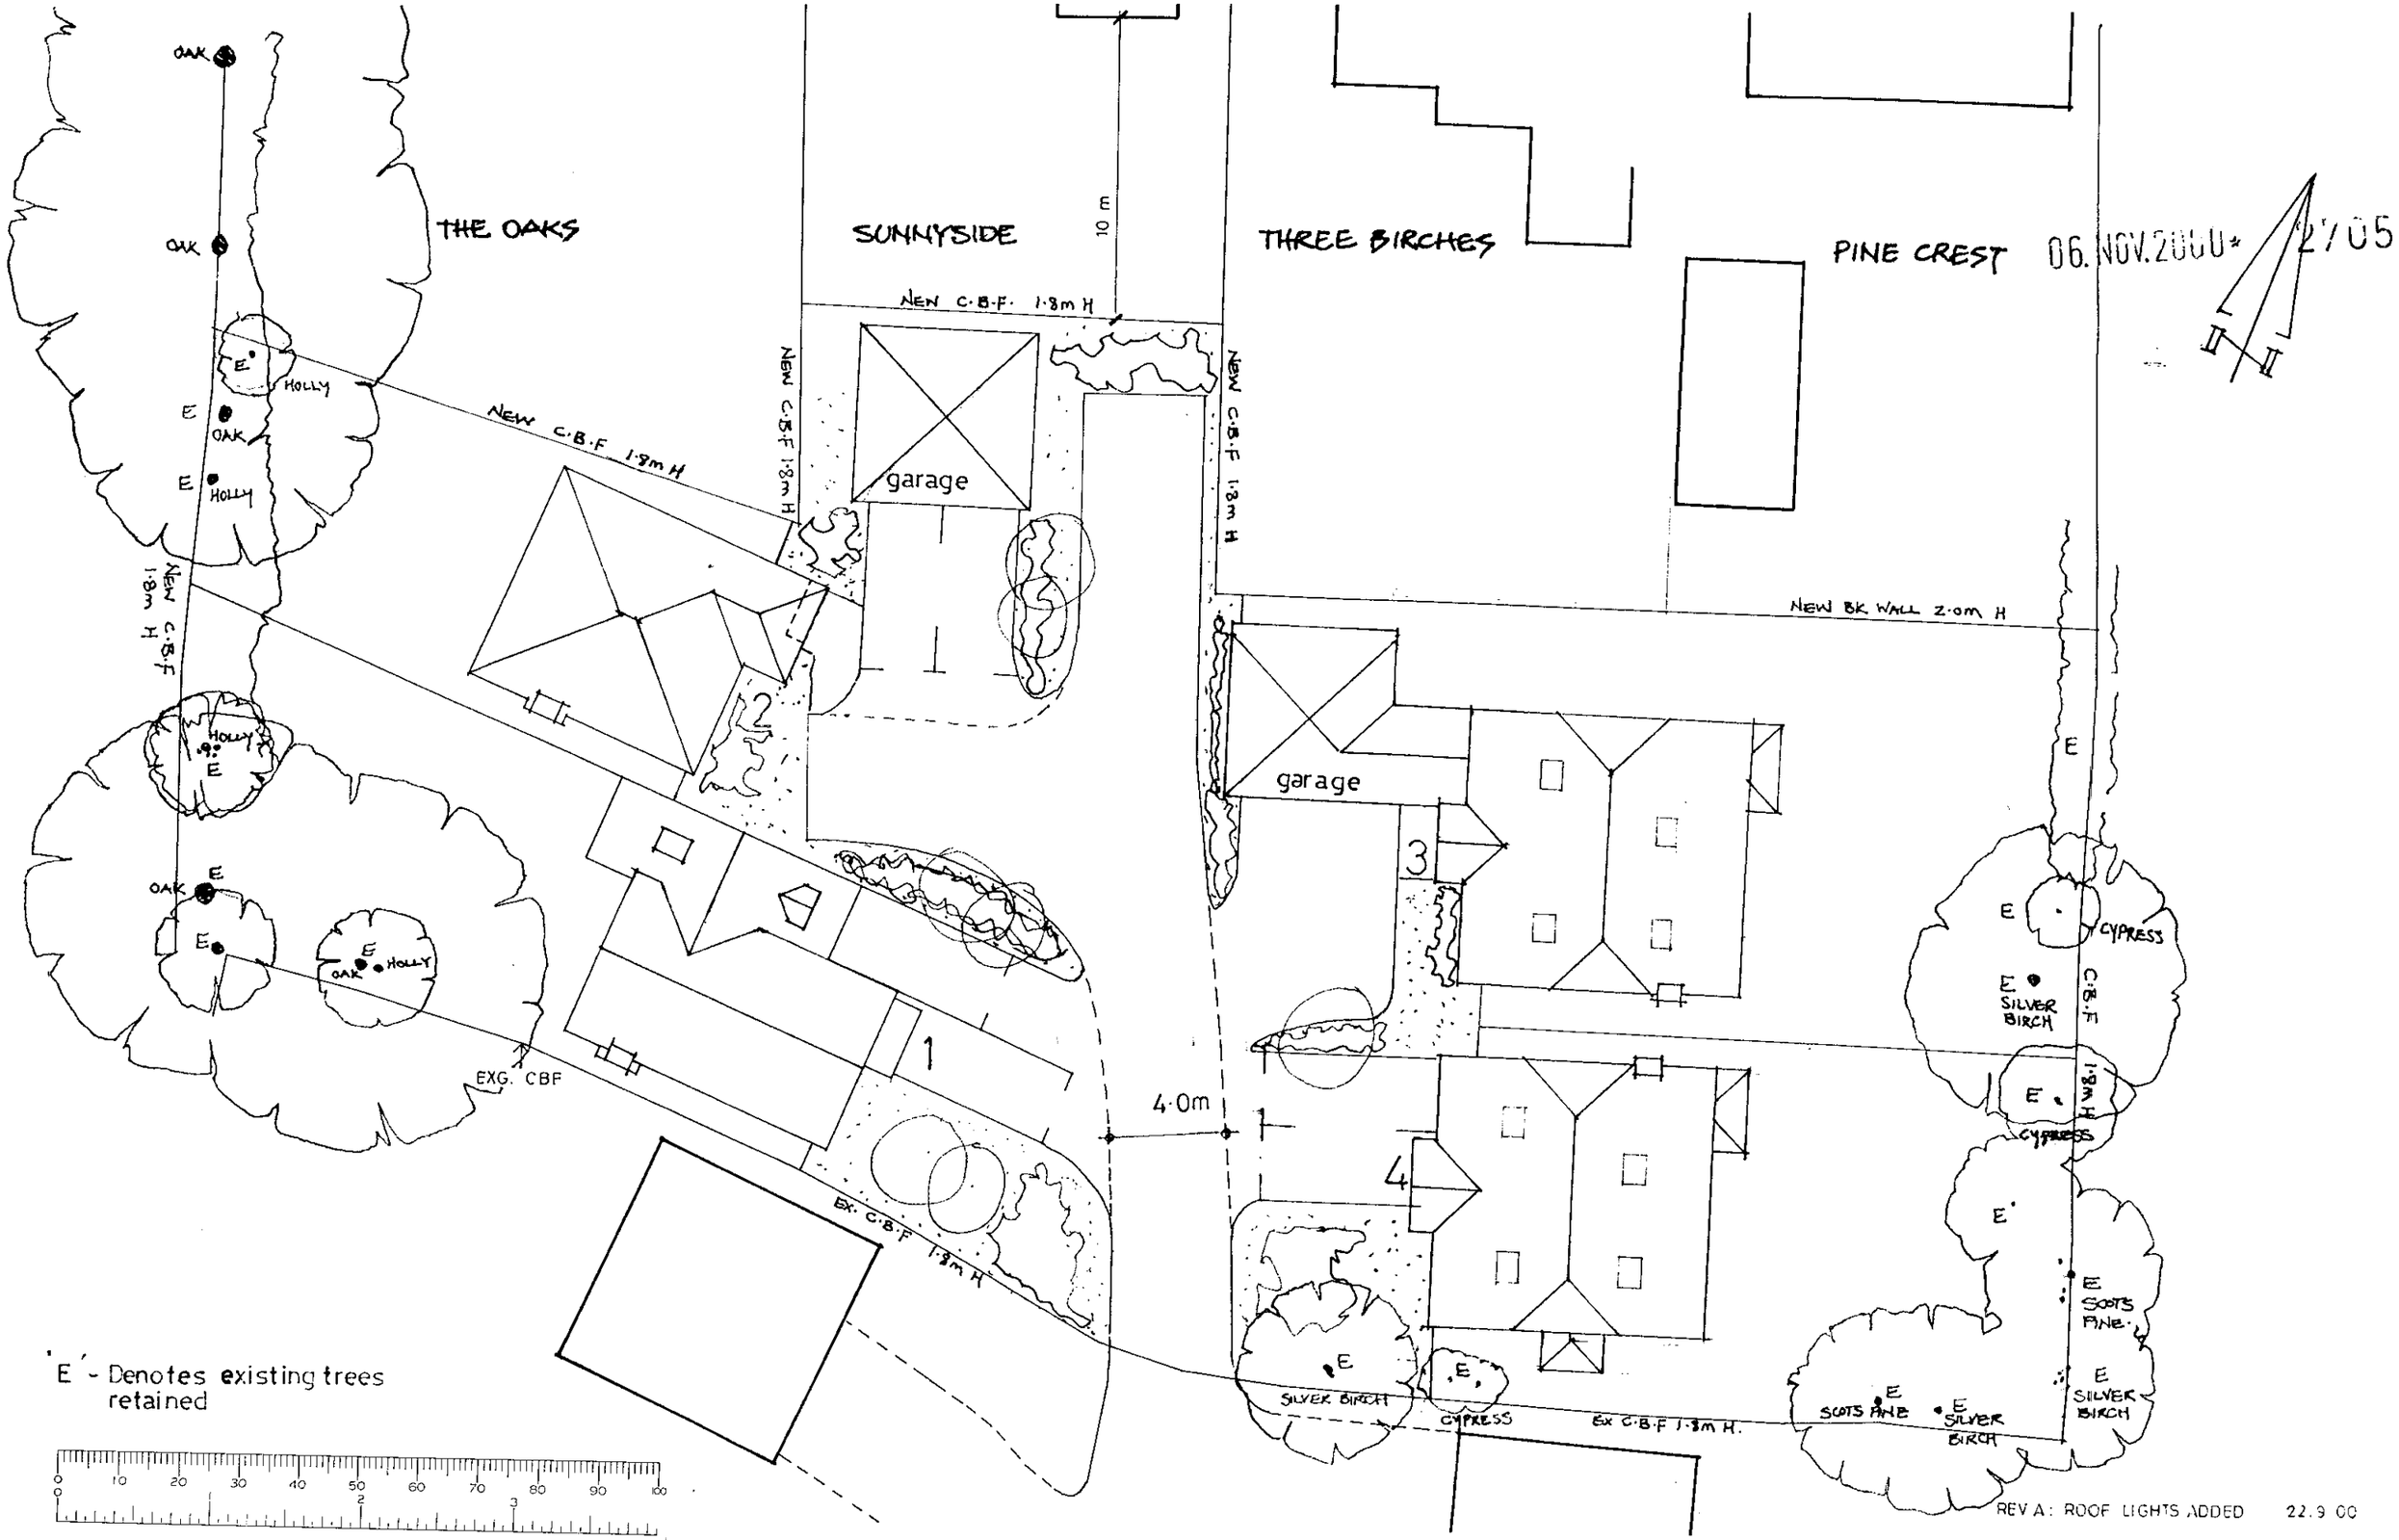

project:	drawing:	The Graham Whitehouse Practice	SCALE: 1:200	
Land to rear of: Pine Crest, Three Birches, Sunny Side & The Oaks Nine Mile Ride Crowthorne Berks.	Site Plan	CHARTERED ARCHITECTS Fairfield House, Fairfield Road, Burgess Hill, West Sussex, RH15 8QB Telephone: 01444 239019 Fax: 01444 230761	DATE: Sep 2000 DRAWN: ID	1665/SK09A

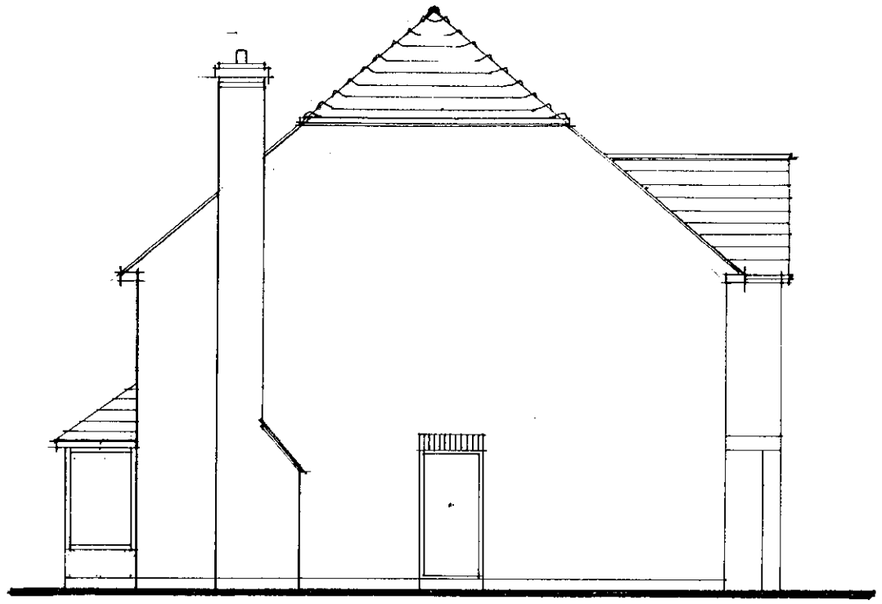

SOUTH ELEVATION



EAST ELEVATION

06.NOV.2000* 2705

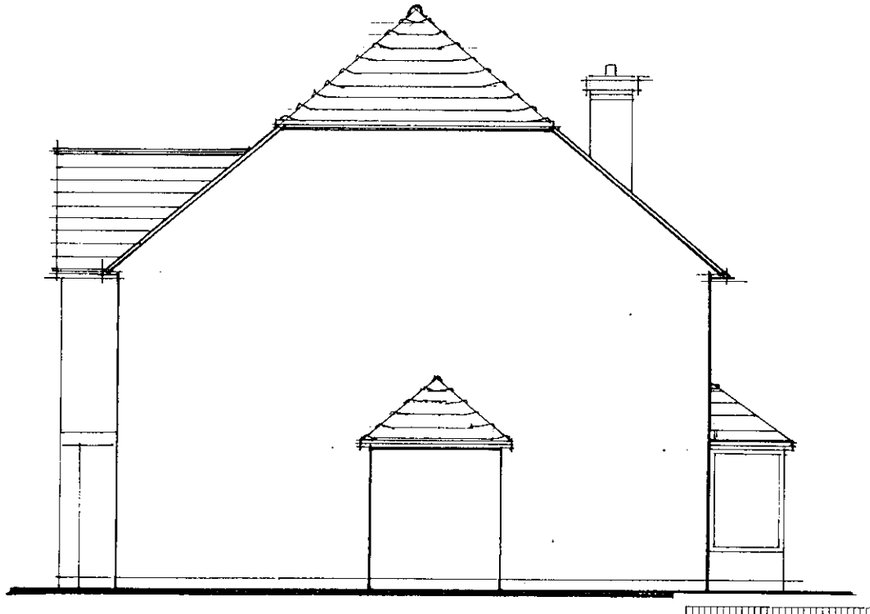

NORTH ELEVATION

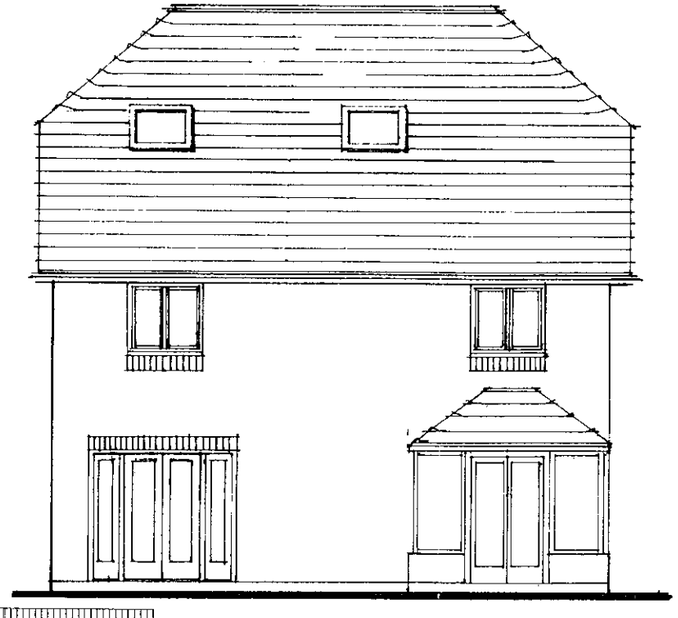

WEST ELEVATION

REV: A VELUX WINDOWS ADDED 22.9.00

project: Land to rear of: Pine Crest, Three Birches,Sunny Side & The Oaks Nine Mile Ride Crowthorne Berks.	drawing: Plot 4 Elevations	**The Graham Whitehouse Practice** CHARTERED ARCHITECTS Fairfield House, Fairfield Road, Burgess Hill, West Sussex, RH15 8QB Telephone: 01444 239019 Fax: 01444 230761	SCALE: 1:100 DATE:Sep 2000 DRAWN: KS — 1665/SK08A

06.NOV.2000* 2705

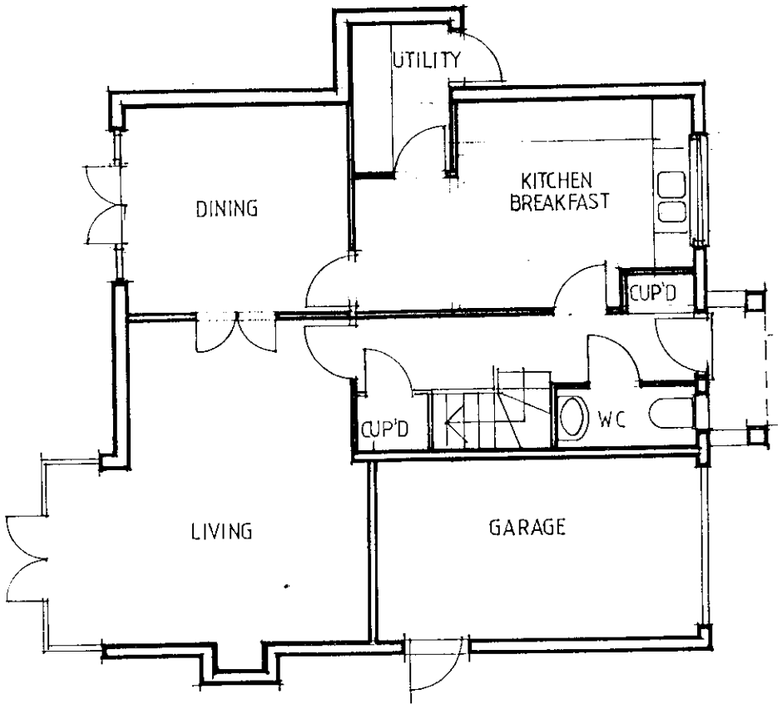

GROUND FLOOR PLAN

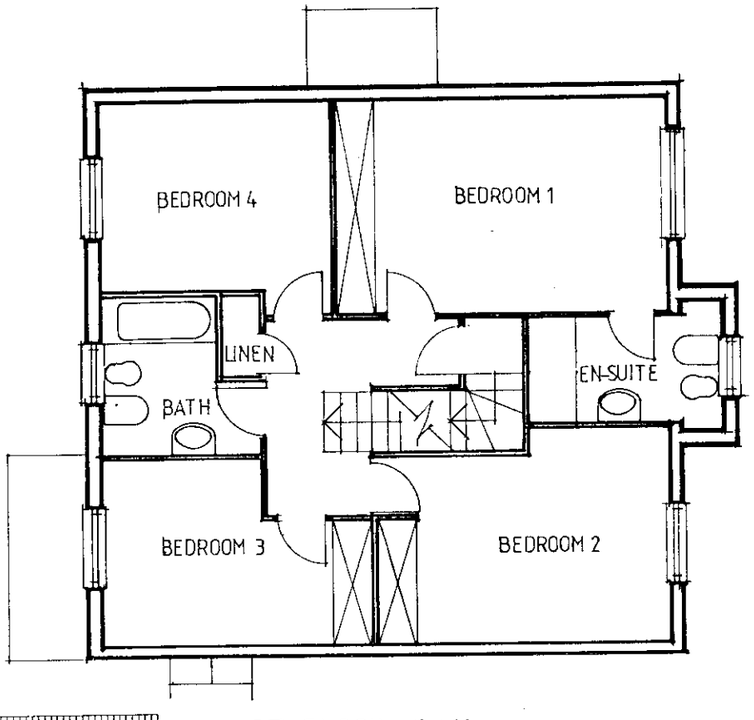

FIRST FLOOR PLAN

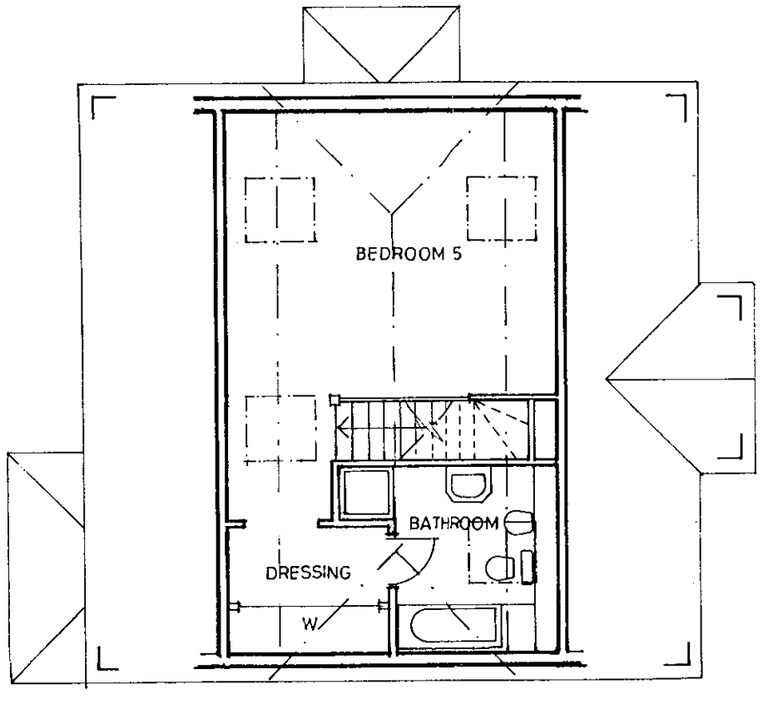

BONUS ROOM

REV A: BONUS ROOM ADDED 22.9.00

project: Land to rear of: Pine Crest, Three Birches, Sunny Side & The Oaks Nine Mile Ride Crowthorne Berks.	**drawing:** Plot 4 Floor Plans	**The Graham Whitehouse Practice** CHARTERED ARCHITECTS Fairfield House, Fairfield Road, Burgess Hill, West Sussex, RH15 8QB Telephone: 01444 239019 Fax: 01444 230761	SCALE: 1:100 DATE: Sep 2000 DRAWN: KS 1665/SK07A

NORTH ELEVATION



WEST



06.NOV.2000 2765

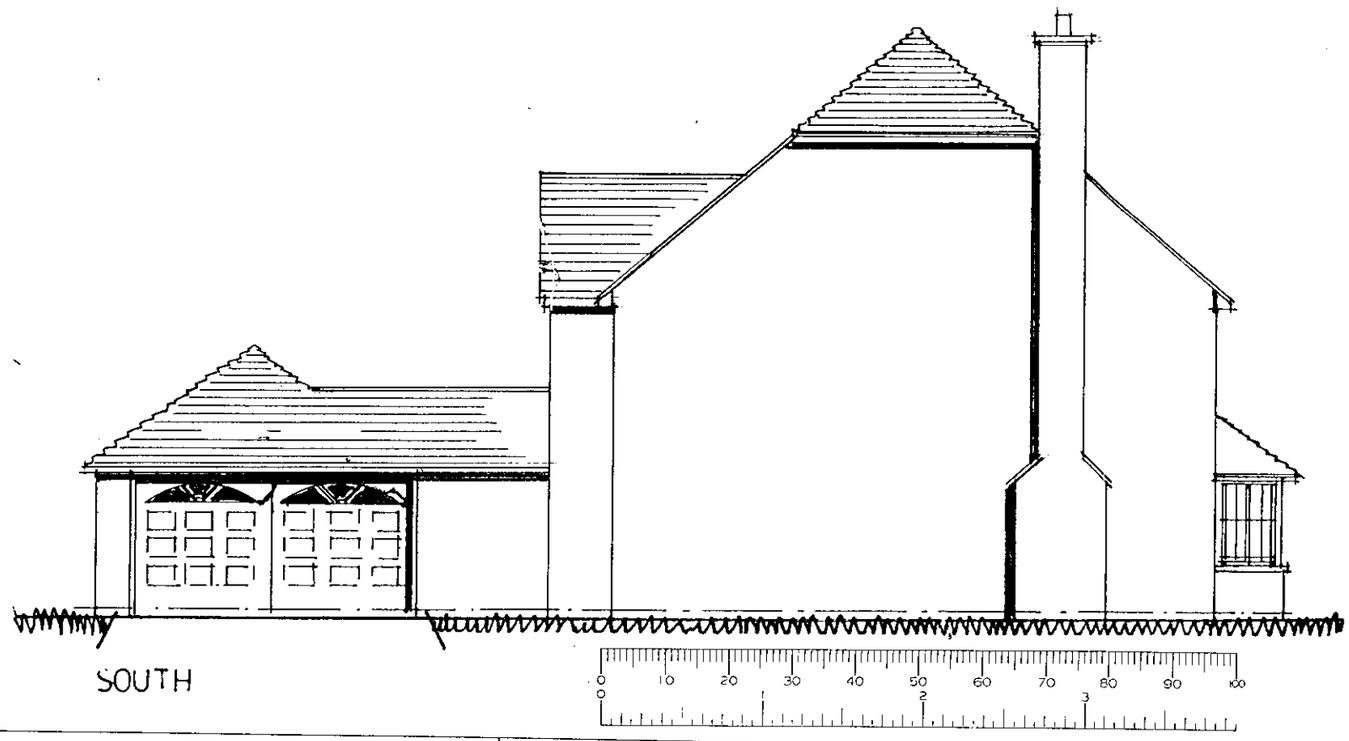

SOUTH

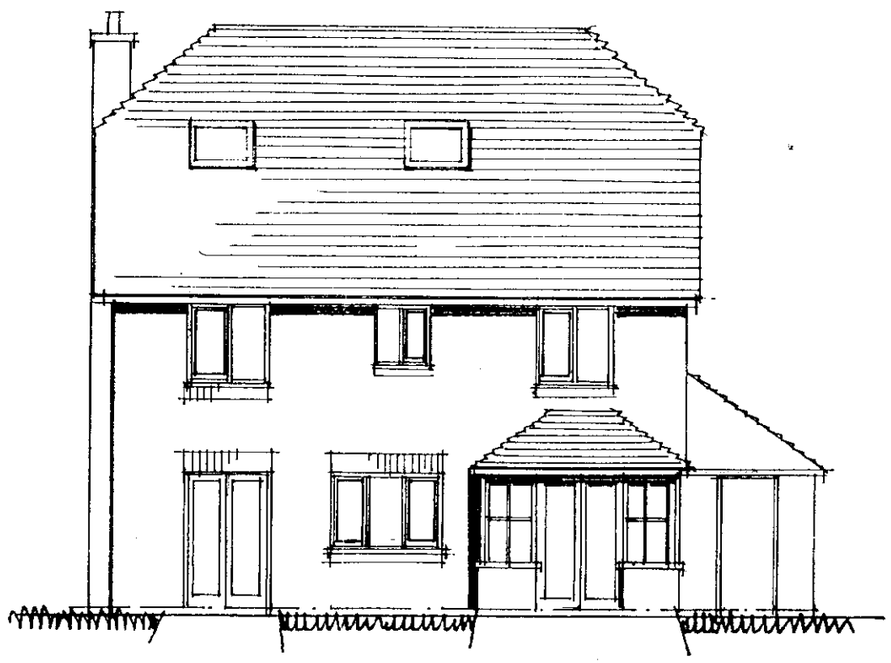

EAST

REV A: ROOF LIGHTS ADDED 22.9.00

project:

Land to rear of: Pine Crest,
Three Birches,Sunny Side & The Oaks
Nine Mile Ride
Crowthorne
Berks.

drawing:

Plot 3 Elevations

The Graham Whitehouse Practice
CHARTERED ARCHITECTS
Fairfield House, Fairfield Road, Burgess Hill,
West Sussex, RH15 8QB
Telephone: 01444 239019 Fax: 01444 230761

SCALE: 1:100
DATE:Sep 2000
DRAWN: GW

1665/SK06 A

06.NOV.2000* 2705

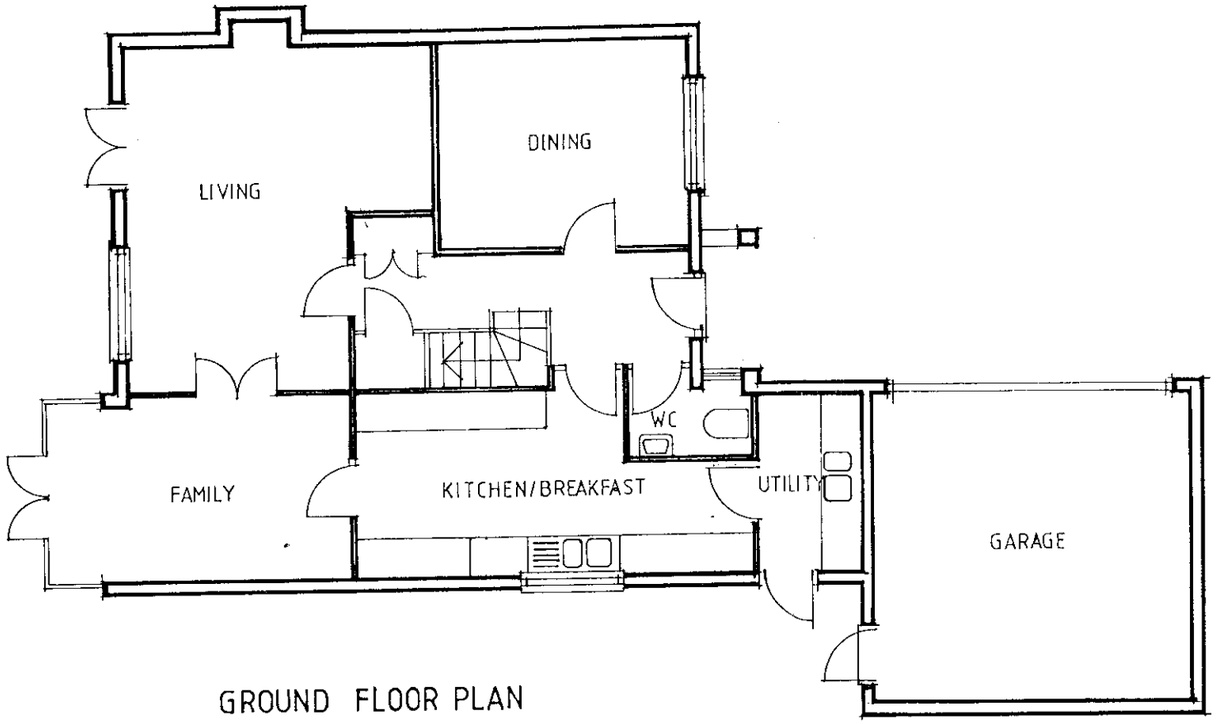

GROUND FLOOR PLAN

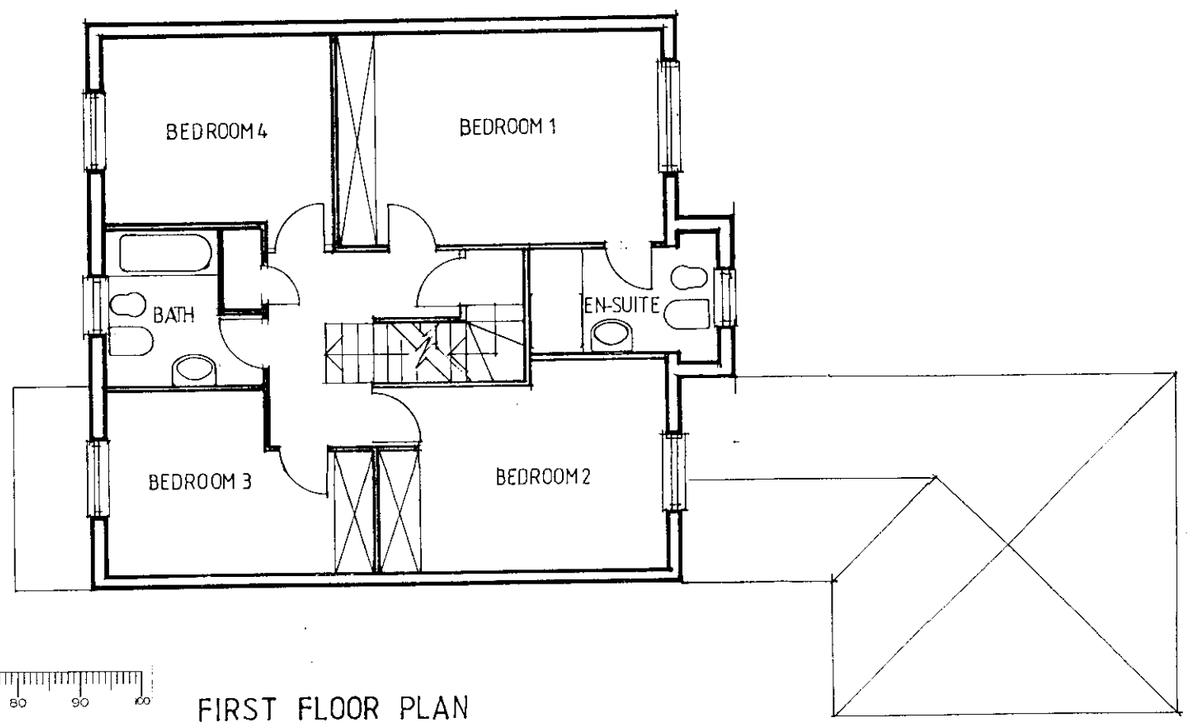

FIRST FLOOR PLAN

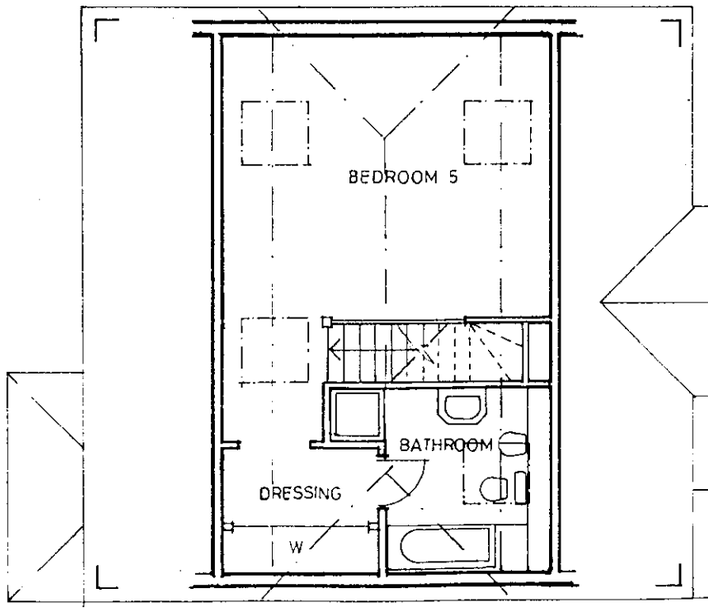

BONUS ROOM

REV A: BONUS ROOM ADDED 22.9.00

project: Land to rear of: Pine Crest, Three Birches, Sunny Side & The Oaks, Nine Mile Ride, Crowthorne, Berks.	drawing: Plot 3 Floor Plans	**The Graham Whitehouse Practice** CHARTERED ARCHITECTS Fairfield House, Fairfield Road, Burgess Hill, Westt Sussex, RH15 8QB Telephone: 01444 239019 Fax: 01444 230761	SCALE: 1:100 DATE: Sep 2000 DRAWN: KS 1665/SK05 A

06.NOV.2000* 2705



EAST ELEVATION



WEST ELEVATION

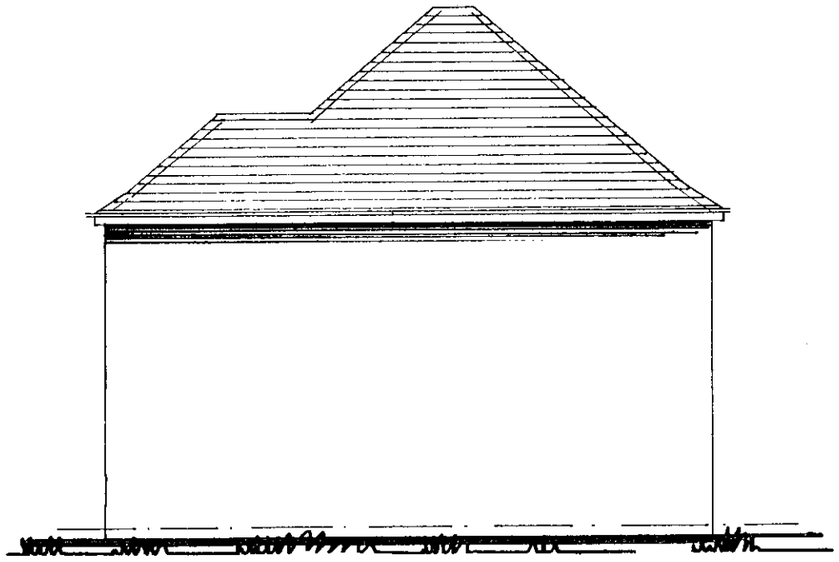

NORTH ELEVATION

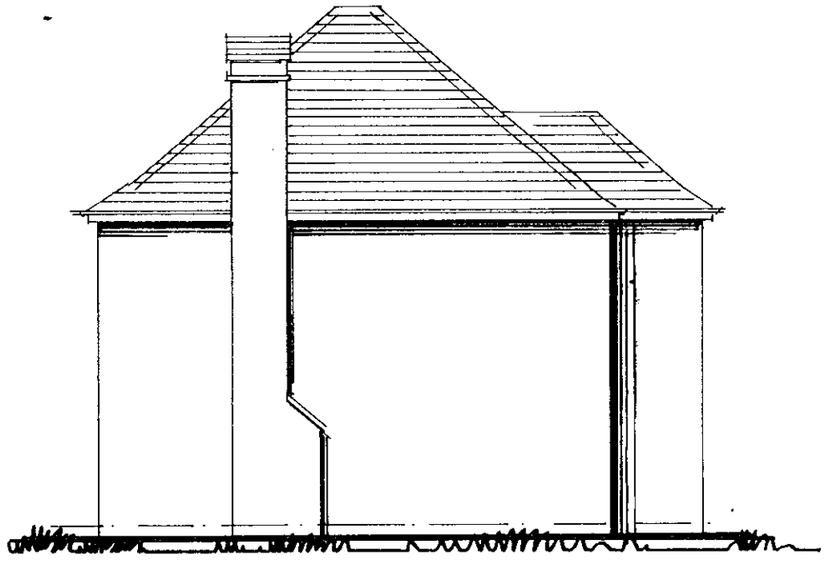

SOUTH ELEVATION

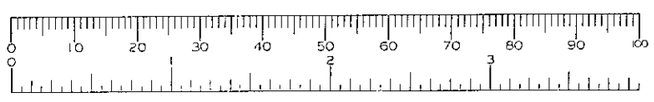

project: Land to rear of: Pine Crest, Three Birches,Sunny Side & The Oaks Nine Mile Ride Crowthorne Berks.	drawing: Plot 2 Elevations	**The Graham Whitehouse Practice** CHARTERED ARCHITECTS Fairfield House, Fairfield Road, Burgess Hill, West Sussex, RH15 8QB Telephone: 01444 239019 Fax: 01444 230761	SCALE: 1:100 DATE:Sep 2000 DRAWN: ID	1665/SK04 A

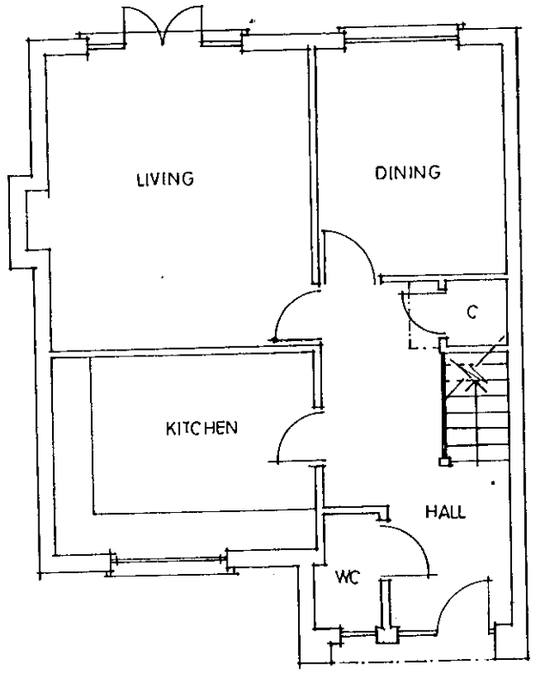

GROUND FLOOR PLAN

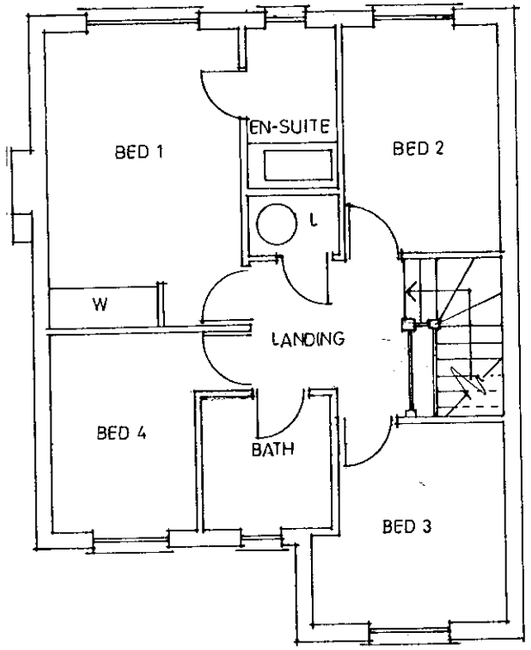

FIRST FLOOR PLAN

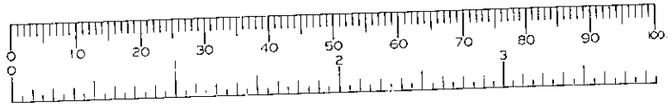

project: Land to rear of: Pine Crest, Three Birches,Sunny Side & The Oaks Nine Mile Ride Crowthorne Berks.	drawing: Plot 2 Floor Plans	**The Graham Whitehouse Practice** CHARTERED ARCHITECTS Fairfield House, Fairfield Road, Burgess Hill, West Sussex, RH15 8QB Telephone: 01444 239019 Fax: 01444 230761	SCALE: 1:100 DATE:Sep 2000 DRAWN: ID

1665/SK03

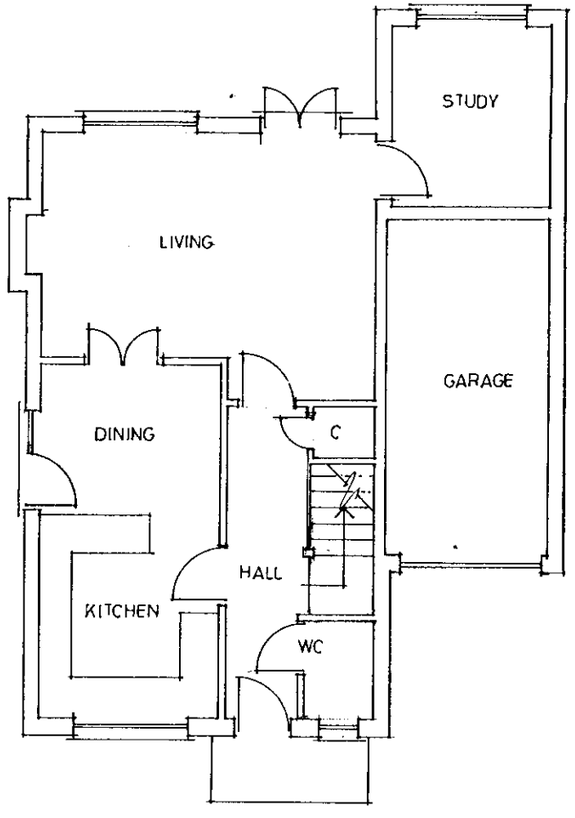

GROUND FLOOR PLAN

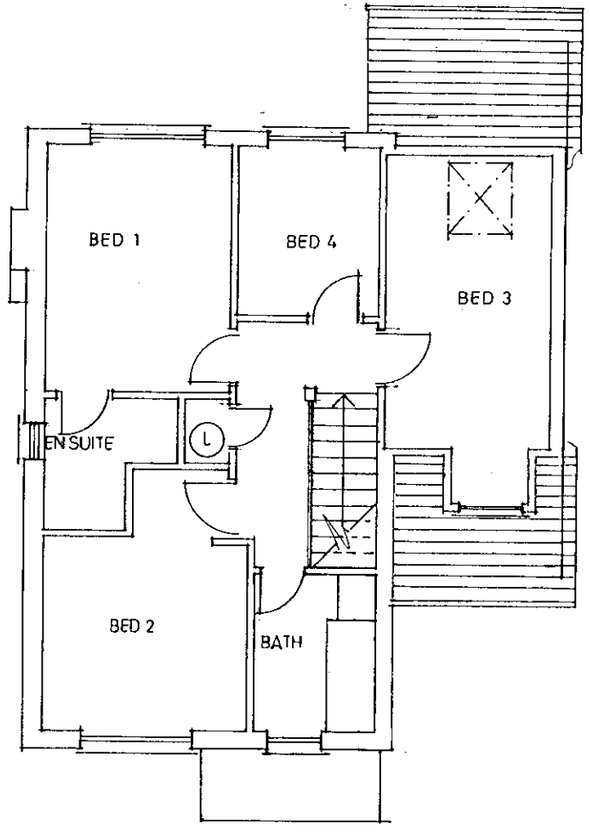

FIRST FLOOR PLAN

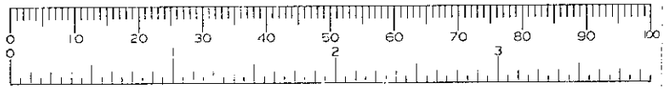

project: Land to rear of: Pine Crest, Three Birches,Sunny Side & The Oaks Nine Mile Ride Crowthorne Berks.	drawing: Plot 1 Floor Plans	**The Graham Whitehouse Practice** CHARTERED ARCHITECTS Fairfield House, Fairfield Road, Burgess Hill, West Sussex, RH15 8QB Telephone: 01444 239019 Fax: 01444 230761	SCALE: 1:100 DATE:Sep 2000 DRAWN: ID	1665/SK01

06.NOV.2000* 2705



FRONT ELEVATION (EAST)



REAR ELEVATION (WEST)

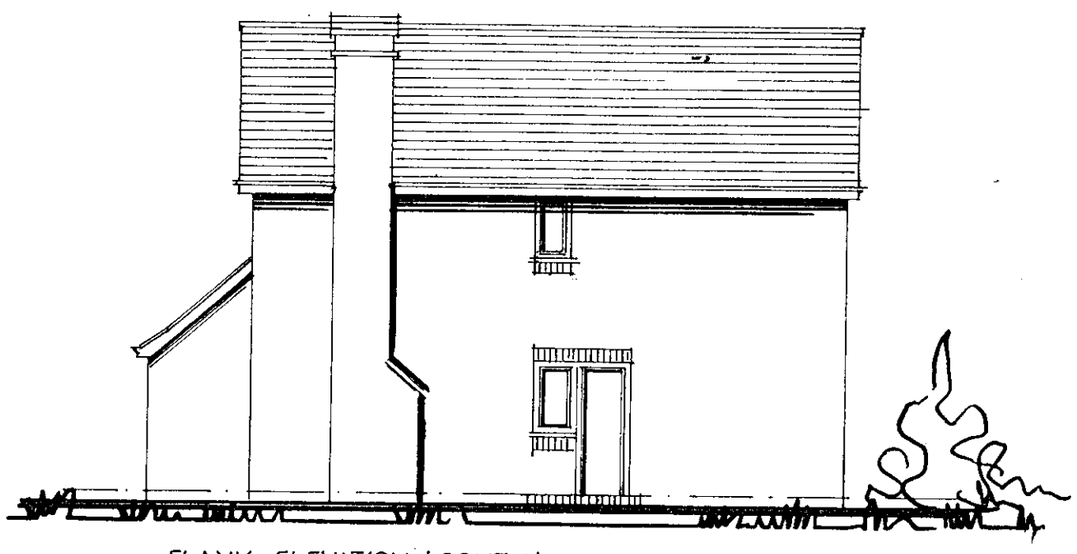

FLANK ELEVATION (SOUTH)

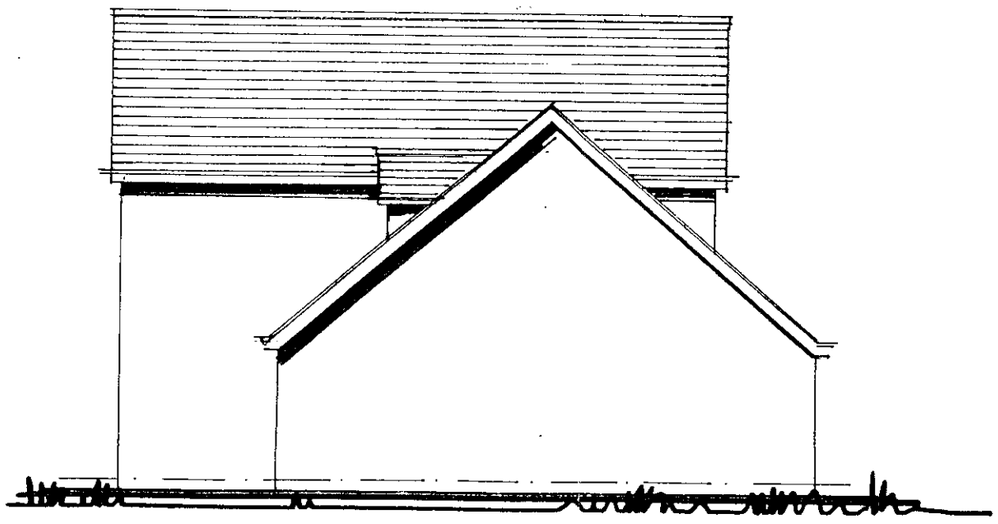

FLANK ELEVATION (NORTH)

project: Land to rear of: Pine Crest, Three Birches, Sunny Side & The Oaks, Nine Mile Ride, Crowthorne, Berks.	**drawing:** Plot 1 Elevations	**The Graham Whitehouse Practice** CHARTERED ARCHITECTS Fairfield House, Fairfield Road, Burgess Hill, West Sussex, RH15 8QB Telephone: 01444 239019 Fax: 01444 230761	SCALE: 1:100 DATE:Sep 2000 DRAWN: ID 1665/SK02



LOCATION PLAN 1:1250

NORTH



BLOCK PLAN 1:500

project: Land to rear of: Pine Crest, Three Birches, Sunny Side & The Oaks, Nine Mile Ride, Crowthorne, Berks.	drawing: BLOCK PLAN & LOCATION PLAN	**The Graham Whitehouse Practice** CHARTERED ARCHITECTS Fairfield House, Fairfield Road, Burgess Hill, West Sussex. RH15 8QB Telephone: 01444 239019 Fax: 01444 230761	SCALE: 1:1250 / 1:500 DATE: 16 10 00 DRAWN: S M R 1665 / SK 10

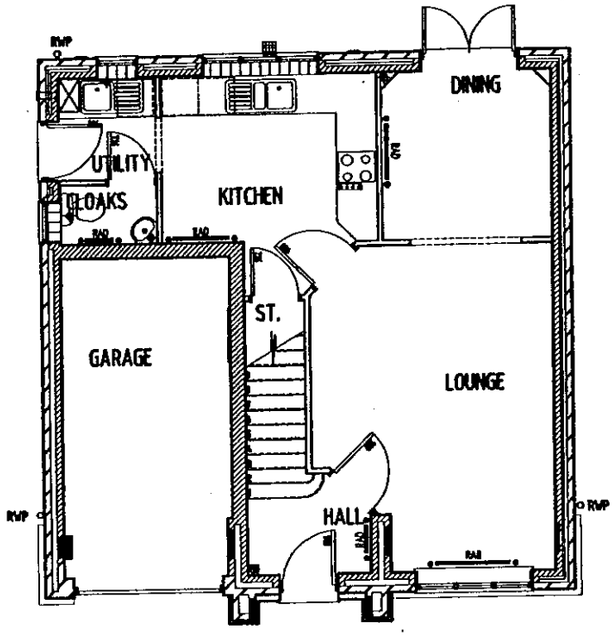

GROUND FLOOR PLAN

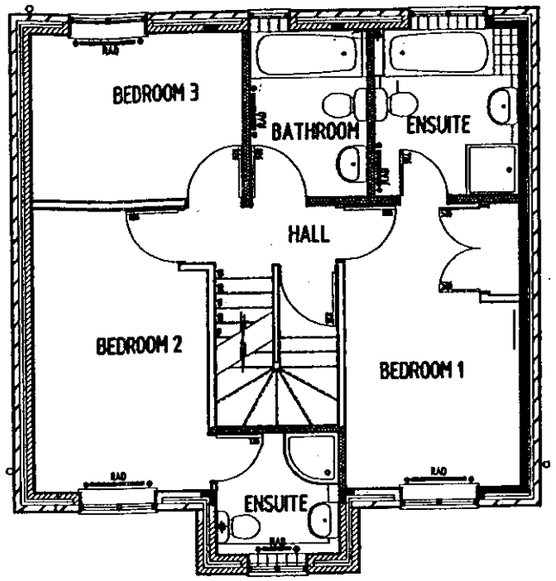

FIRST FLOOR PLAN

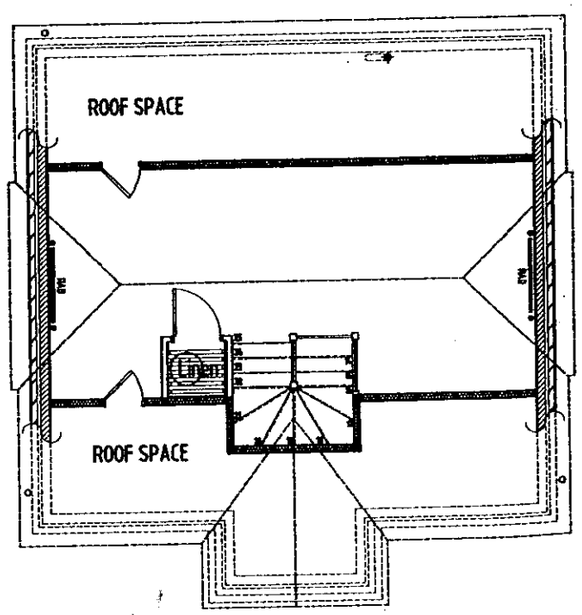

SECOND FLOOR PLAN

APPROVED

No. 11 Queens Ride

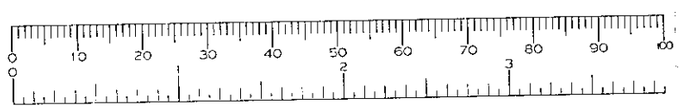

Rev.	Date	Details	Drawn

Client

LAING WEST AREA OFFICE

Site	Drawing Title
HATCH RIDE CROWTHORNE BERKSHIRE	THE HAMPTON RENDER FLOOR PLANS

Date MARCH 1990 | Scales 1:100

Drawing No. LNG/763/HAMPTON/A3 B2

AutoCAD Ref. LNG\763\HAMPTON\A3

dha

Derek Homer Associates

The Old School, Old School Road, Hook, Basingstoke, Hampshire RG27 9EJ
Telephone (01256) 766841 Fax (01256) 766840