

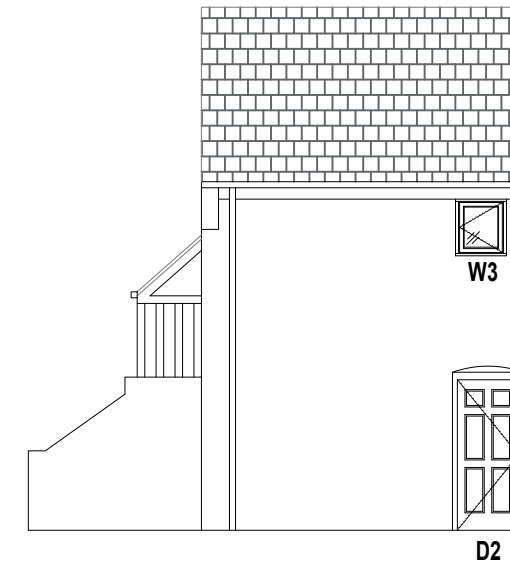


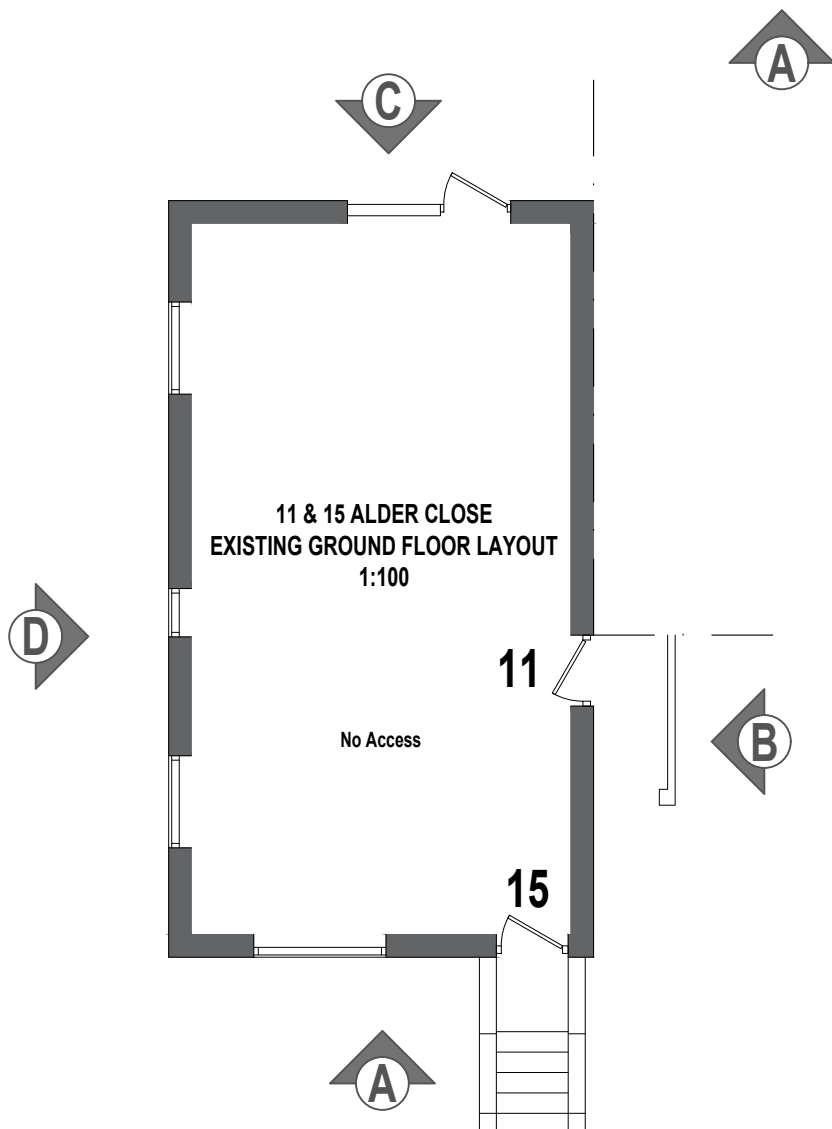

**11 & 15 ALDER CLOSE
EXISTING SIDE ELEVATION
VIEW B
1:100**

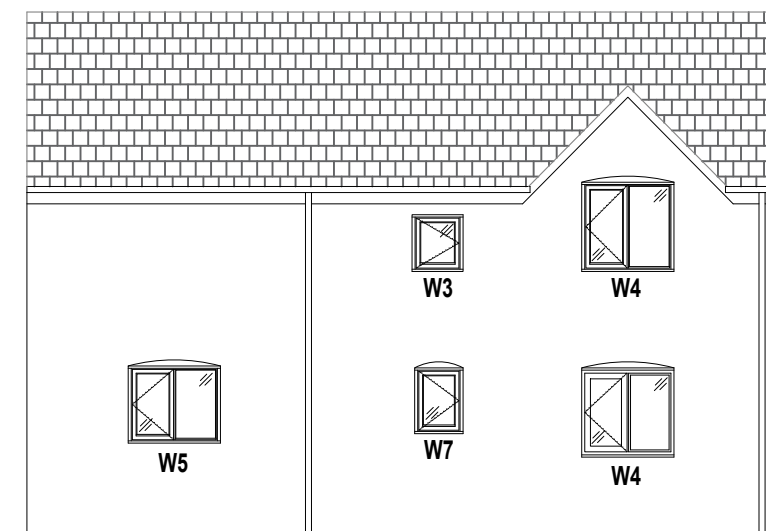

**11 & 15 ALDER CLOSE
EXISTING SIDE ELEVATION
VIEW D
1:100**

A)	Added First Floor Layout	19/12/24
Rev.	Description.	Date.

Do not scale from this drawing. Dimensions to be verified on site by contractor prior to commencement of work.

This drawing is the copyright of the practice and may not be reproduced in part or in whole without the prior written consent of the practice.

© 2024 Falthorn Farrell Timms LLP



Faithorn Farrell Timms
Central Court
1 Knoll Rise
ORPINGTON
Kent BR6 0JA
T 01689 885080

Client
AMBER CONSTRUCTION LTD

Project	11 & 15 ALDER CLOSE READING RG6 3UP
---------	---

Drawing Title

EXISTING LAYOUT
AND ELEVATIONS

Date	Scale
18/10/2024	1:100 @ A3

Drawn By KE	Checked By MD
-----------------------	-------------------------

Project No. PR-10537	Drawing No. 2	Rev. A
-------------------------	------------------	-----------



Scale 1:100