

All dimensions, roof pitches and levels to be checked on site prior to the commencement of construction works and any discrepancies reported to the Construction/Project Manager immediately.

All dimensions are in millimetres unless otherwise stated.

This drawing is to be read in conjunction with all other relevant Planning and Building Regulation/Working Drawings, Structural Engineers Details Specialist Subcontractors Drawings and Specifications.

There may be areas of the existing structure (if applicable) which have not been able to be investigated and therefore have been unable to provide full design details for any required new works. The extent of this will become apparent during the works and the Building Contractor should advise immediately when this situation occurs.

[illegible]**Project Address:**

**Rushmere Lodge
9 Nine Mile Ride
Finchampstead, Wokingham**

Drawing Title:

Proposed Site Layout

Drawing to be read as plan

Waterstone
Design Limited

**Kaikoura
6 Spruce Way
Fleet
Hampshire
GU51 3JB**

Telephone
01252 616 420

Scale: **As Indicated**


Sheet size: **A2**

Date: **September 2012**

Drawing Ref: **WSD / 427 - 002**

Revision: -


Ordnance Survey Licence No. 100020449

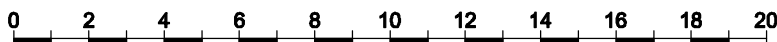

Scale 1:200 @ A2 (metres)

Features, data and other topographical information taken from survey prepared by K.A Ryland Drwg. Ref: 12:4538 dated September 2012. All levels related to Arbitrary Datum at DPC of Rushmere Lodge Value 10.00m

All drainage details subject to specialist design details. Building Contractor to check and confirm position, capacity/size, condition and invert levels of existing foul water drainage prior to commencement of site works on site via CCTC exploration.

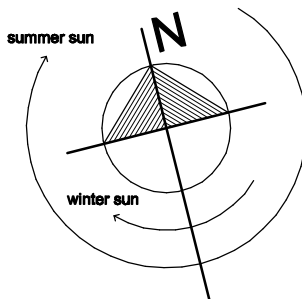

Co-ordinate Schedule				
Station	Easting	Northing	Height	Remark
1	210.000	510.000	9.896	Nail in Peg
2	208.180	526.339	9.842	Hill Nail
3	221.584	510.541	10.166	Survey Nail
20	177.928	521.246	9.280	Nail in Peg
21	153.388	523.671	8.926	Nail in Peg