

PLANT SCHEDULE

Orchard & Car Park Trees	
Rootballed or container grown. Select Standard.	
Tree pit size: 900 x 900 x 750mm, backfilled with topsoil.	
Underground tree anchoring system. 0.6m dia. bark surface to pits.	
10-12cm stem girth. 3-3.5m height. Min 2m clear stem.	
Species	Common Name
<i>Betula pendula</i>	Silver Birch
<i>Malus domestica</i> 'Scrumptious'	Apple 'Scrumptious'
<i>Malus domestica</i> 'Greensleeves'	Apple 'Greensleeves'
<i>Pyrus communis</i> 'Concorde'	Pear 'Concord'
<i>Pyrus communis</i> 'Conference'	Pear 'Conference'
<i>Prunus domestica</i> 'Opal'	Plum 'Opal'
<i>Prunus domestica</i> 'Victoria'	Plum 'Victoria'
<i>Prunus avium</i> 'Stella'	Cherry 'Stella'
<i>Prunus cerasifera</i>	Cherry Plum

Courtyard Trees	
Rootballed or container grown. Select Standard.	
Tree pit size: 900 x 900 x 750mm, backfilled with topsoil.	
Underground tree anchoring system. 0.6m dia. bark surface to pits.	
10-12cm stem girth. 3-3.5m height. Min 2m clear stem.	
Species	Common Name
<i>Acer griseum</i>	Paperbark Maple
<i>Acer platanoides</i> 'Emerald Queen'	Norway Maple
<i>Betula utilis</i> var. <i>Jacquemontii</i>	Himalayan Birch 'Jacquemontii' (multi-stem)
<i>Prunus</i> 'Amanogawa'	Cherry 'Amanogawa'
<i>Prunus</i> 'Royal Burgandy'	Cherry 'Royal Burgandy'
<i>Sorbus aucuparia</i>	Rowan
<i>Sorbus aria</i> 'Lutescens'	Whitebeam

Ornamental Plant Mixes			
Garden Mix 1			
Planted at 4/m², except specimens planted as individuals			
Species marked * to be located to the front of beds			
groups of 3, 5 and 7no.			
Species	Stock	Size	
Choisya 'Aztec Pearl' (Specimen)	C10L	40-50cm	
Hebe 'White Gem'*	C5L	30-40cm	
Hauchera micrantha 'Palace Purple'*	C3L	-	
Kniphofia 'Royal Standard'	C3L	30-40cm	
Lavandula angustifolium 'Hidcote'	C2L	20-30cm	
Lobelia cardinalis 'Queen Victoria'	C3L	30-40cm	
Pittosporum tenfolium 'Tom Thumb'*	C3L	20-30cm	
Santolina virens*	C3L	20-30cm	
Salvia officinalis 'Purpurascens'	C5L	-	
Spiraea japonica 'Gold Mound'*	C3L	30-40cm	
Stipa tenuissima	C2L	-	

Garden Mix 2		
Planted at 4/m², except specimens planted as individuals		
Species marked * to be located to the front of beds		
To be planted in single species staggere informal groups of 3, 5 and 7no.		
Species	Stock	Size
Artemisia ludoviciana 'Valerie Finnis'	C2L	40-60cm
Bergena cordifolia 'Purpurea'	C2L	20-30cm
Hebe 'White Gem'*	C5L	30-40cm
Choisya 'Aztec Pearl'	C3L	30-40cm
Philadelphus 'Belle Etoile'	C10L	Specimen
Phormium tenax 'Purpureum'	C10L	Specimen
Polystichum setiferum	C2L	30-40cm
Rosmarinus 'Miss Jessop's Upright'	C2L	40-60cm
Salvia verticillata 'Purple Rain'	C3L	30-40cm
Skimmia 'Kew Green'*	C3L	30-40cm
Spiraea japonica 'Firelight'	C3L	30-40cm

Copyright of Turley

This drawing is for illustrative purposes only and should not be used for any construction or estimation purposes. To be scaled for planning application purposes only. No liability or responsibility is accepted arising from reliance upon the information contained within this drawing.

Plans reproduced by permission of Ordnance Survey on behalf of The Controller of Her Majesty's Stationery Office. © Crown Copyright and database right [2023]. Ordnance Survey Licence number [0100031673].

Garden Mix 3			
To be planted at 3/m² and in single species groups of 3, 5 and 7no.			
Species marked * to be located to the front of beds			
In small beds, select species marked **, specimens as groups of 1, 3 or 5no.			
Species	Stock	Size	
Bergenia cordifolia 'Purpurea'	C2L	20-30cm	
Calamagrostis x acutiflora 'Karl Forester'	C10L	Specimen	
Cornus alba 'Sibirica'	C10L	Specimen	
Euonymus fortunei 'Emerald Gaiety'	C2L	20-30cm	
Geranium macrorrhizum 'Johnson's Blue'	C2L	20-30cm	
Hebe 'Champagne'	C2L	20-30cm	
Hebe 'White Gem'**	C5L	30-40cm	
Hydrangea macrophylla 'Lanarth's White'	C3L	30-40cm	
Lavandula angustifolium	C2L	20-30cm	
Perovskia 'Blue Spire'	C; 9cm	-	
Stipa gigantea	C10L	Specimen	
Vinca minor 'Atropurpurea'	C3L	30-40cm	

Infills and Bedding			
Used throughout planting areas and in containers to add initial colour and interest			
Species	Stock	Size	
Campanula portenschlagiana	1L	Clump	
Carex 'Ice Dance'	1L	Clump	
Festuca glauca 'Elijah Blue'	1L	Clump	
Geranium 'Rozanne'	2L	Clump	
Narcissus - mixed	Bag		
Nepeta 'Junior Walker'	1L	Clump	
Osteospermum jucundum 'Compactum'	1L	Clump	
Pachysandra terminalis	1L	Clump	
Phlomis russeliana	2L	5 per metre	
Rudbeckia hirta 'Indian Summer'	1L	Clump	
Sedum spectabile	1L	Clump	
Stachys byzantina 'Silver Carpet'	1L	Clump	
Verbena bonariensis 'Buenos Aires'	1L	Clump	
Vinca minor mixed	1L	Clump	


Ornamental Shrub Mix		
300mm depth of topsoil onto 300mm depth subsoil		
Ultimate plant height is above 1m. All evergreens.		
Species	Supply size	Pot size
<i>Amelanchier canadensis</i>	90-120cm	15L
<i>Choisya ternata</i> 'Sundance'	40-60cm	3L
<i>Cornus alba</i> 'Elegantissima'	90-120cm	15L
<i>Cornus alba</i> 'Sibirica'	40-60cm	3L
<i>Euonymus fortunei</i> 'Emerald Gaiety'	40-60cm	3L
<i>Photinia</i> × <i>fraseri</i> 'Red Robin'	40-60cm	3L
<i>Rhus typhina</i>	100-125mm	20L
<i>Skimmia</i> × <i>confusa</i> 'Kew Green'	40-60cm	3L
<i>Viburnum davidii</i>	20-30cm	3L
<i>Viburnum tinus</i> 'Eve Price'	30-40cm	3L

Native Shrub Mix			
Typically planted as a density of 3/m²			
Plant Name	Common Name	Height	
<i>Corylus avellana</i>	Hazel	40-60cm	
<i>Crataegus monogyna</i>	Hawthorn	40-60cm	
<i>Prunus spinosa</i>	Blackthorn	40-60cm	
<i>Rosa canina</i>	Dog Rose	40-60cm	
<i>Salix caprea</i>	Goat willow	40-60cm	
<i>Ulex europaeus</i>	Common gorse	40-60cm	
<i>Viburnum opulus</i>	Guelder rose	40-60cm	

Native Hedgerows			
Planted in a double staggered row, 450mm between rows, at 5no. plants per linear metre.			
300mm depth of topsoil onto 600mm depth subsoil			
To be maintained at a maximum height of 2.0m			
%	Plant Name	Common Name	Height
30	<i>Corylus avellana</i>	Hazel	40-60cm
45	<i>Crataegus monogyna</i>	Hawthorn	40-60cm
5	<i>Ilex aquifolium</i>	Holly	40-60cm
5	<i>Ligustrum vulgare</i>	Wild Privet	40-60cm
10	<i>Prunus spinosa</i>	Blackthorn	40-60cm
5	<i>Rosa canina</i>	Dog Rose	40-60cm

Ornamental Hedgerow			
To perimeter of balconies on ground floor. Select single species.			
Planted in a single row, at 3no. plants per linear metre.			
%	Plant Name	Common Name	Height
100	Ligustrum ovalifolium	Privet	60-90cm
100	Ligustrum ovalifolium 'Aureum'	Golden Privet	60-90cm
100	Prunus laurocerasus 'Rotundifolia'	Chery Laurel	60-90cm

Meadow	
To be sown on nutrient poor soil to BS3882:2015 'Low Fertility Specification', or cultivated and screened subsoil	
Mix	Specification
Basic General Purpose Meadow Mix	Emorsgate Seeds. Mix EM1. Sown at 4g/m². 20% wildflower and 80% grasses.
Grass	
150mm depth of topsoil onto 150mm depth subsoil	
Location	Specification
Close Mown Grass Areas	Germinal Seeds. Mix A22 (Low Maintenance). Sown at 50g/m².

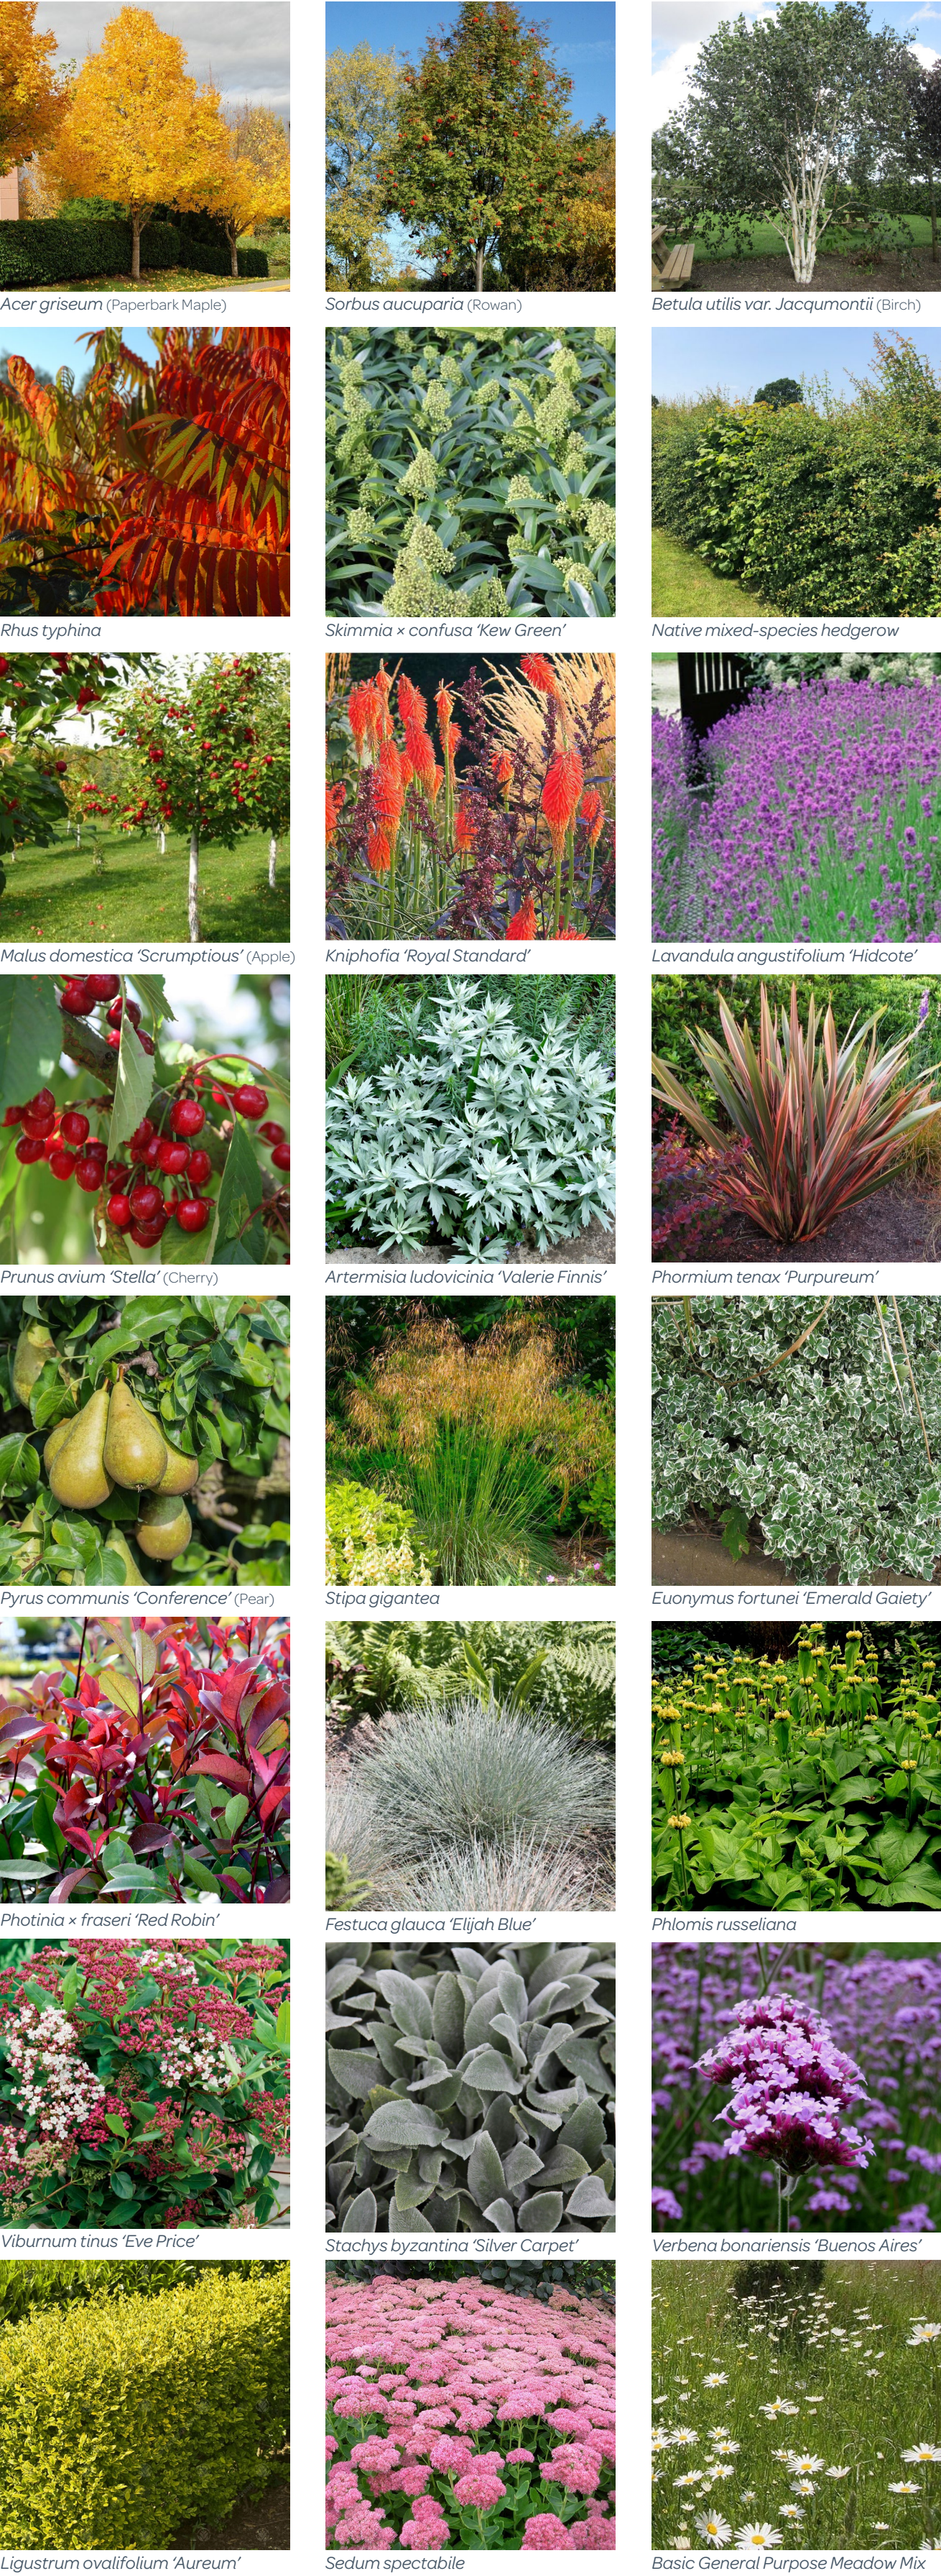

CLIENT Retirement Villages Group

PROJECT Thamesfield Village

DRAWING Plant Schedule

PROJECT NUMBER: RETH3002

DRAWING NUMBER: 07

REVISION: 00

STATUS: Draft

SCALE: NTS @ A1

DATE: August 2023

CHECKED BY: RM

Turley