

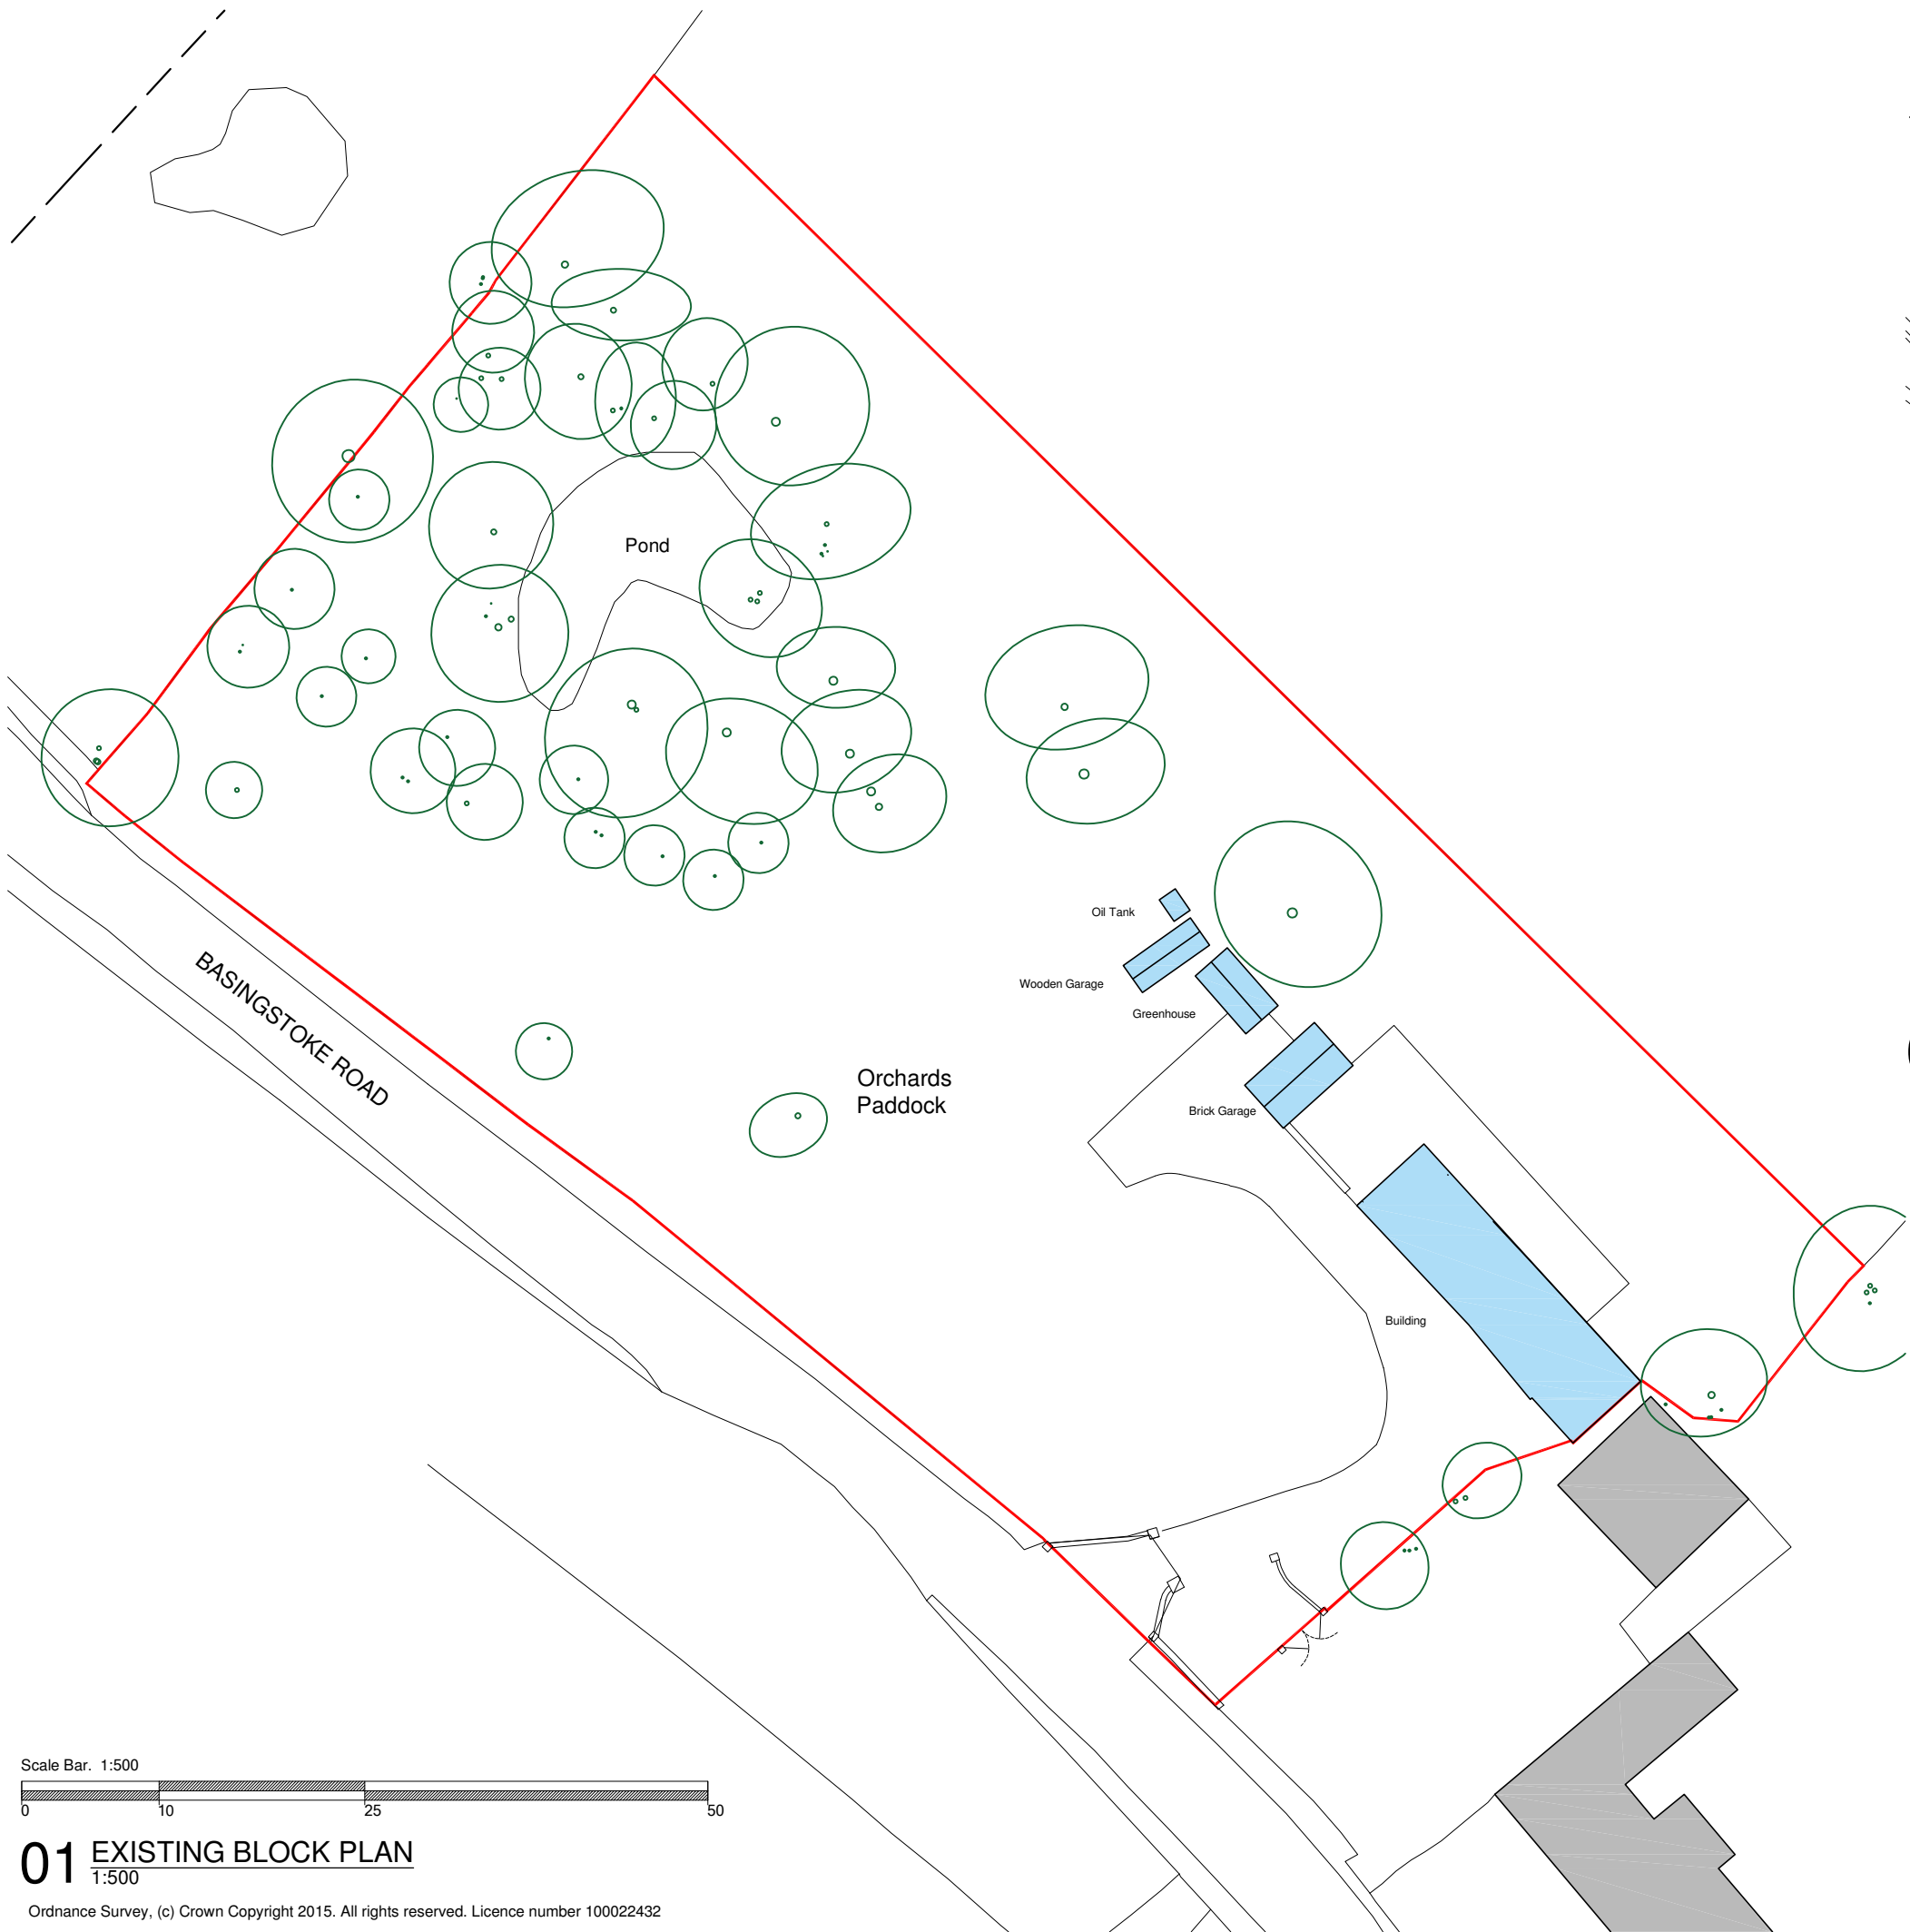


01 EXISTING BLOCK PLAN
1:500


Ordnance Survey, (c) Crown Copyright 2015. All rights reserved. Licence number 100022432

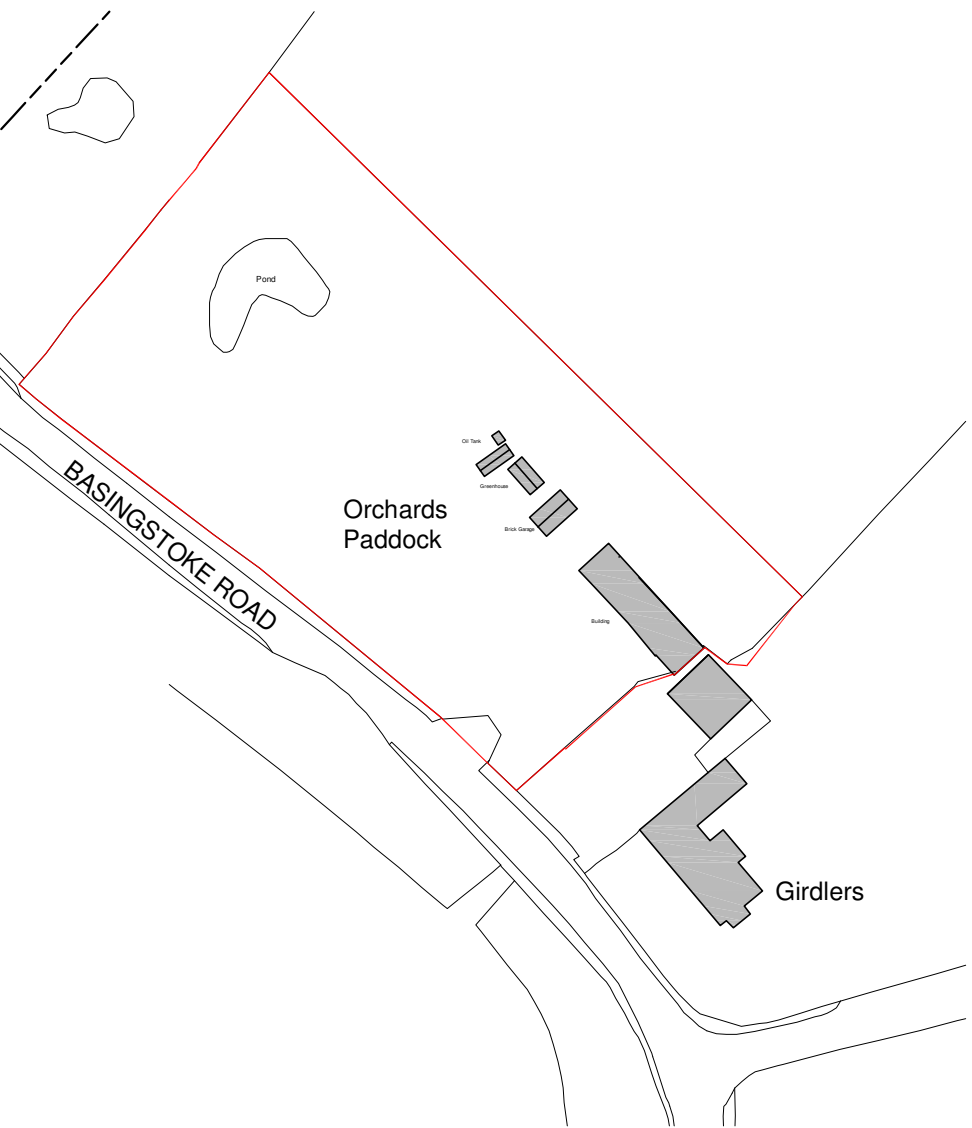

02 LOCATION PLAN
1:1250

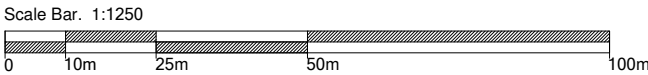

Application site

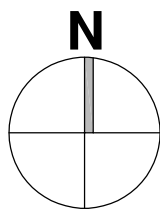

revision/date note		
 The Byre The Street Bramley Hampshire RG26 5DE T: 01256 587888 W: www.morsewebb.co.uk		
project		
Orchards Paddock, Swallowfield		
title		
Existing Site Location Plan and Block Plan		
scale	status	
Varies@A3	PLANNING	
job no.	dwg no.	status/revision
1025	101	PL06
© Morse Webb Ltd		